
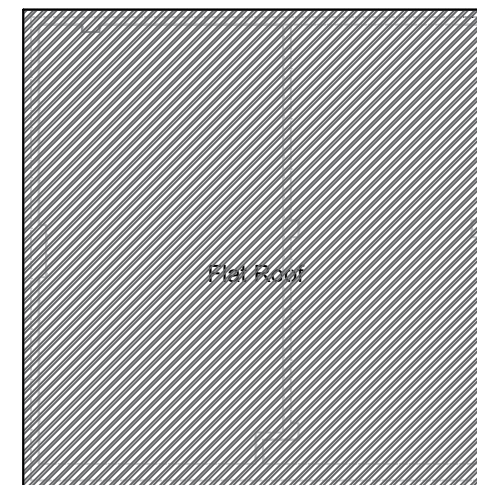
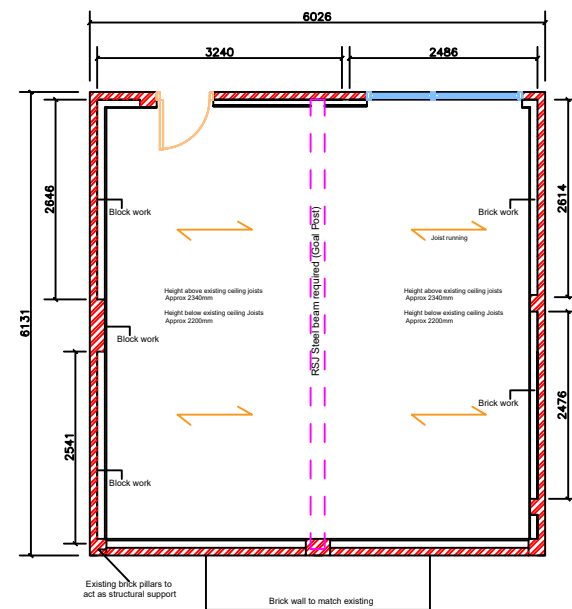


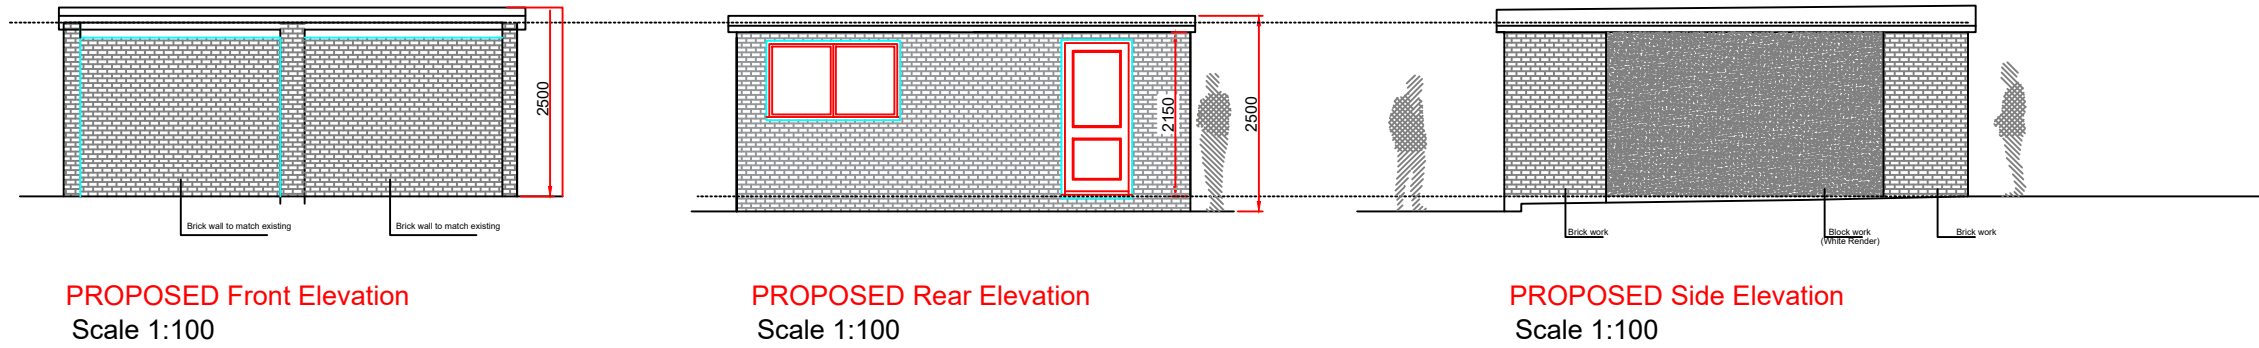

PERMITTED DEVELOPMENT

PROJECT

1:100 0m 1m 5m
@ A3

SCALE BAR
M 1:100

SCALE	DATE	AUTHOR	CHK'D
1:100 @ A3	14-JULY 2025	abc	RK
JOB NO.	DRAWING NO.	REV	
CD0000-00	1	REV	
CLIENT REF			
PROPOSED -DRAWINGS			