

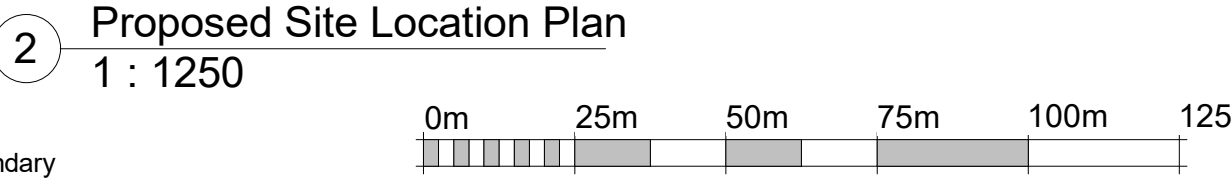


VISUAL SCALE 1:500 @ A3

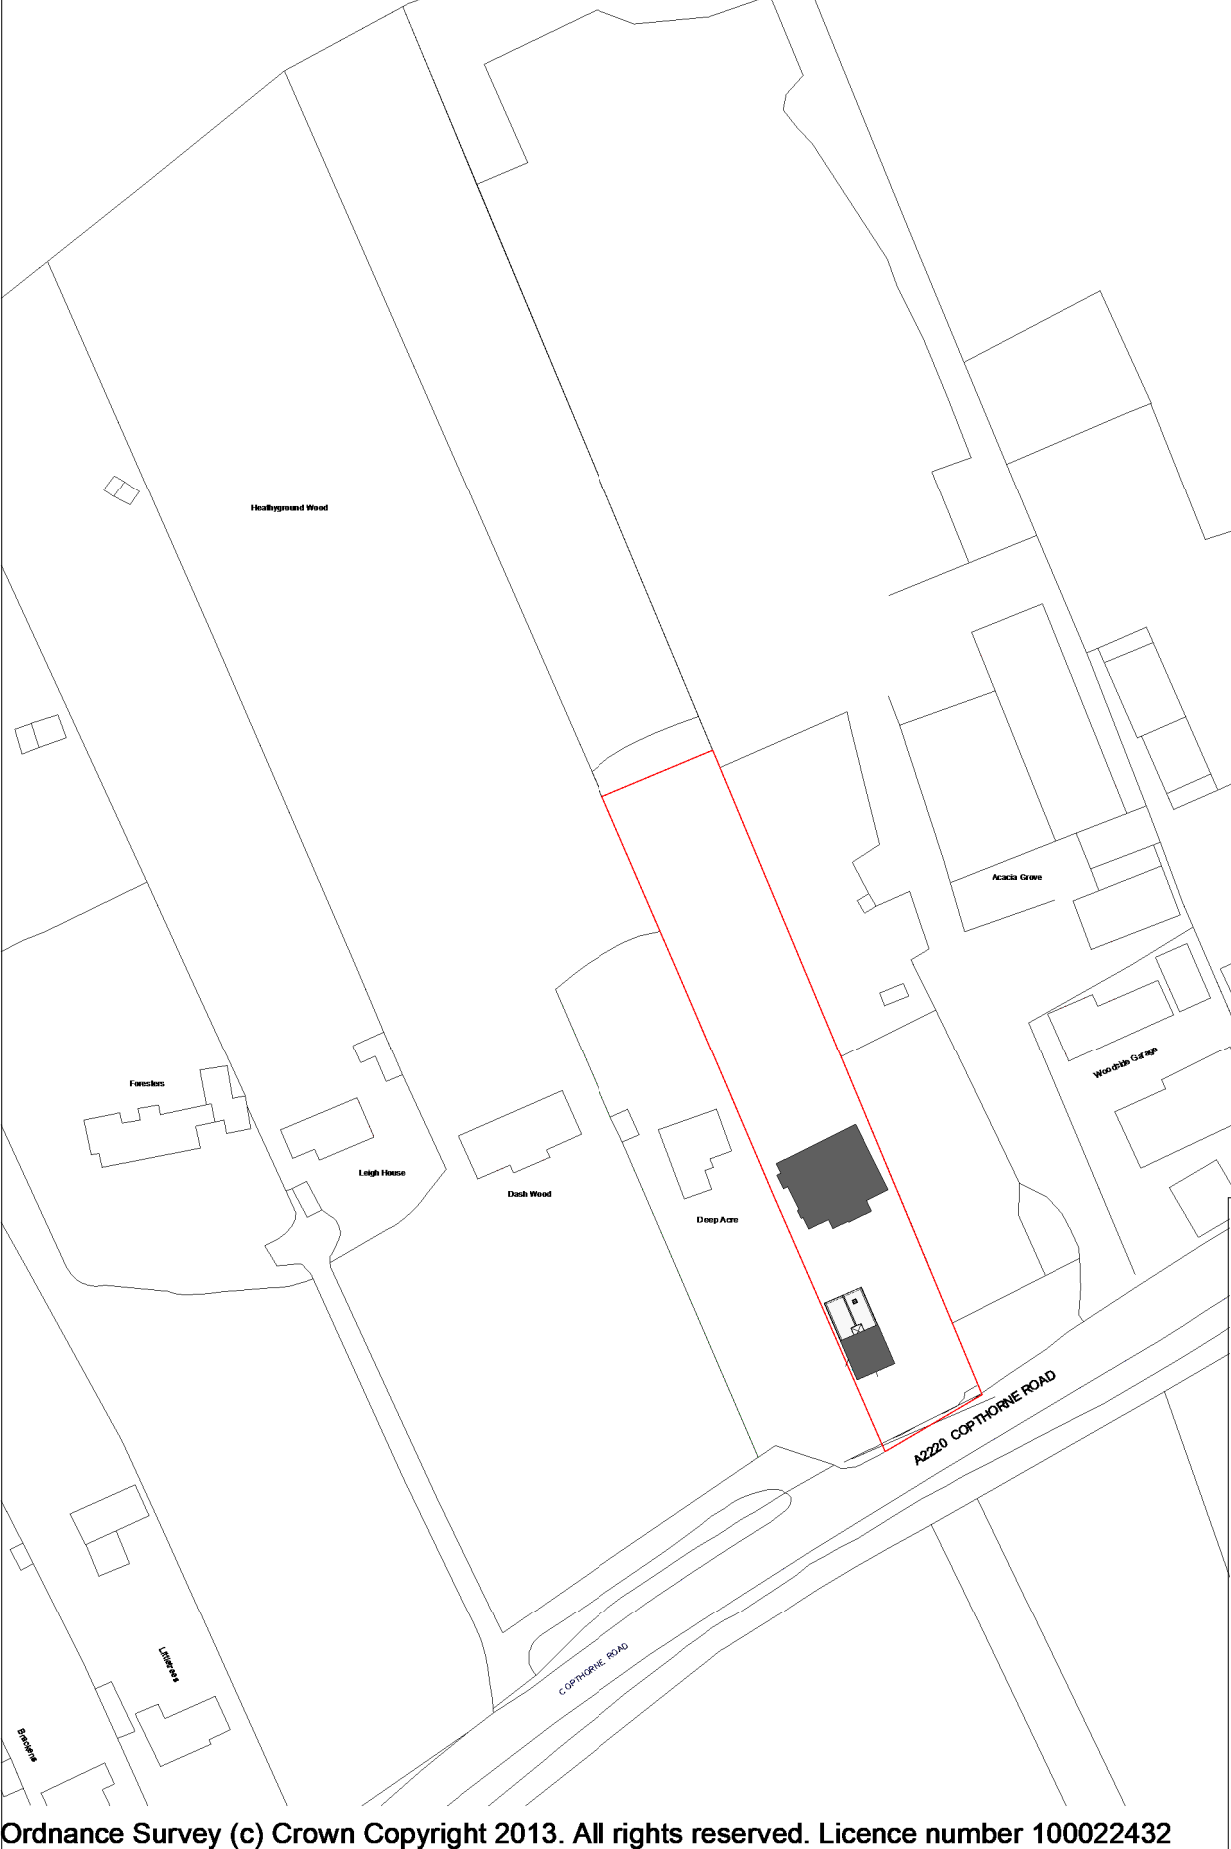

VISUAL SCALE 1:1250 @ A3

DRAWINGS CAN BE SCALED FOR PLANNING ONLY, DO NOT SCALE FOR ANY OTHER PURPOSE. ALL DIMENSIONS TO BE CHECKED ON SITE AND ANY DISCREPANCIES TO BE NOTIFIED TO THE ARCHITECT IMMEDIATELY. ALL DRAWINGS TO BE READ IN ACCORDANCE WITH CURRENT BUILDING REGULATIONS, RELEVANT CODES OF PRACTICE AND BRITISH STANDARDS.

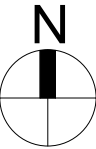

P4	MO	19/04/26	Planning Set
P3	SJ	18/03/26	Draft Planning Set
P2	MO	17/02/26	Concept Set P2
P1	MO	30/01/26	Prelim. Concept Set

Revision Schedule

COWAN
ARCHITECTS

West Sussex | London | Dublin

T. 01342 410242

info@cowan-architects.co.uk | www.cowan-architects.co.uk

Job: **Heathy Ridge**
Client: **Anna McGee & Mike Wilkinson**
Address: **Heathy Ridge, Copthorne Road, Crawley, West Sussex, RH10 3PD.**

Drawing: **Proposed Site Location and Block Plans**

PLANNING

Project Ref.		Drg No.		Suitability.		Rev.			
2555		0101		S4		P4			
Size:		Scale:		Drawn:		Checked:		Date:	
A3		As indicated		MO		JRS		30/01/26	
BIM Ref.									
2555-CAL-XX-ZZ-DR-A-0101_S4-P4									