




DRAWINGS CAN BE SCALED FOR PLANNING ONLY, DO NOT SCALE FOR ANY OTHER PURPOSE. ALL DIMENSIONS TO BE CHECKED ON SITE AND ANY DISCREPANCIES TO BE NOTIFIED TO THE ARCHITECT IMMEDIATELY. ALL DRAWINGS TO BE READ IN ACCORDANCE WITH CURRENT BUILDING REGULATIONS, RELEVANT CODES OF PRACTICE AND BRITISH STANDARDS.

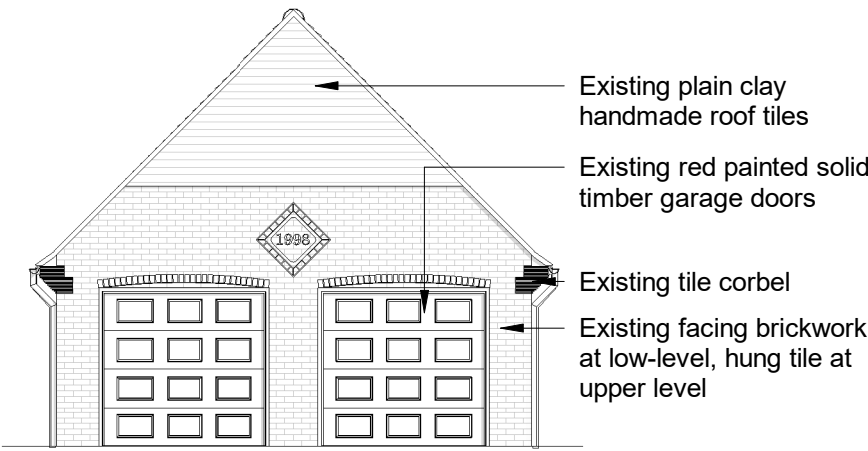


1 Existing East (Front) Elevation
1 : 100

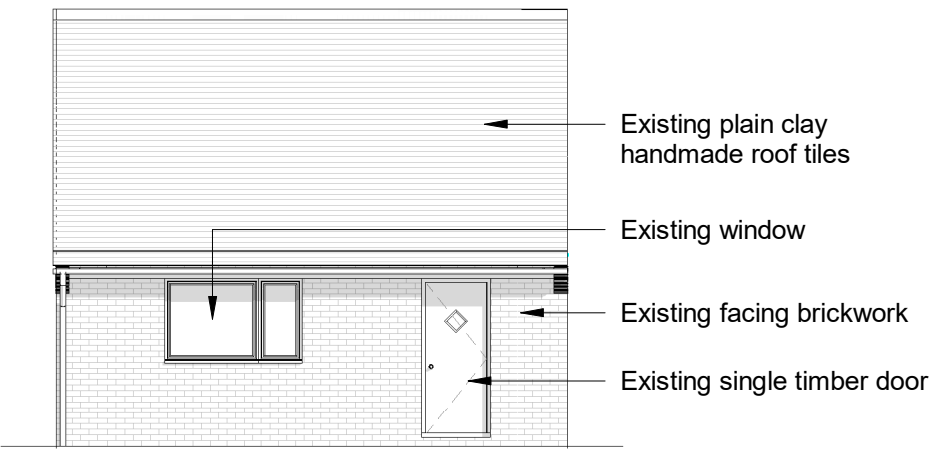


2 Existing North (Side) Elevation
1 : 100

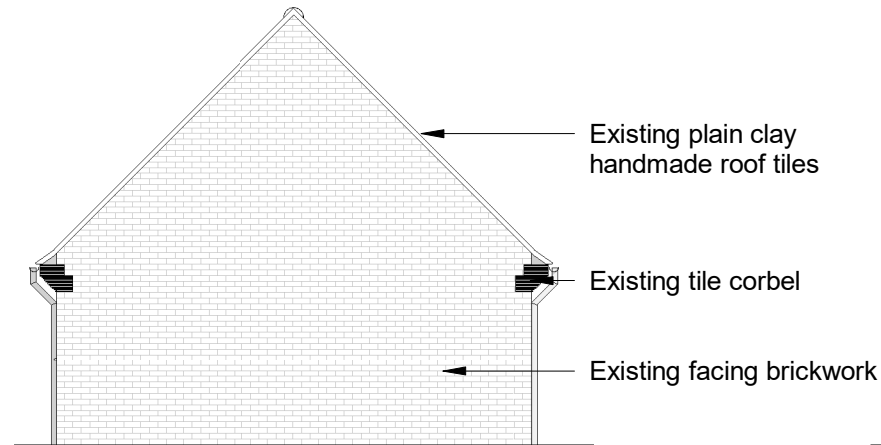

3 Existing West (Rear) Elevation
1 : 100

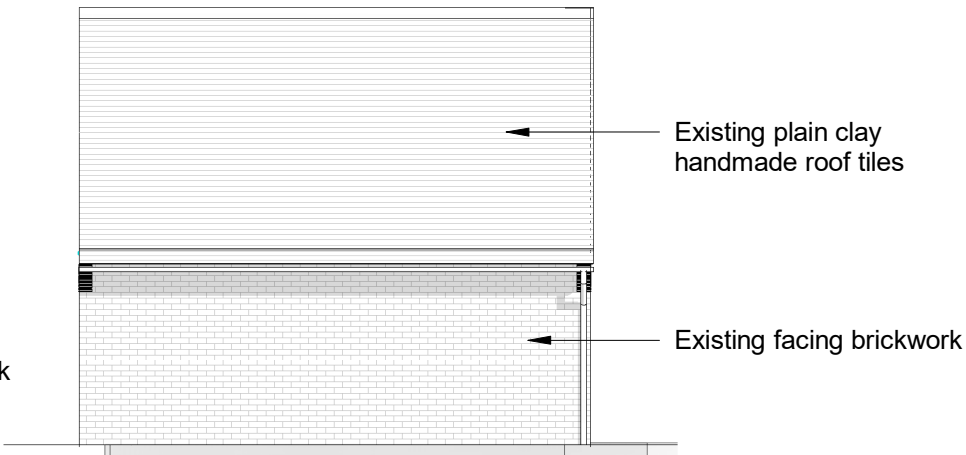

4 Existing South (Side) Elevation
1 : 100

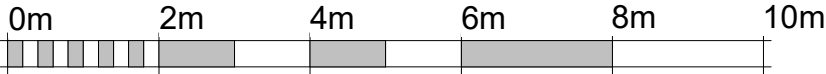

VISUAL SCALE 1:100 @ A3



5 Existing South (Street) Elevation
1 : 100

P4	MO	19/04/26	Planning Set
P3	SJ	18/03/26	Draft Planning Set
P2	MO	17/02/26	Concept Set P2
P1	MO	30/01/26	Prelim. Concept Set

Revision Schedule

COWAN
ARCHITECTS

West Sussex | London | Dublin

T. 01342 410242

info@cowan-architects.co.uk | www.cowan-architects.co.uk

Job: Heathy Ridge
Client: Anna McGee & Mike Wilkinson
Address: Heathy Ridge, Copthorne Road, Crawley, West Sussex, RH10 3PD.

Drawing: Existing Elevations 1

PLANNING

Project Ref.	Drg No.	Suitability.	Rev.
2555	0150	S4	P4
Size: A3	Scale: 1 : 100	Drawn: MO	Checked: JRS
BIM Ref.	2555-CAL-XX-ZZ-DR-A-0150_S4-P4	Date: 30/01/26	

© COWAN ARCHITECTS LTD