






Rear SE Elevation

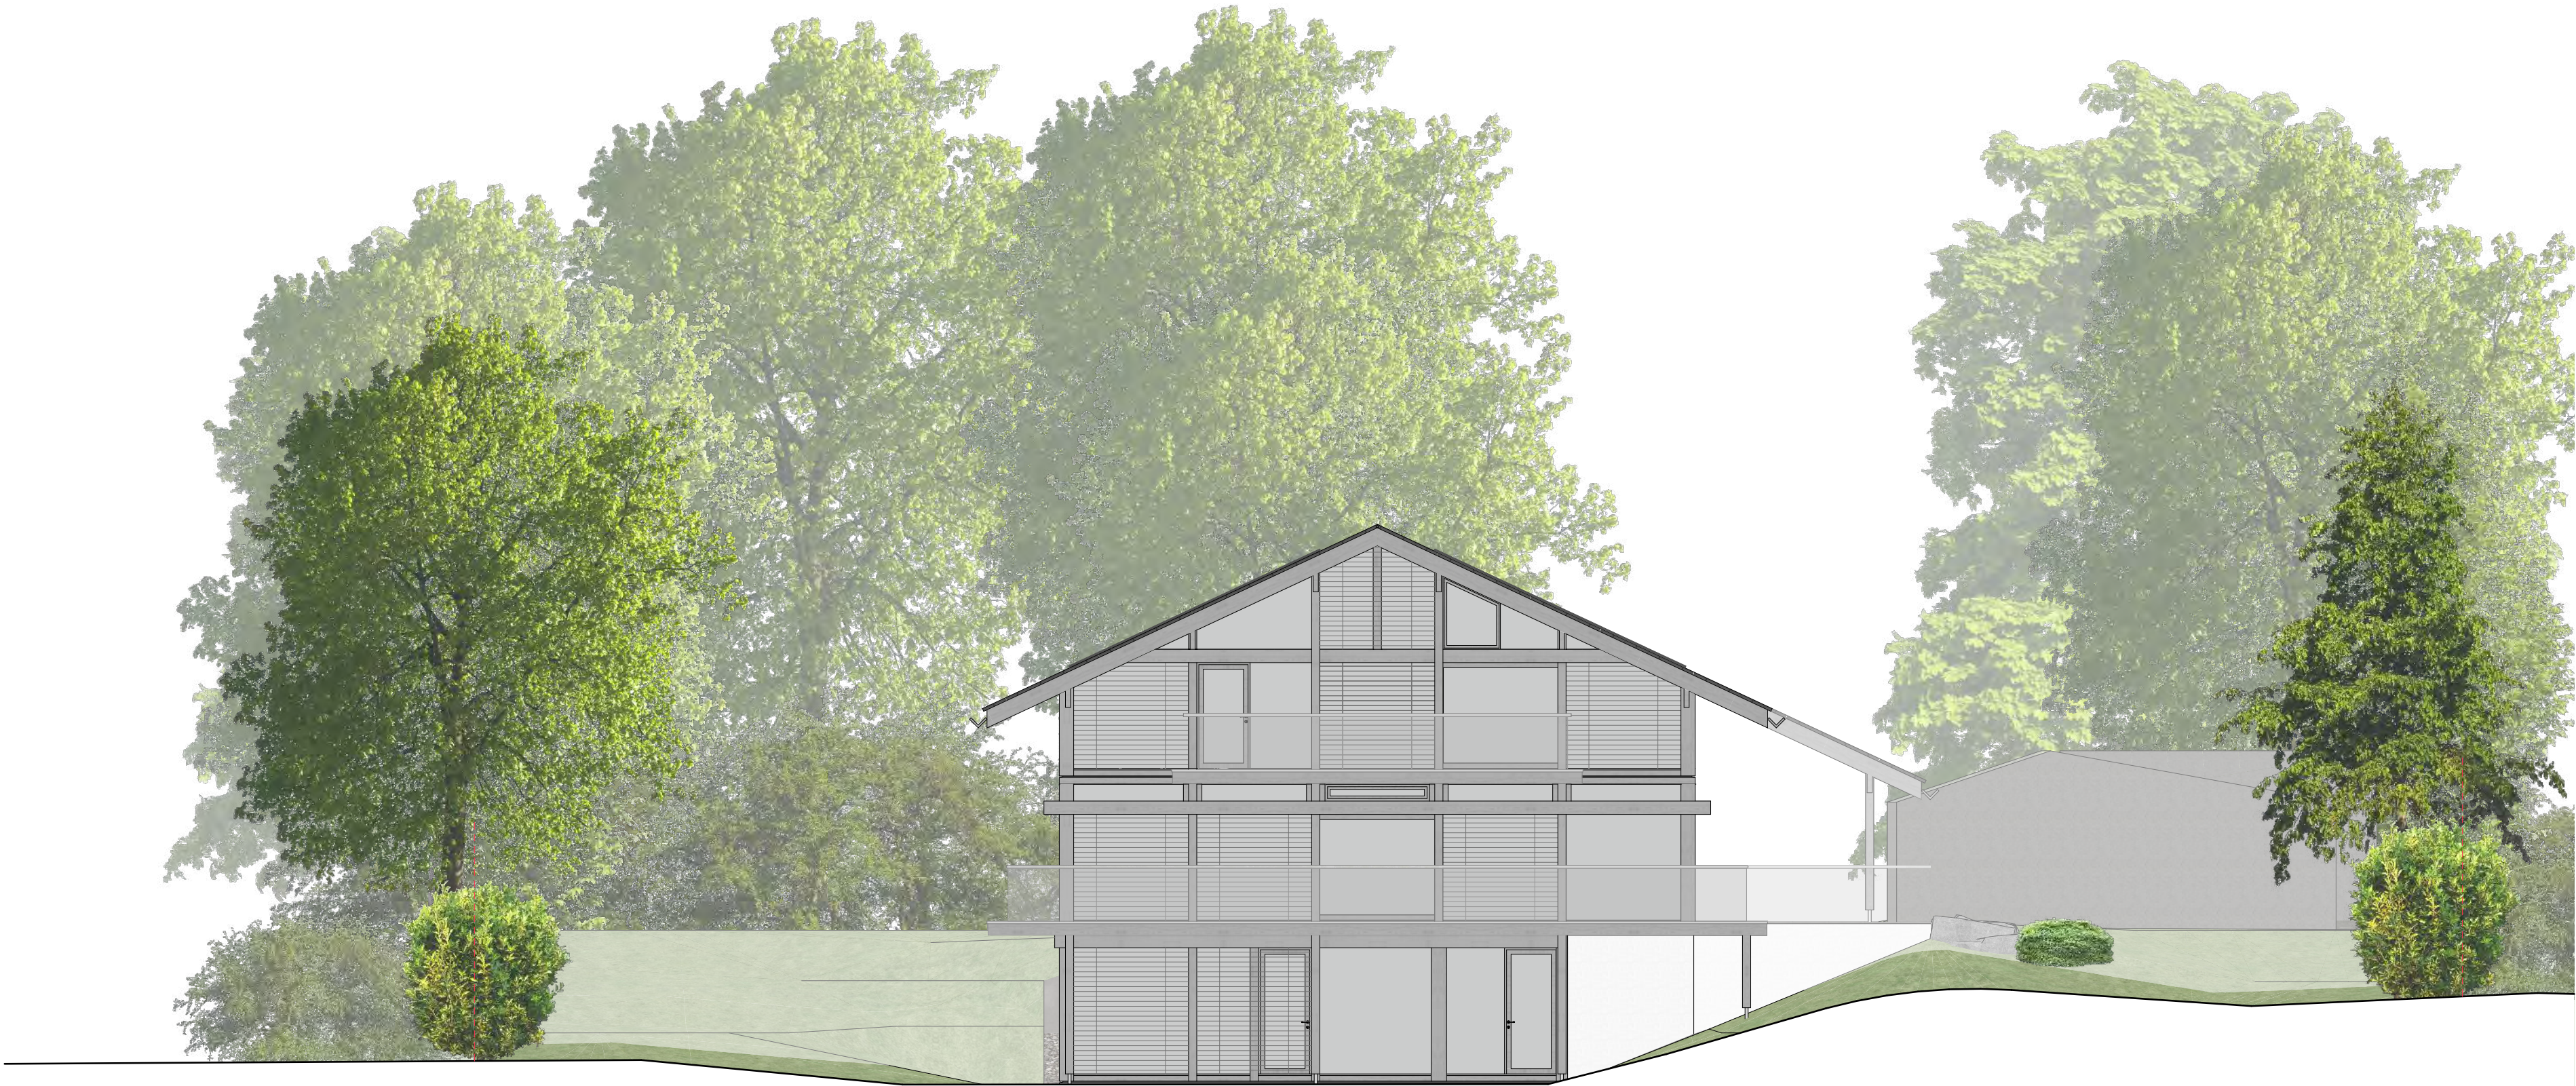

Side SW Elevation

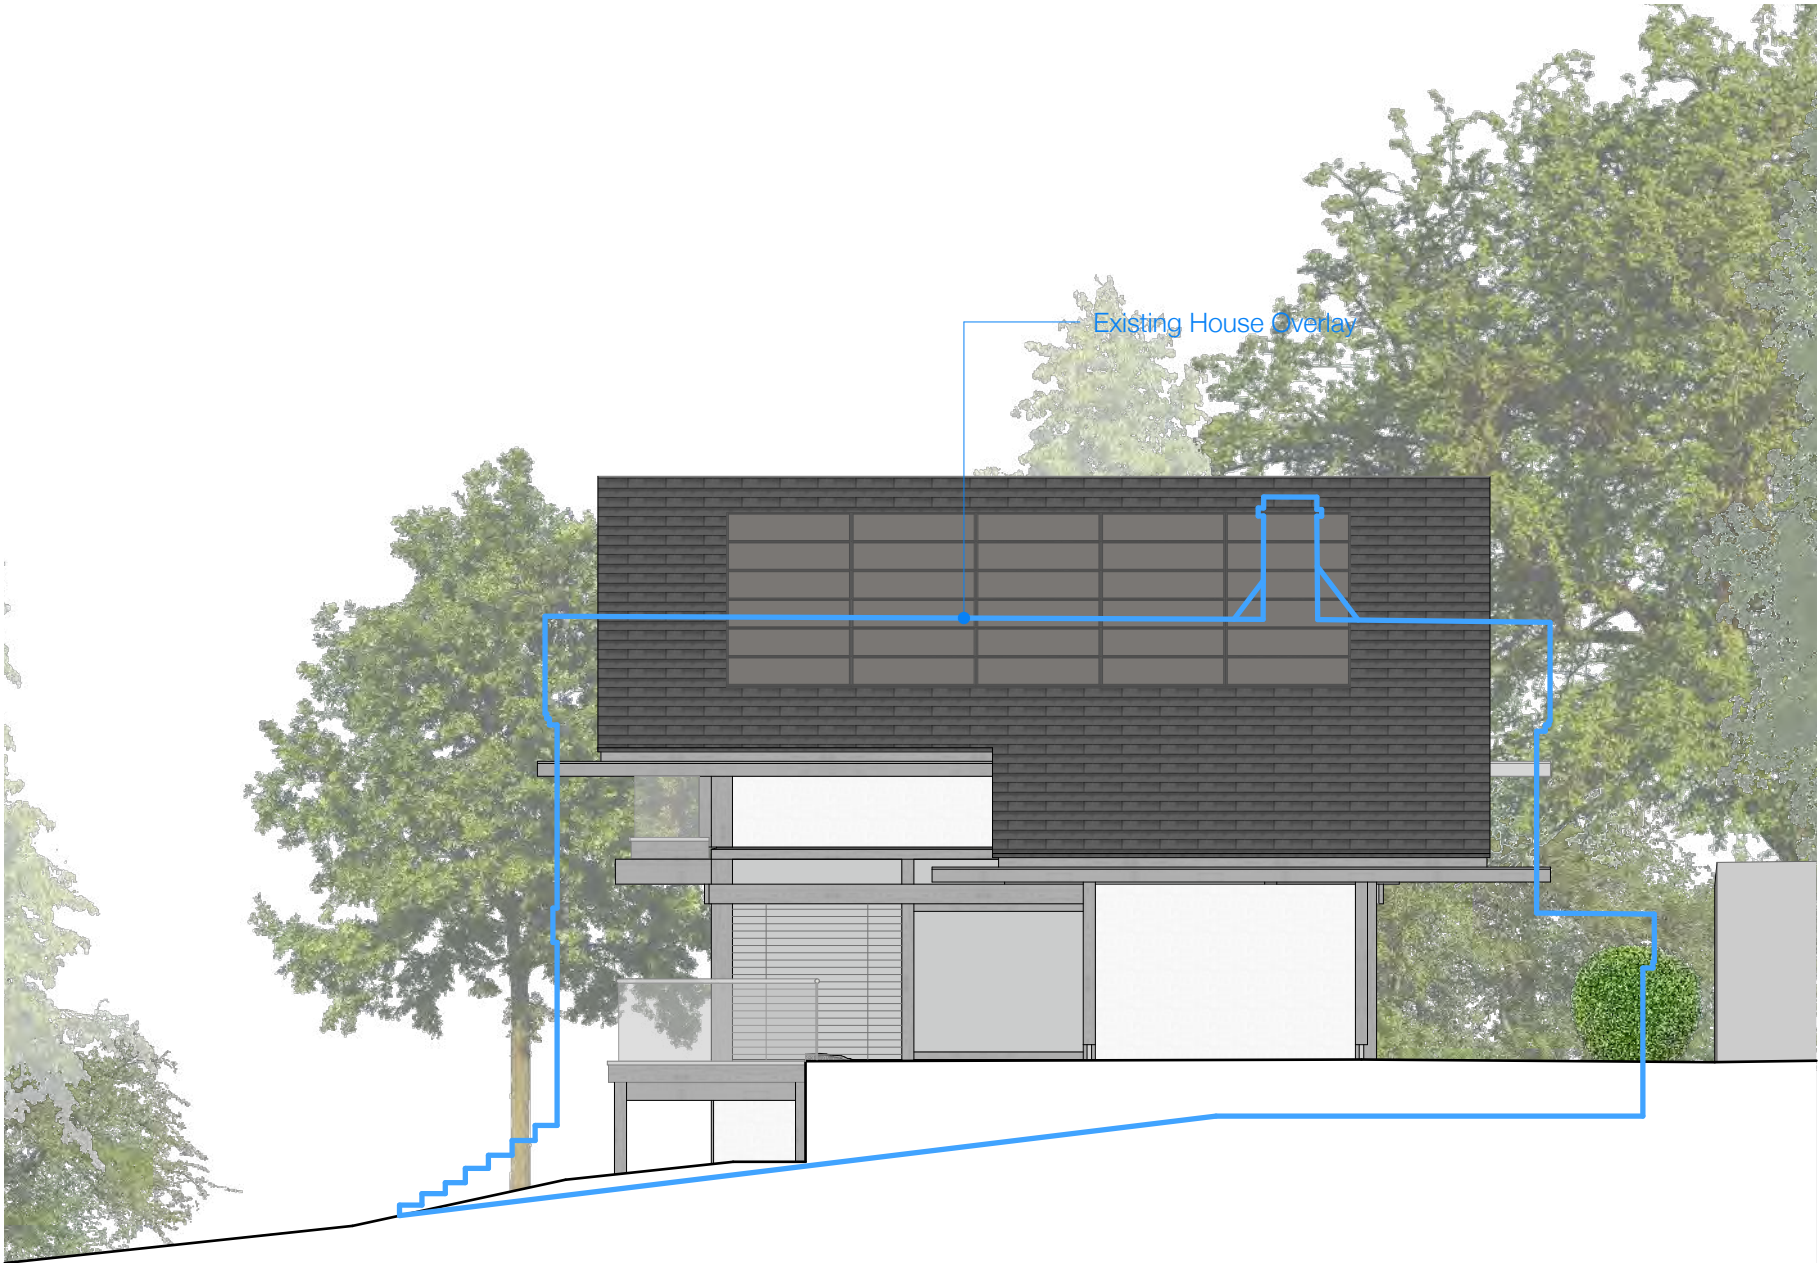

Side NE Elevation

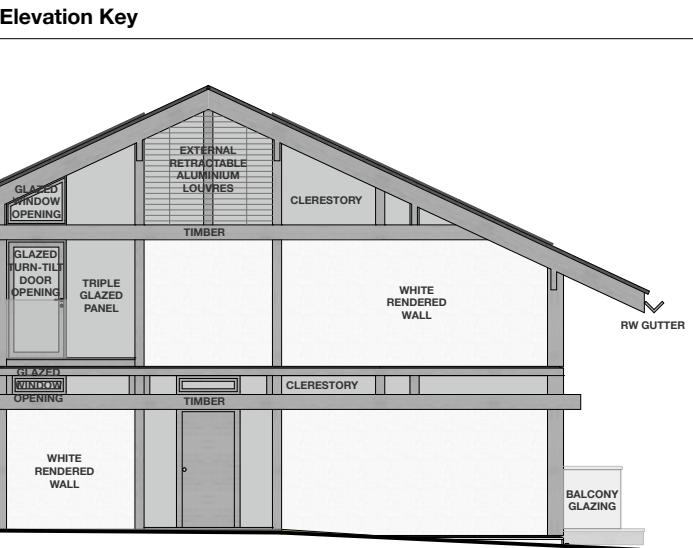

0 1 2 3 (m)

Schedule of Materials:

Roof 'Main Structure':	Interlocking Grey Roof Tiles
Timber Structure:	Laminated Scandinavian Spruce stained Grey
Wall type:	White render walls with clerestory windows. Argon gas filled triple glazing with clerestory windows.
Landscaping:	All landscaping shown is indicative only

Status: ISSUE

Rev	Date Drawn	Drawn By	Checked By	Project Notes
C	15/07/2025	EF	PH PA GR	Drawing Status Changed to Issue
B	10/07/2025	EF	PH PA GR	Paper Layout Updated
A	08/07/2025	EF	PH PA GR	House Amendments
	03/07/2025	EF	PH PA GR	Planning Application Prepared

PETER HUF
ARCHITECTURE

The Control Tower | 12 De Havilland Drive | Brooklands
Weybridge | Surrey | KT13 0YP

Title: PLANNING APPLICATION
SELF-BUILT
REPLACEMENT DWELLING

Client: Lance & Fiona Smith
Site Address: Summer Lodge
Copyhold Lane
Cuckfield
Haywards Heath
RH17 5EB
Architect: Peter Huf M.Arch., Dip.-Ing. (FH)

Plan: Rear & Side Elevations
Scale: 1:100@A1
Drawing No.: b110c