


30 Brook Lane Block Plan

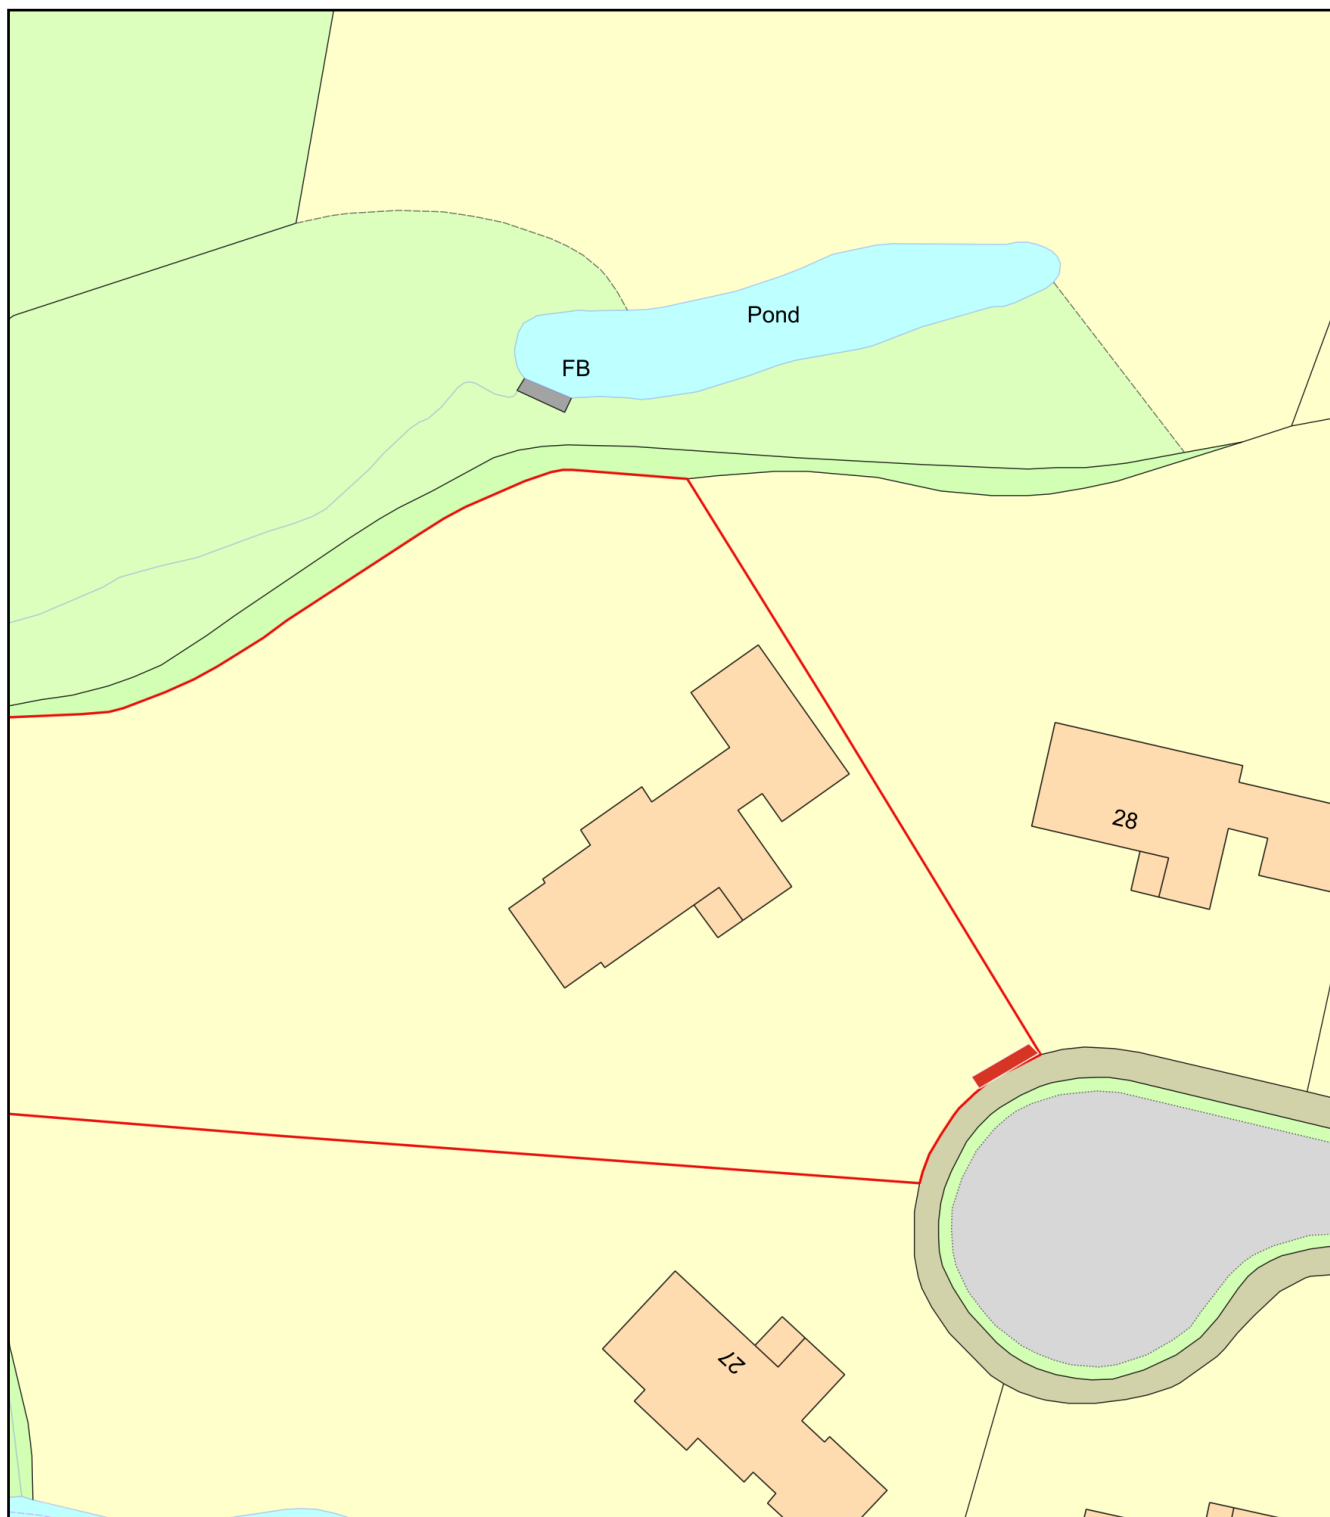

0 20
Metres



Plan Produced for: Sarah Breeze

Date Produced: 24 Sep 2026

Plan Reference Number: TQRQM26267131107396

Scale: 1:500 @ A4