



LEGEND

- Site boundary
- Existing tree to be retained and protected. Refer to arboricultural information for further detail
- Existing vegetation and/or hedgerow to be retained and protected. Refer to arboricultural information for further detail
- Existing grassland to be retained and protected. Where disturbed to be seeded in line with proposed grassland seed mix as specified.
- Existing surface to be retained and protected.

Proposed soft landscaping

- Tree planting, refer to detail GLS_080_127_1700
- Ornamental hedge 0.9m high
- Native hedgerow
- Ornamental shrub planting
- Native shrub planting
- Lawn
- Mown species rich grassland
- Species rich neutral grassland
- Wildflower meadow
- Wetland wildflower meadow
- Reed beds

Proposed hard landscaping


- Tarmac
- Concrete block paving in Brindle Laid in 45° herringbone pattern with soldier course
- Concrete block paving in Buff Laid in 45° herringbone pattern with soldier course
- Concrete block paving in Bracken Laid in 45° herringbone pattern with soldier course
- Concrete block paving in Slate Laid in stretcher bond with double stretcher edge course
- Sienna setts in Silver to rumble strips
- Rubber mulch play surface in brown and beige
- Slabs to garden path in buff Laid in stack bond
- Self-binding gravel
- Timber boardwalk

Proposed enclosures

- Timber knee rail
- Timber post and split chestnut rail fence 900mm high
- Timber post and split chestnut rail fence with mammal mesh 900mm high
- Pedestrian gate to match adjacent fence
- Vehicular and pedestrian gates to match adjacent fence
- 4m high weldmesh metal fence in black
- Metal estate railing in black 900mm high
- Metal estate railing in black 600mm high

To be read in conjunction with:

- Planting plans GLS_080_127_1500-series
- Detailed hard landscape plans GLS_080_127_1600-series
- Tree planting construction detail GLS_080_127_1700

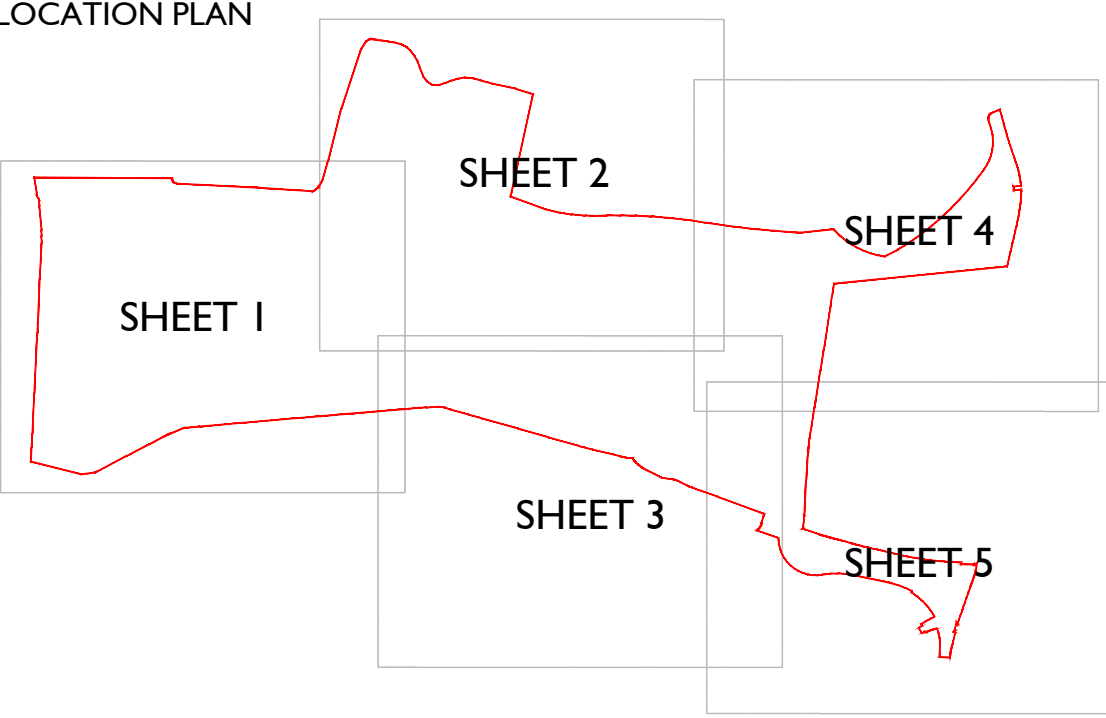

FOR PLANNING

Project: Land West of Imberhome Lane, East Grinstead

Title: General Arrangement Sheet 5

Client:

To be read in conjunction with:

- Planting plans GLS_080_127_1500-series
- Detailed hard landscape plans GLS_080_127_1600-series
- Tree planting construction detail GLS_080_127_1700

Rev: 11.12.25

Drawn by: LHM Checked by: AE

Proj No: GLS_080_127_1305 Rev: G

Scale @ A0

0 5 10 15 20 25m

Scale 1:500

North arrow

Rev: 11.12.25

Drawn by: LHM Checked by: AE

Proj No: GLS_080_127_1305 Rev: G