
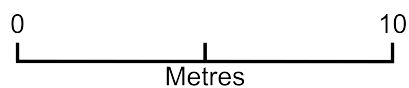


26 farlington close

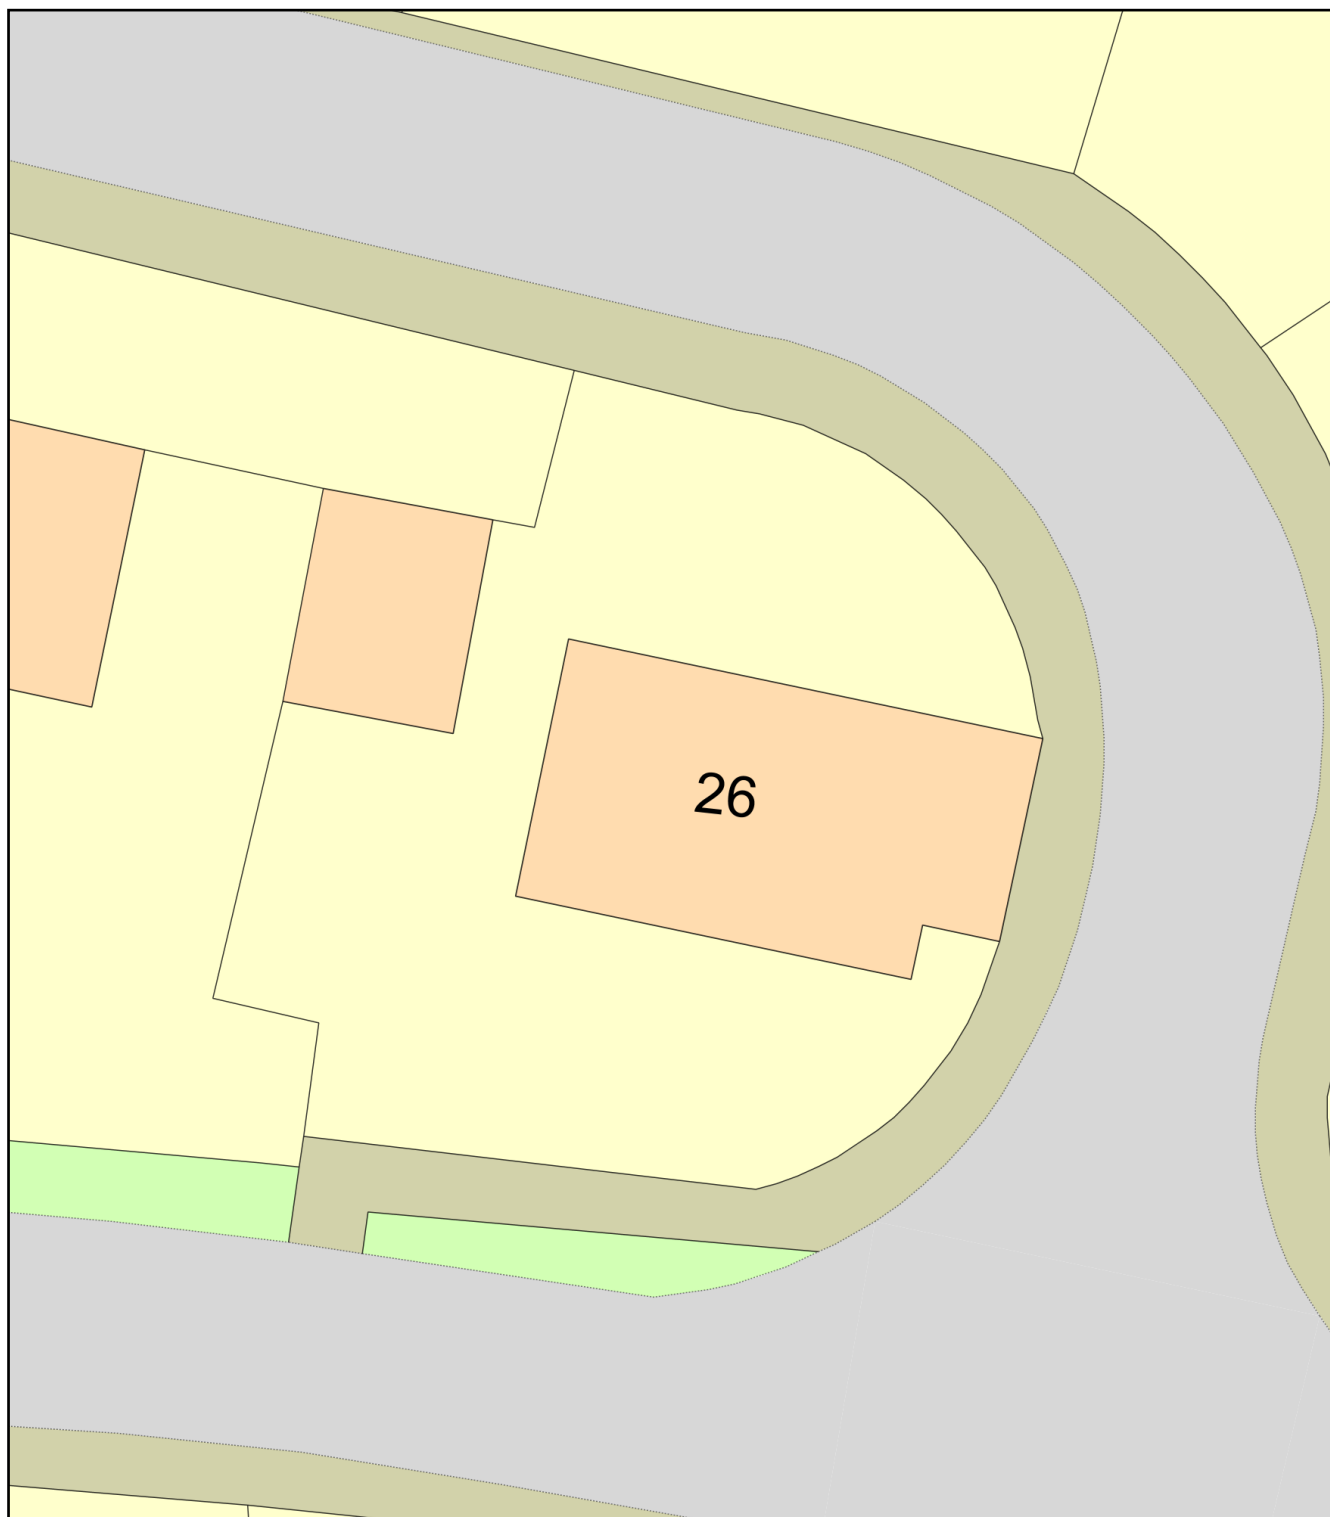

Plan Produced for: tree maintenance

Date Produced: 20 Aug 2025

Plan Reference Number: TQRQM25232103252156

Scale: 1:200 @ A4