
ORIGINAL SIZE A1

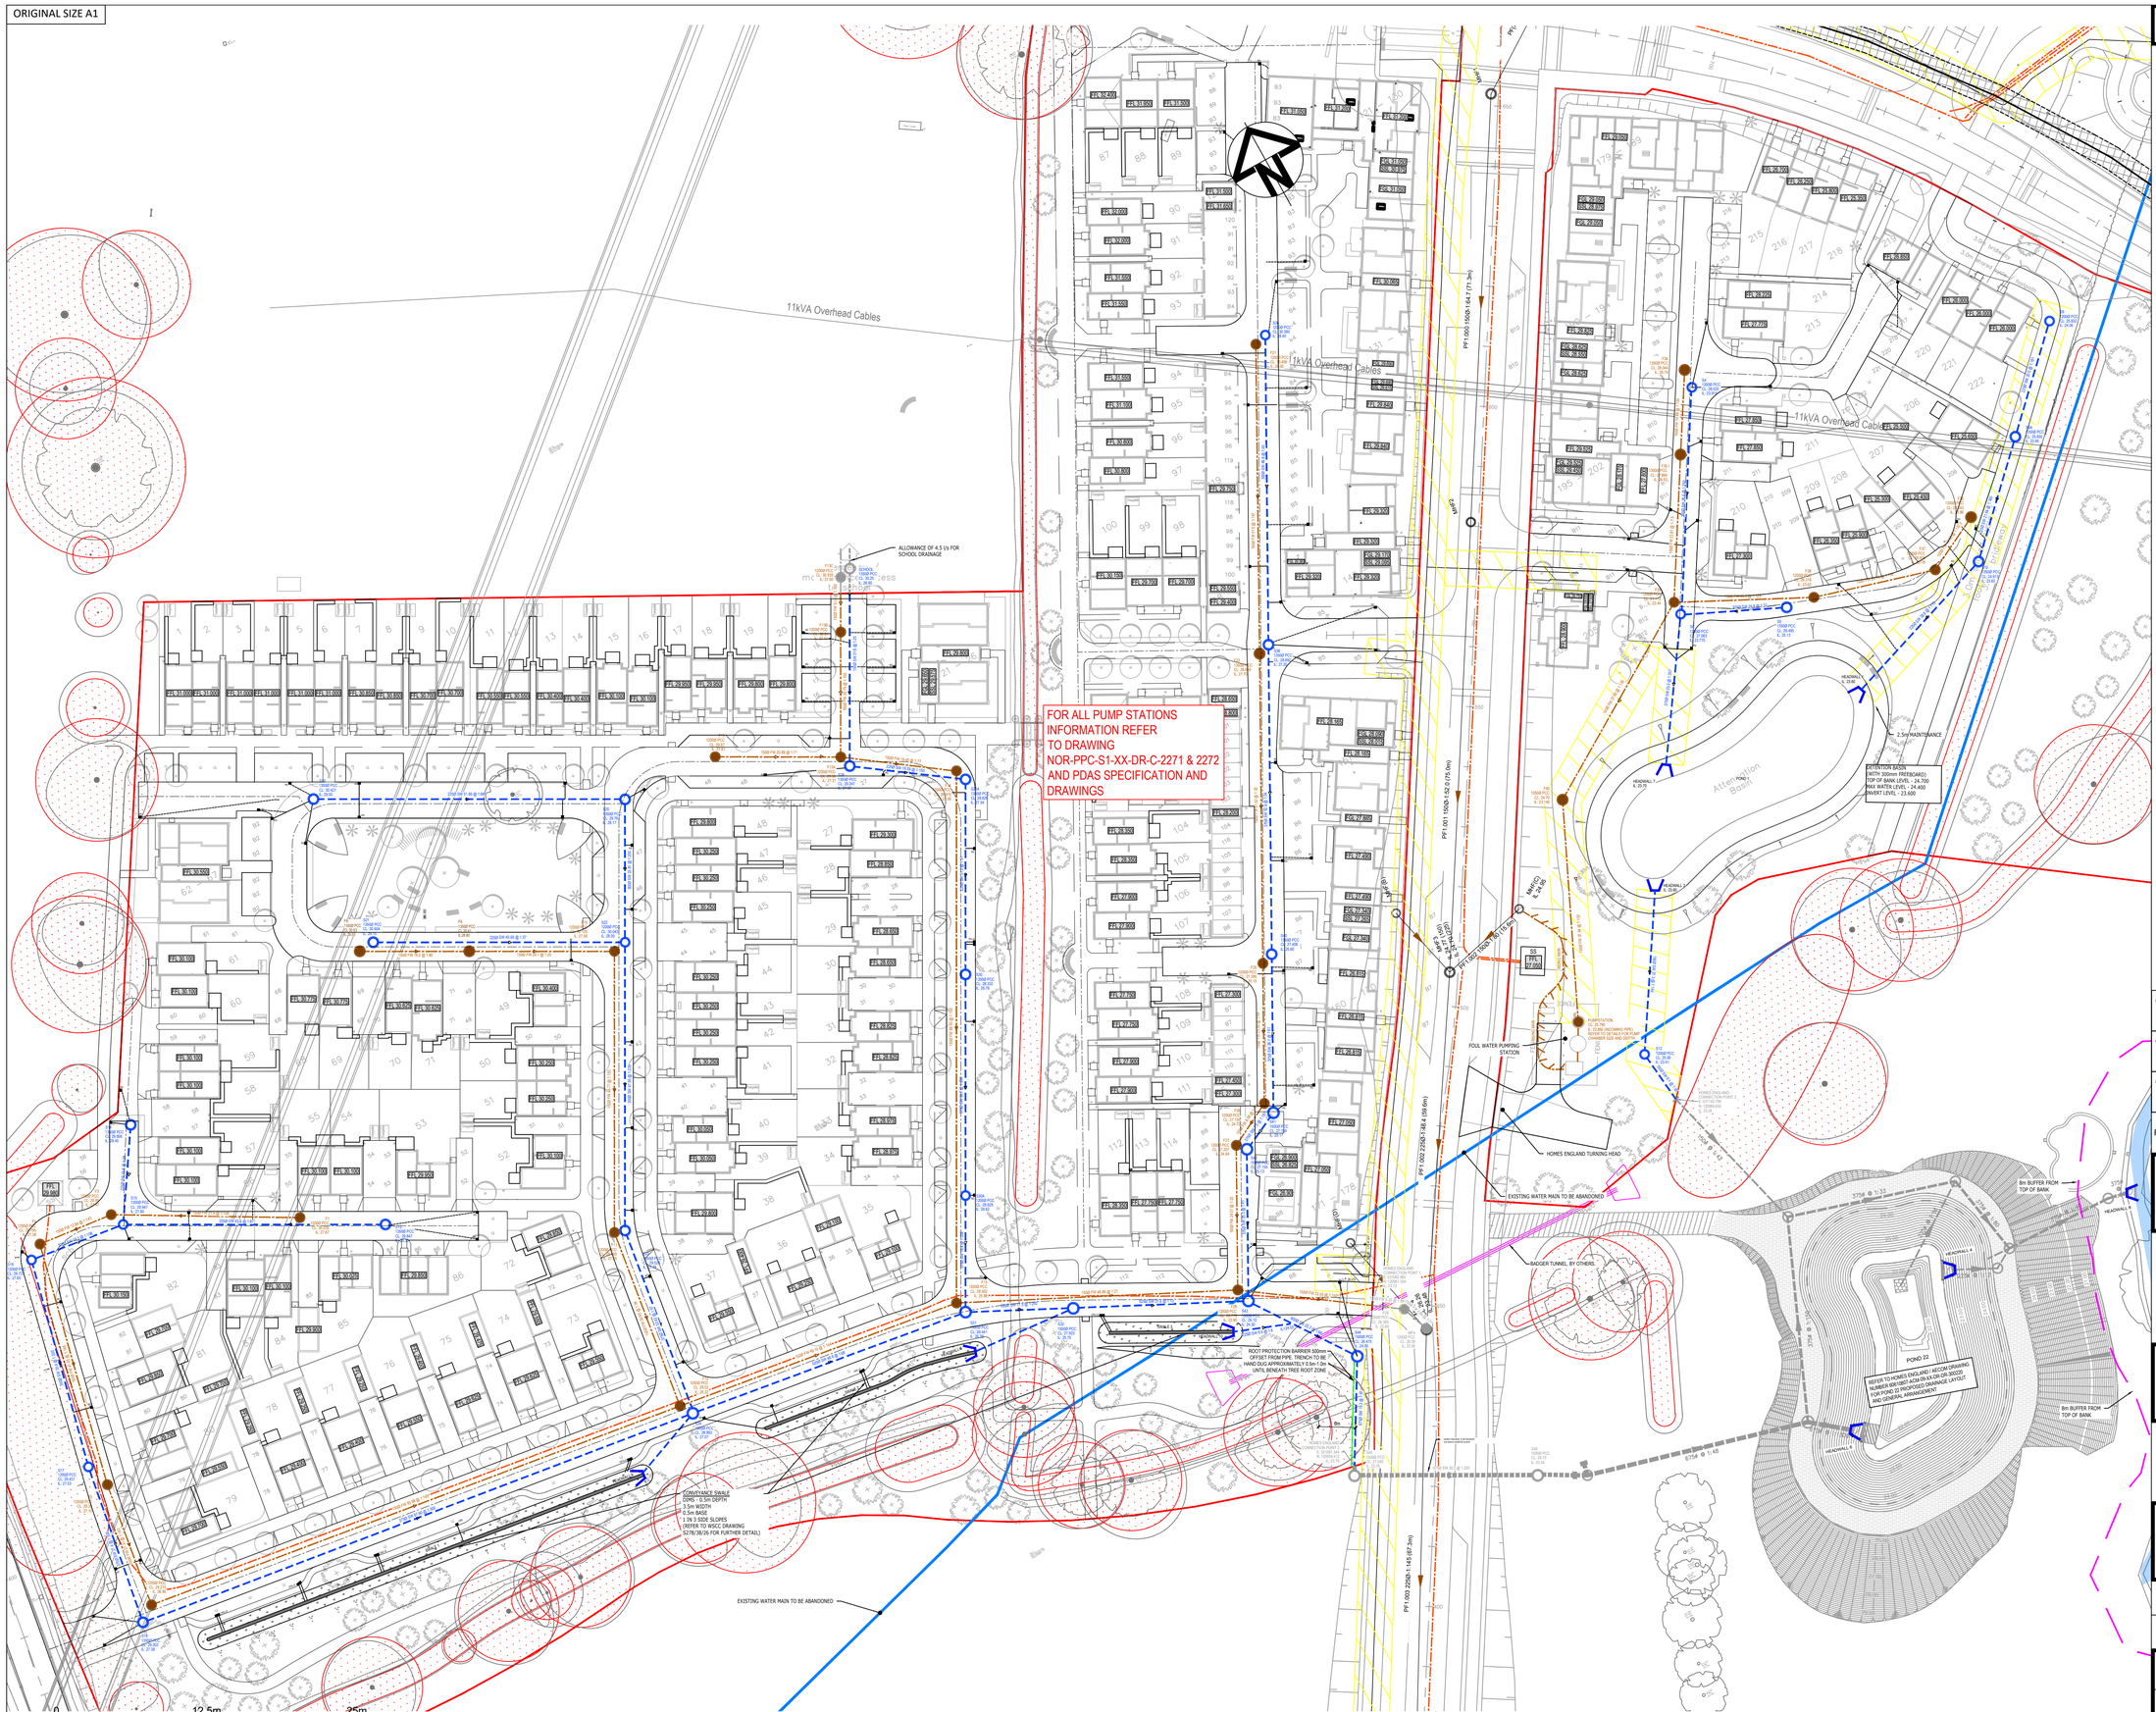

GENERAL NOTES

1.1. THIS DRAWING IS COPYRIGHT AND SHOULD NOT BE REPRODUCED IN WHOLE OR PART WITHOUT THE WRITTEN CONSENT OF PATRICK PARSONS LTD.
1.2 DO NOT SCALE FROM THIS DRAWING.
1.3. ALL DIMENSIONS TO BE CHECKED ON SITE AND CO-ORDINATE WITH RELEVANT ARCHITECT'S DRAWINGS. ANY DISCREPANCIES TO BE REPORTED TO ENGINEER PRIOR TO CONSTRUCTION.
1.4. ALL DIMENSIONS IN mm UNLESS NOTED OTHERWISE.
1.5. ALL LEVELS IN METERS.
1.6. STRUCTURAL SIZES HEREON SHALL NOT BE MODIFIED WITHOUT THE WRITTEN APPROVAL OF THE ENGINEER.
1.7. THIS DRAWING IS TO BE READ IN CONJUNCTION WITH ALL RELEVANT ENGINEERS DRAWINGS & SPECIFICATIONS.

LEGEND

- SURFACE WATER TO BE GIVEN FOR ADOPTION
- FOUL WATER TO BE GIVEN FOR ADOPTION
- SURFACE WATER TO BE GIVEN FOR HIGHWAYS ADOPTION
- HIGHWAYS ADOPTION
- ADOPTABLE MANHOLE.
- PROPOSED 6m WIDE SEWER EASEMENTS
- RG — ROAD GULLY
- SEWER RISING MAIN
- 8m ORDINARY WATERCOURSE BUFFER
- PF1.003 225(B-T)145 — FOUL SEWER BY OTHERS FOR ENGLAND HOMES CONSTRUCTION PHASE
- DRAINAGE HEADWALL FOR DETAILS REFER TO DRAWING NOR-PPC-S2-XX-DR-C-2285
- SOUTH EAST WATER MAIN AND 6m WIDE EASEMENT
- SITE BOUNDARY
- TREE ROOT PROTECTION
- UKPN SUBSTATION CABLE ROUTES

REV.						
C3	UKPN LV CABLE ROUTE AMENDED. ROAD GULLIES AMENDED TO SUIT S38 COMMENTS. HE POND 22 ADDED.					
	MK	26.09.23	MG	26.09.23	AD	26.09.23
C2	ADDITIONAL FOUL RUN ADDED UPSTREAM OF F9 TO SUIT IWNL COMMENTS					
	MK	15.06.23	MG	15.06.23	AD	15.06.23
C1	INITIAL ISSUE.					
	MK	16.05.23	MG	16.05.23	AD	16.05.23
	REVISION NOTE/COMMENT					
	DRW BY	DATE	CCK BY	DATE	APP BY	DATE

PATRICK PARSONS
34 Candler Mews
Amyand Park Road
Twickenham
TW1 3JF
United Kingdom
T. +44 (0)208 538 9555
E. info@patrickparsons.co.uk
W. www.patrickparsons.co.uk

Client: Bellway

Project: NORTHERN ARC, BURGESS HILL

Drawing: SECTION 104 OVERALL LAYOUT PARCELS 1.5 & 1.6

Drawn	Date
MK	MAY 2023
Patrick Parsons Project No.	Scale @ A1
10282	1:500m

Status Description	Status
CONSTRUCTION	A
Drawing No. (project-originator-volume-level-type-role-number)	Revision
NOR-PPC-S1-XX-DR-C-2215	C3