


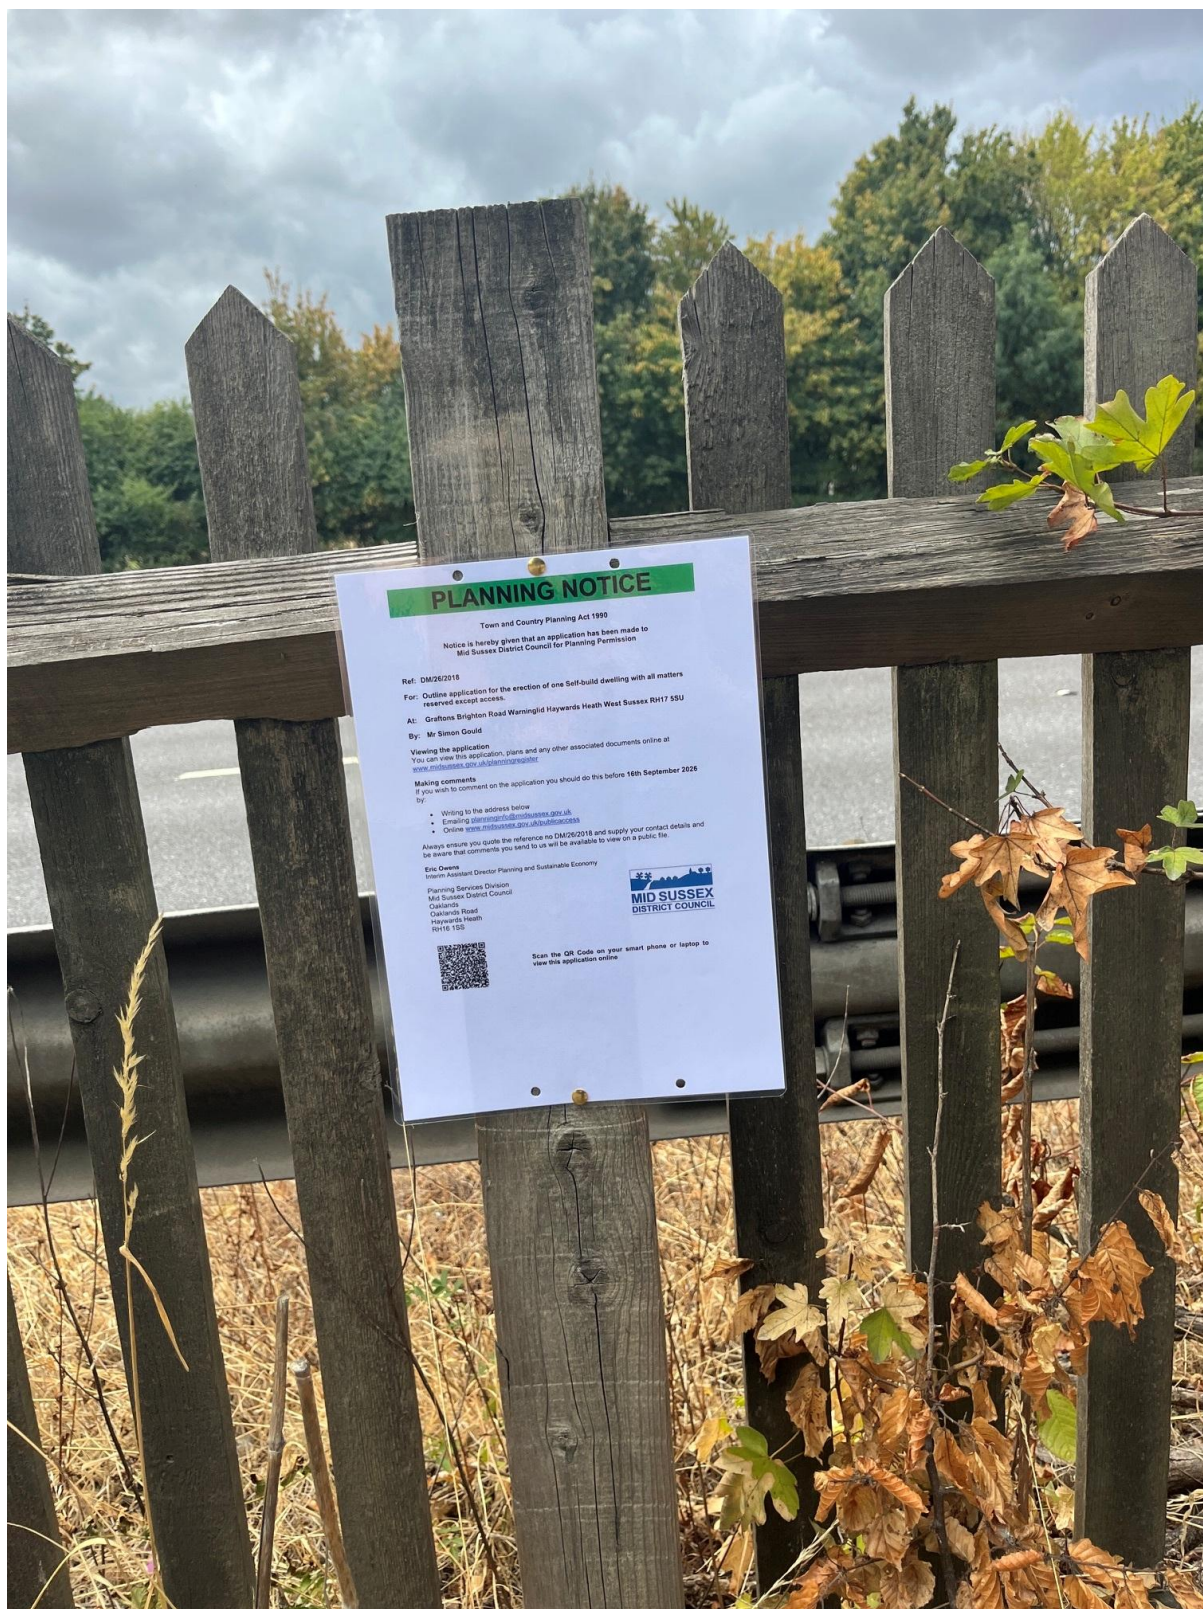

PLANNING NOTICE

Town and Country Planning Act 1990

Notice is hereby given that an application has been made to Mid Sussex District Council for Planning Permission

Ref: DM/26/2018

For: Outline application for the erection of one Self-build dwelling with all matters reserved except access.

At: Graftons Brighton Road Warringlid Haywards Heath West Sussex RH17 5SU

By: Mr Simon Oswald

Viewing the application
You can view this application, plans and any other associated documents online at www.midsussex.gov.uk/planningportal

Making comments
If you wish to comment on the application you should do this before 16th September 2026

by:

- Writing to the address below
- Emailing planning@midsussex.gov.uk
- Online www.midsussex.gov.uk/planningportal

Always ensure you quote the reference no DM/26/2018 and supply your contact details and be aware that comments you send to us will be available to view on a public file.

Eric Owens
Heath Assistant Director Planning and Sustainable Economy

Planning Services Division
Mid Sussex District Council
Oaklands
Oaklands Road
Haywards Heath
RH16 1SS



Scan the QR Code on your smart phone or laptop to view this application online

