
 
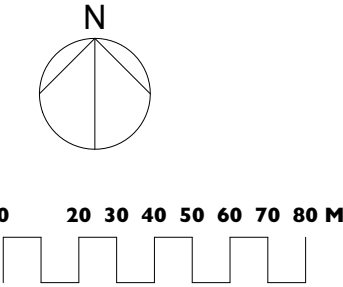


LOCATION PLAN

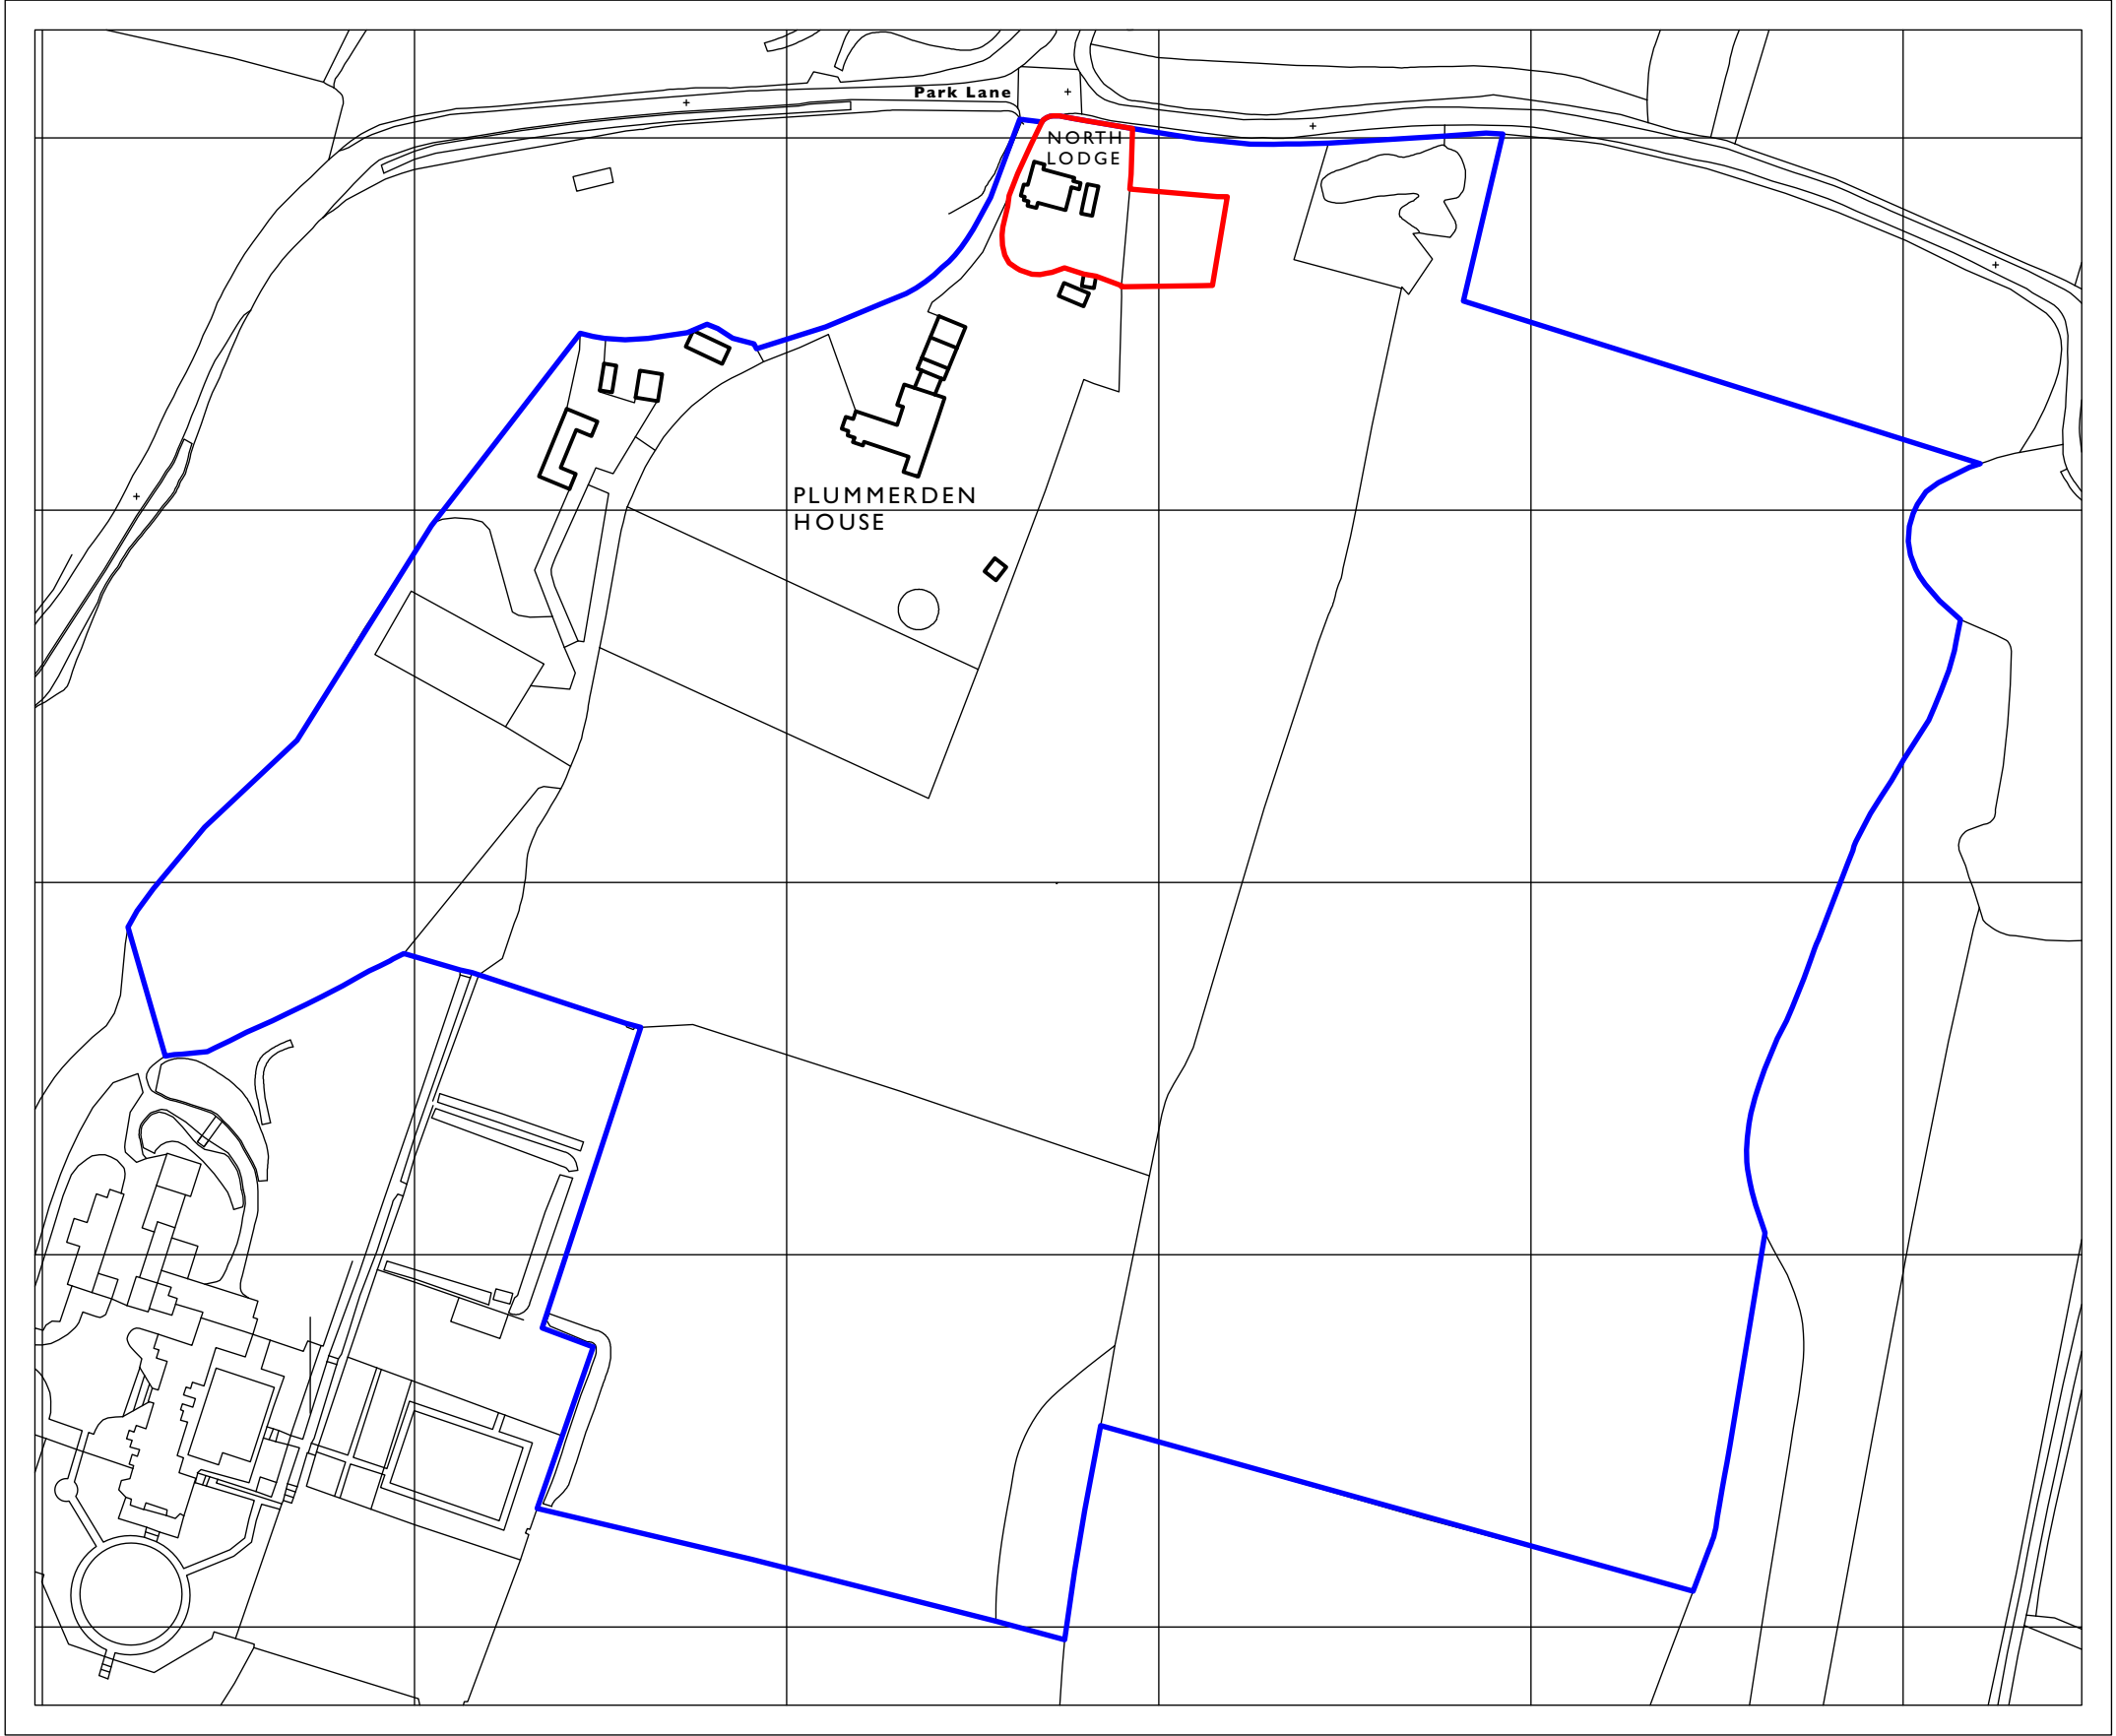

 Architects	Unit 25, BASEPOINT EVESHAM WORCESTERSHIRE WR11 1GP t : 020 7328 2576 Email: info@hubarchitects.co.uk		All dimensions are to be checked on site before commencement of works. All sizes and dimensions to any structural elements are indicative only. See structural engineer's drawings for actual sizes/dimensions. Sizes of and dimensions to any service elements are indicative only. See service engineer's drawings for actual sizes/dimensions. This drawing to be read in conjunction with all relevant Architect's drawings, specifications and other consultants' information.		Rev. A Date: Sep'25 Description: General drawing update. General drawing update.		Initial. JC JC	EXISTING	
								Project: Plummerden House, Park Lane, RH16 2QS Drawing: Location Plan	
								Scale: 1:2000 @ A3 DWG: 1317 - EX - DF - 000	
								Date: Feb 2025 Revision: B	