
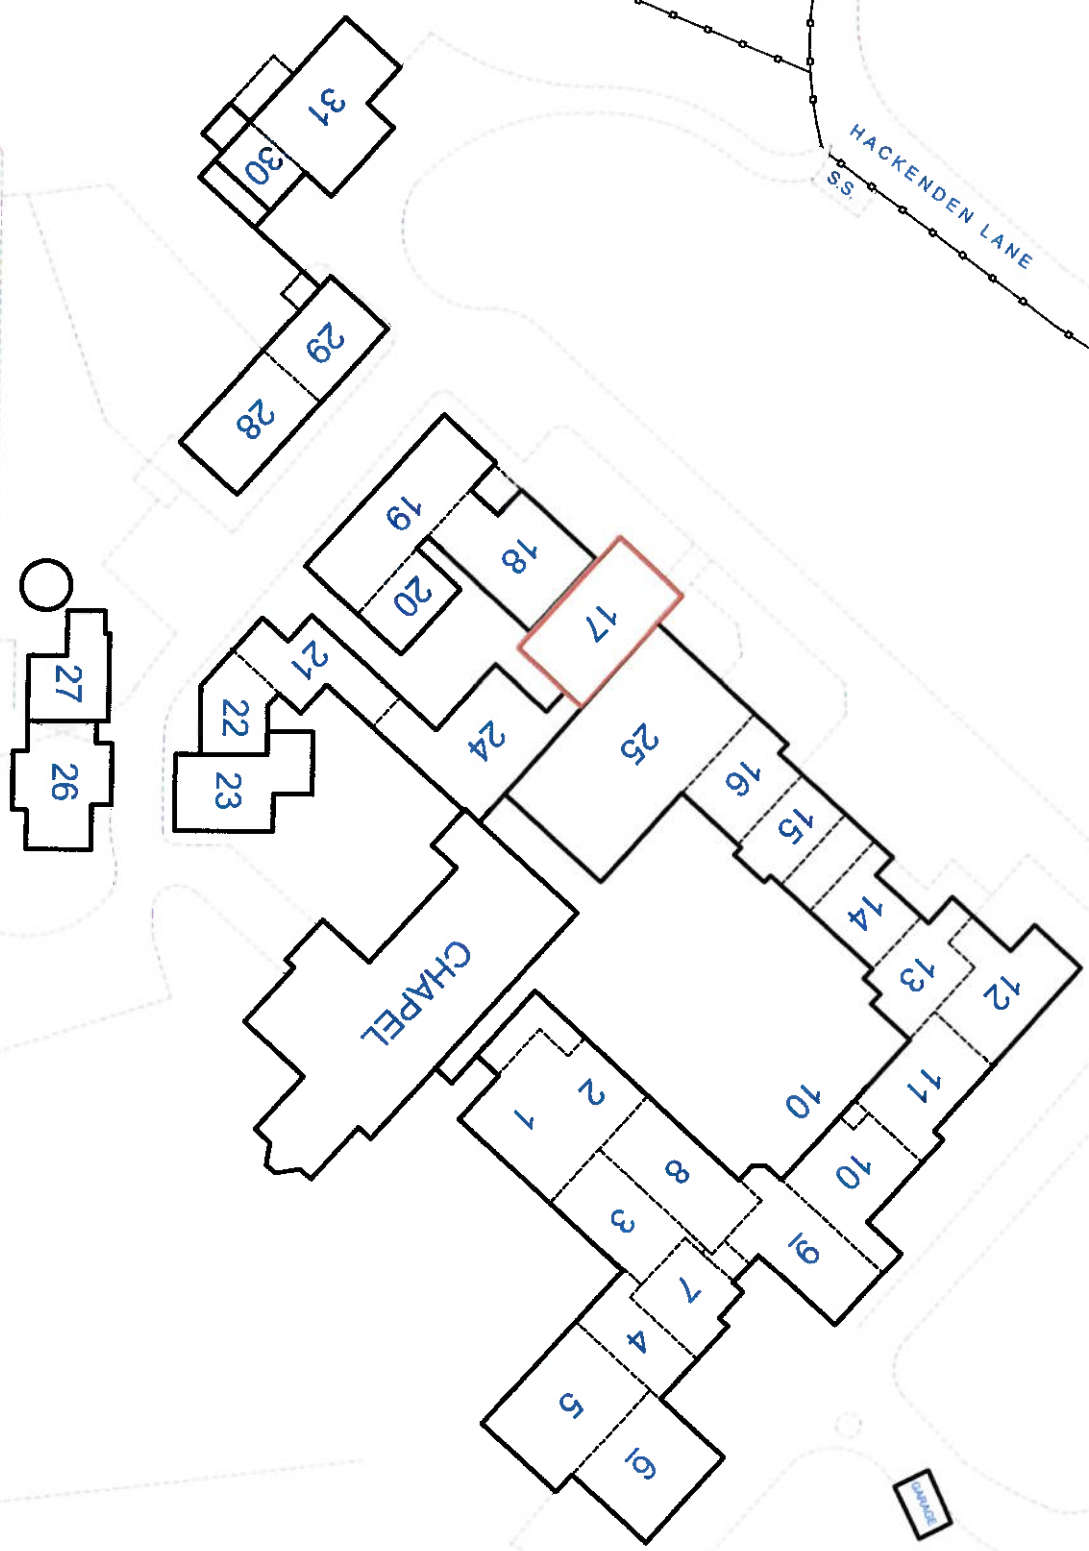
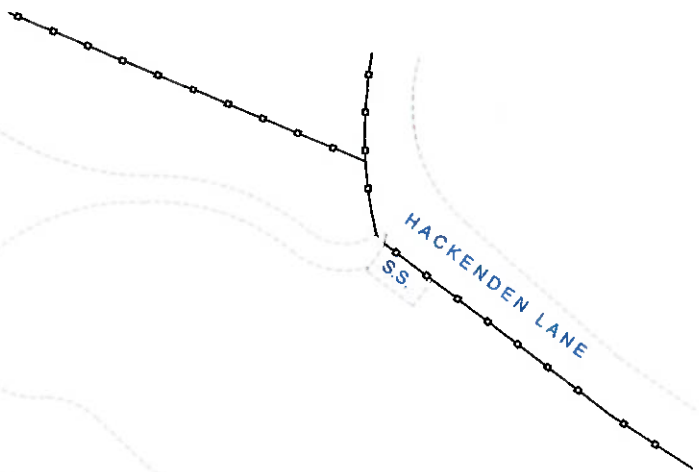


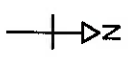

CHICHESTER COUNCIL
East Grinstead
West Sussex, RH19 3RS.

BLOCK PLAN

Scale
1:50 as A1
1:500 as A3
Drawn Date
01/11/2019
Revised Date
LP - 1