



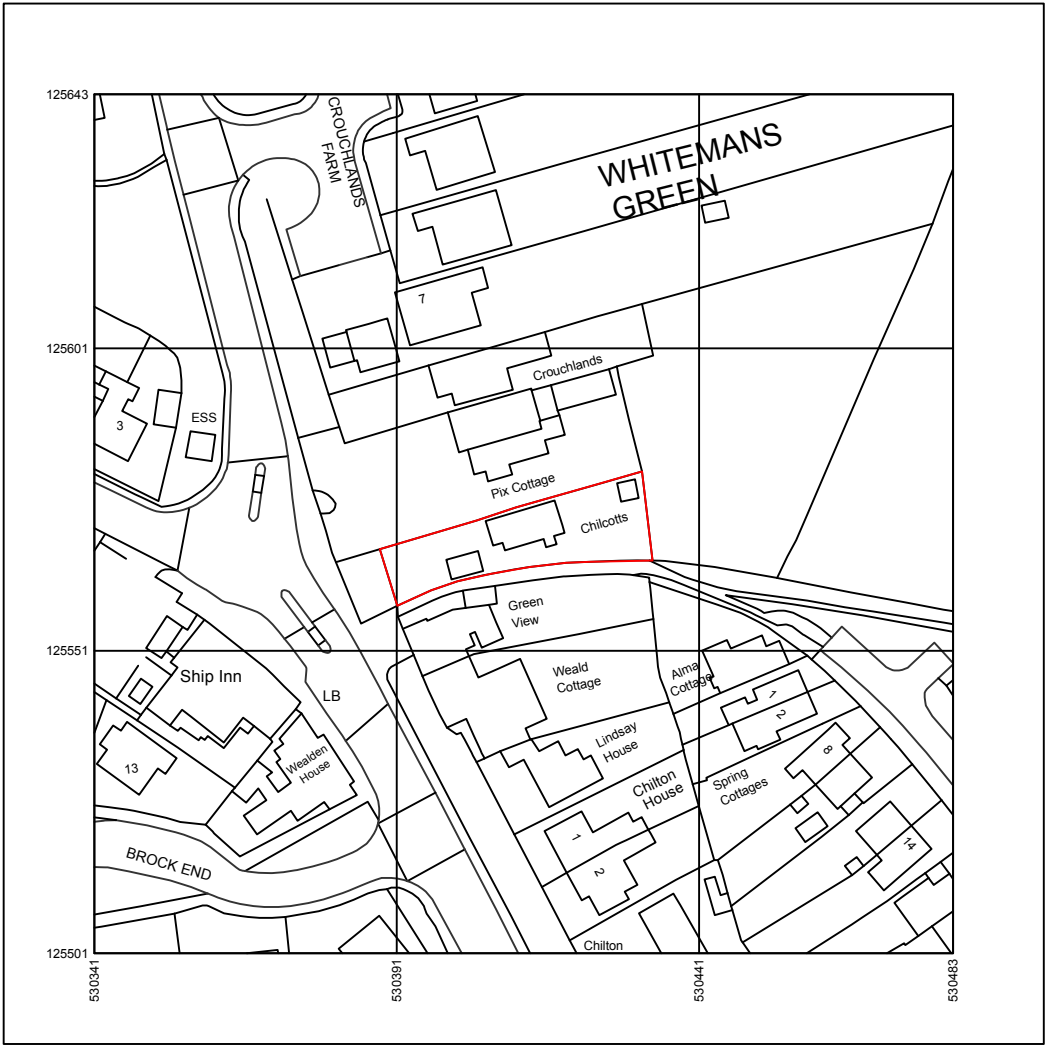


0 10 20 30 40 50 M

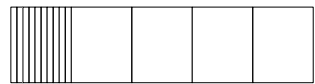


1

Location Plan
Scale 1:1250 @ A3

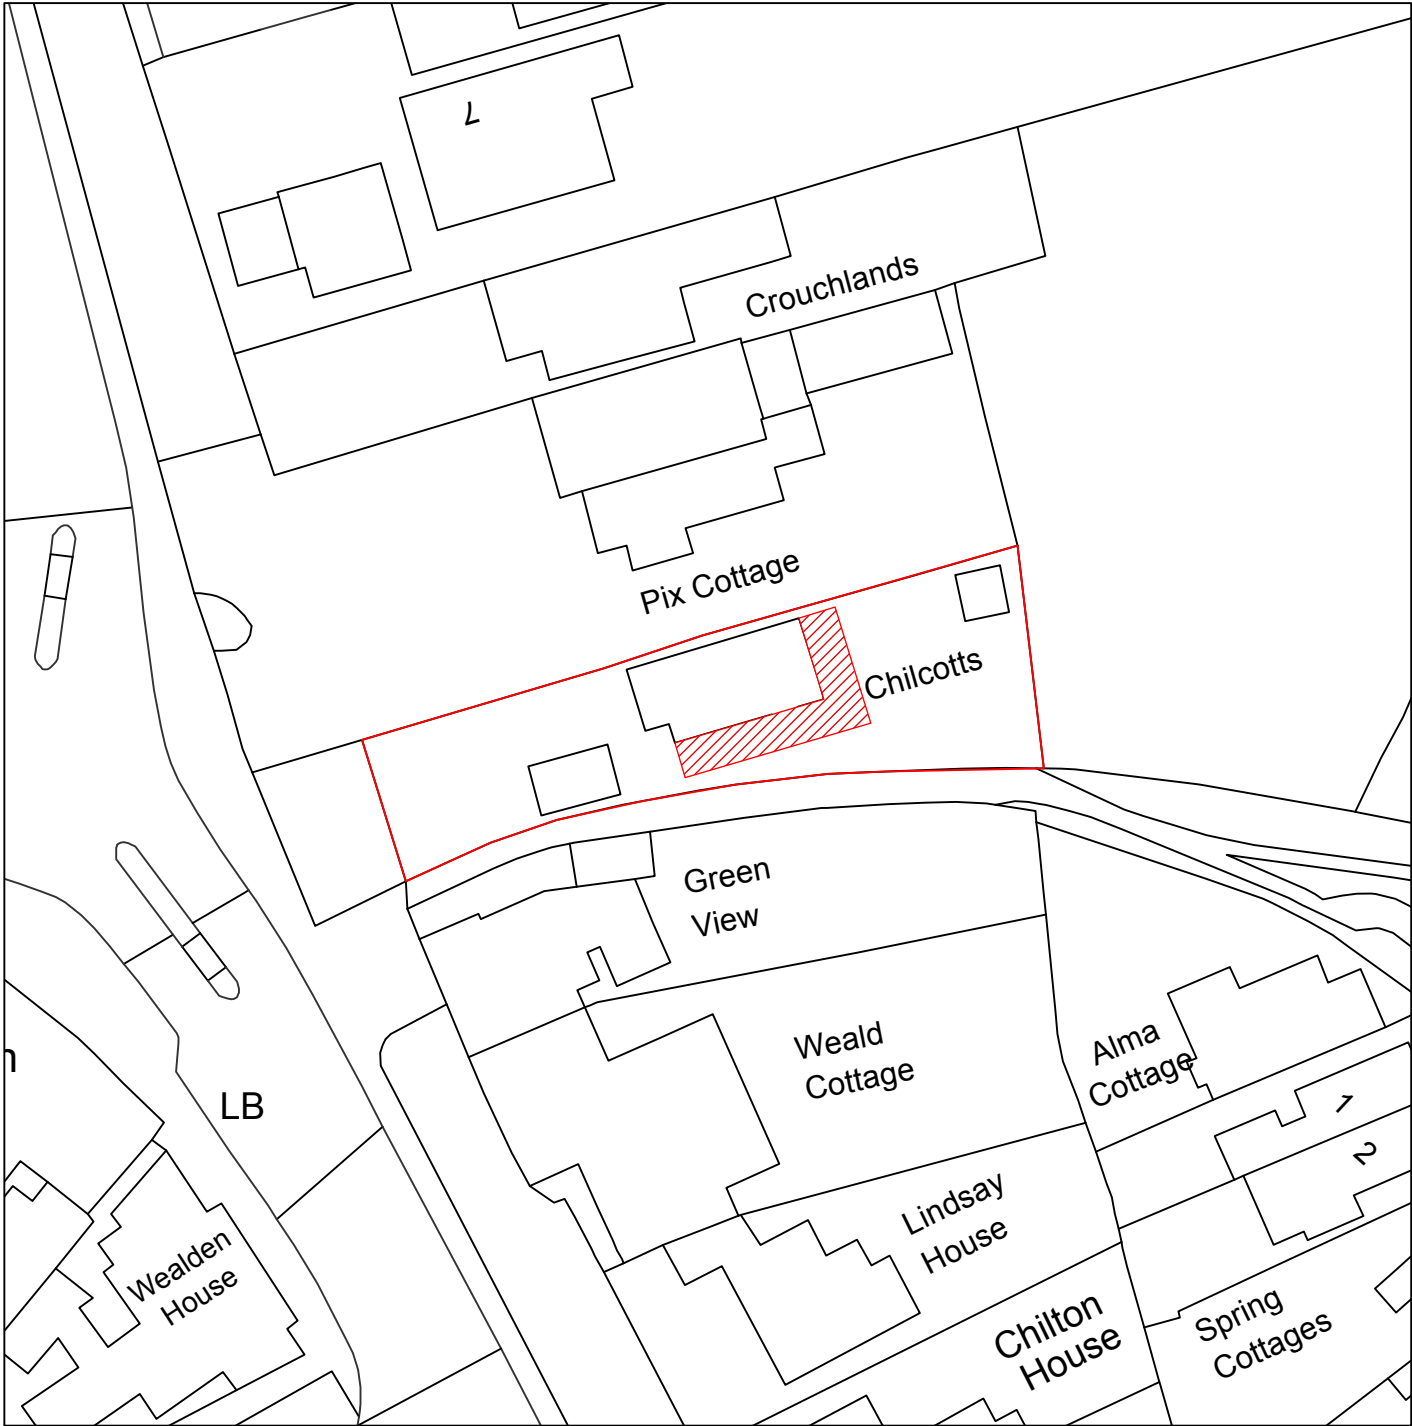

0 5 10 15 20 25 M

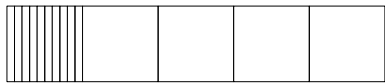

2

Block Plan
1:500 @ A3



Ordnance survey data reproduced under licence (No. 100054135)

TITLE Location & Block Plans	DRAWING No. 4097-05	DRAWN KH	ISSUE C	DATE 08/04/2026	CLIENT Mr & Mrs Longbottom	PROJECT ADDRESS Chilcotts, Cuckfield, Haywards Heath RH17 5BZ	SCALE As shown at A3	 hello@arkitectly.co.uk
------------------------------------	------------------------	-------------	------------	--------------------	-------------------------------	---	-------------------------	---