



General Note(s):
This document contains confidential and proprietary information that cannot be reproduced or divulged, in whole or in part, without prior written authorisation from Carnegie Steel Buildings Ltd.
Carnegie Steel Buildings Ltd is to be notified immediately of suspected omissions or discrepancies.
All dimensions in millimetres, unless otherwise stated.
Copyright © CARNEGIE STEEL BUILDINGS LTD - Registered in England and Wales No.04820578.

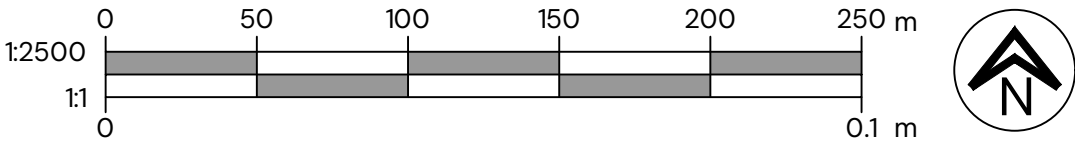

FOR PLANNING

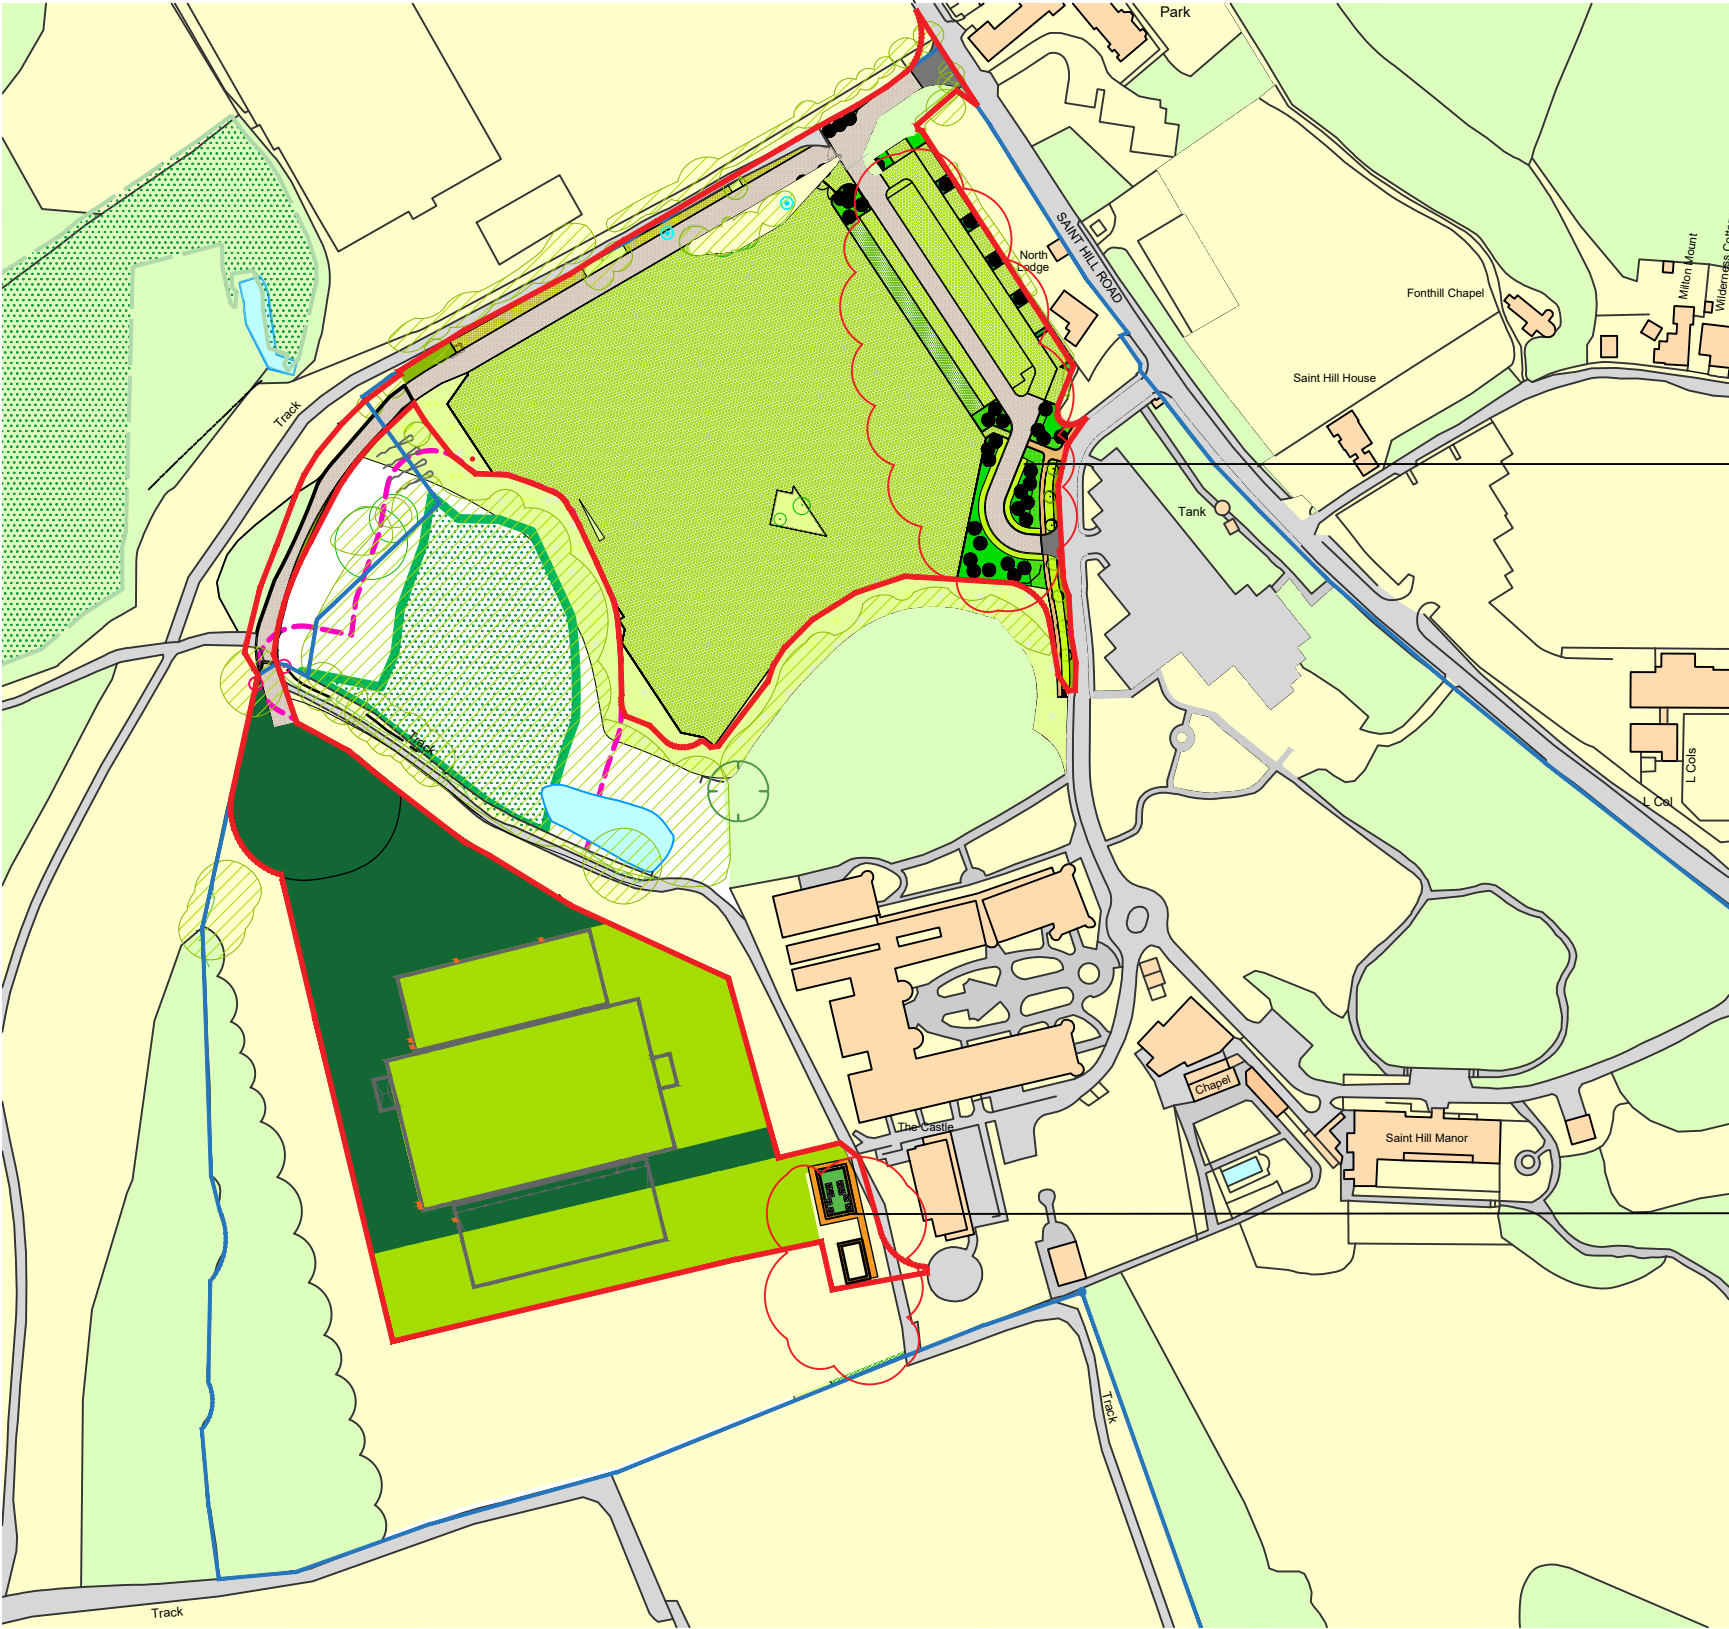

This document shows the differences between the superceded site plan and the new site plan. It is to be read in conjunction with all other submitted documents.

Entrance to car park has been modified to reduce visual impact to Saint Hill Road

Waiting area shelter removed

Previously proposed tarmac surfaced car park has been replaced with reinforcement grid surface. The majority of this surface is grass filled. There is a strip of gravel filled reinforcement grid between the two accesses to the proposal.

Number of proposed trees has been reduced to improve the open field character.

Washroom adjacent to refectory has been reduced in size and is surrounded by BNG enhancement reducing visual impact of this development. The washroom now features masonry stone external structure.

D	Comment coordination	30.03.26	CG
C	Proposed updated to reflect officer comments.	27.03.26	CG