
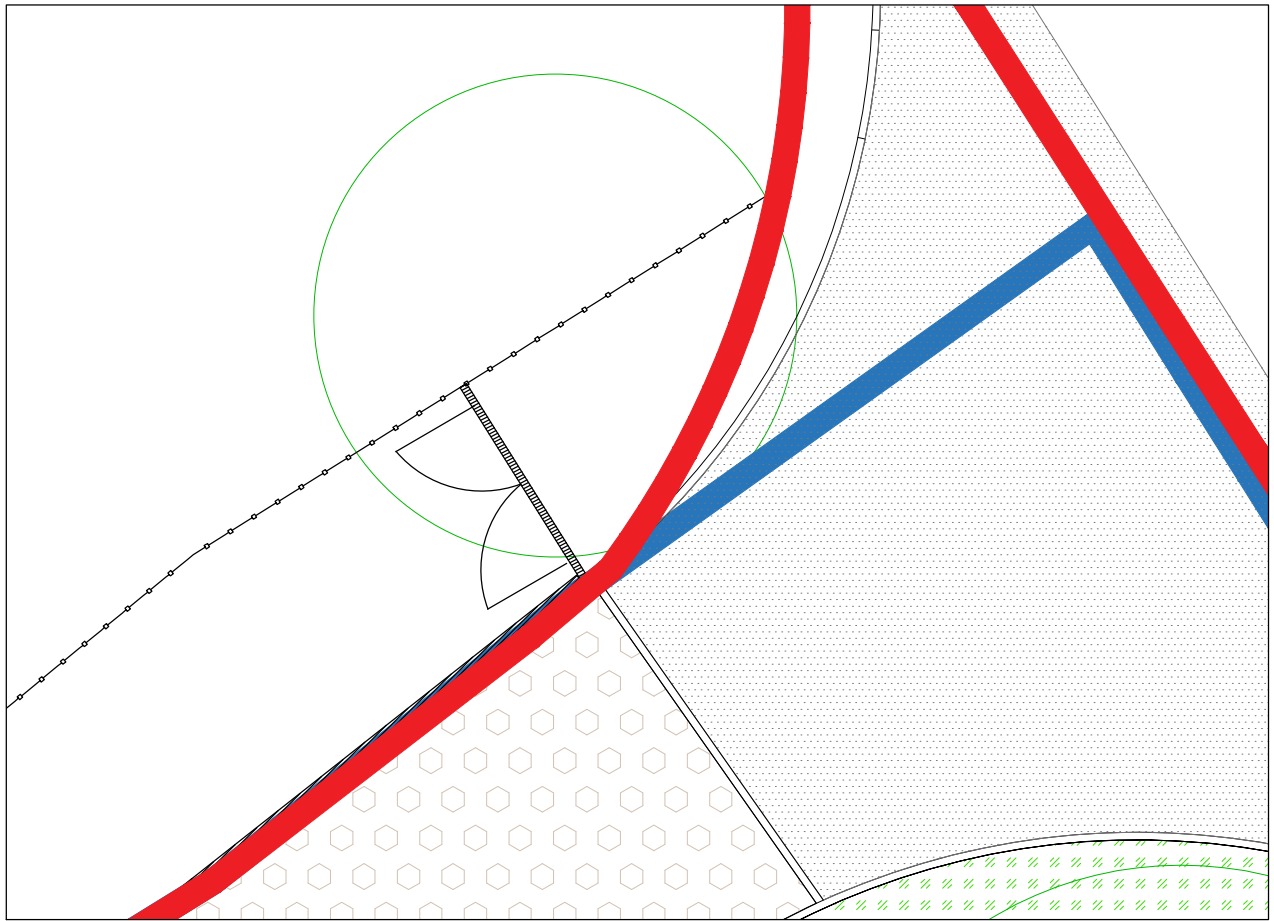


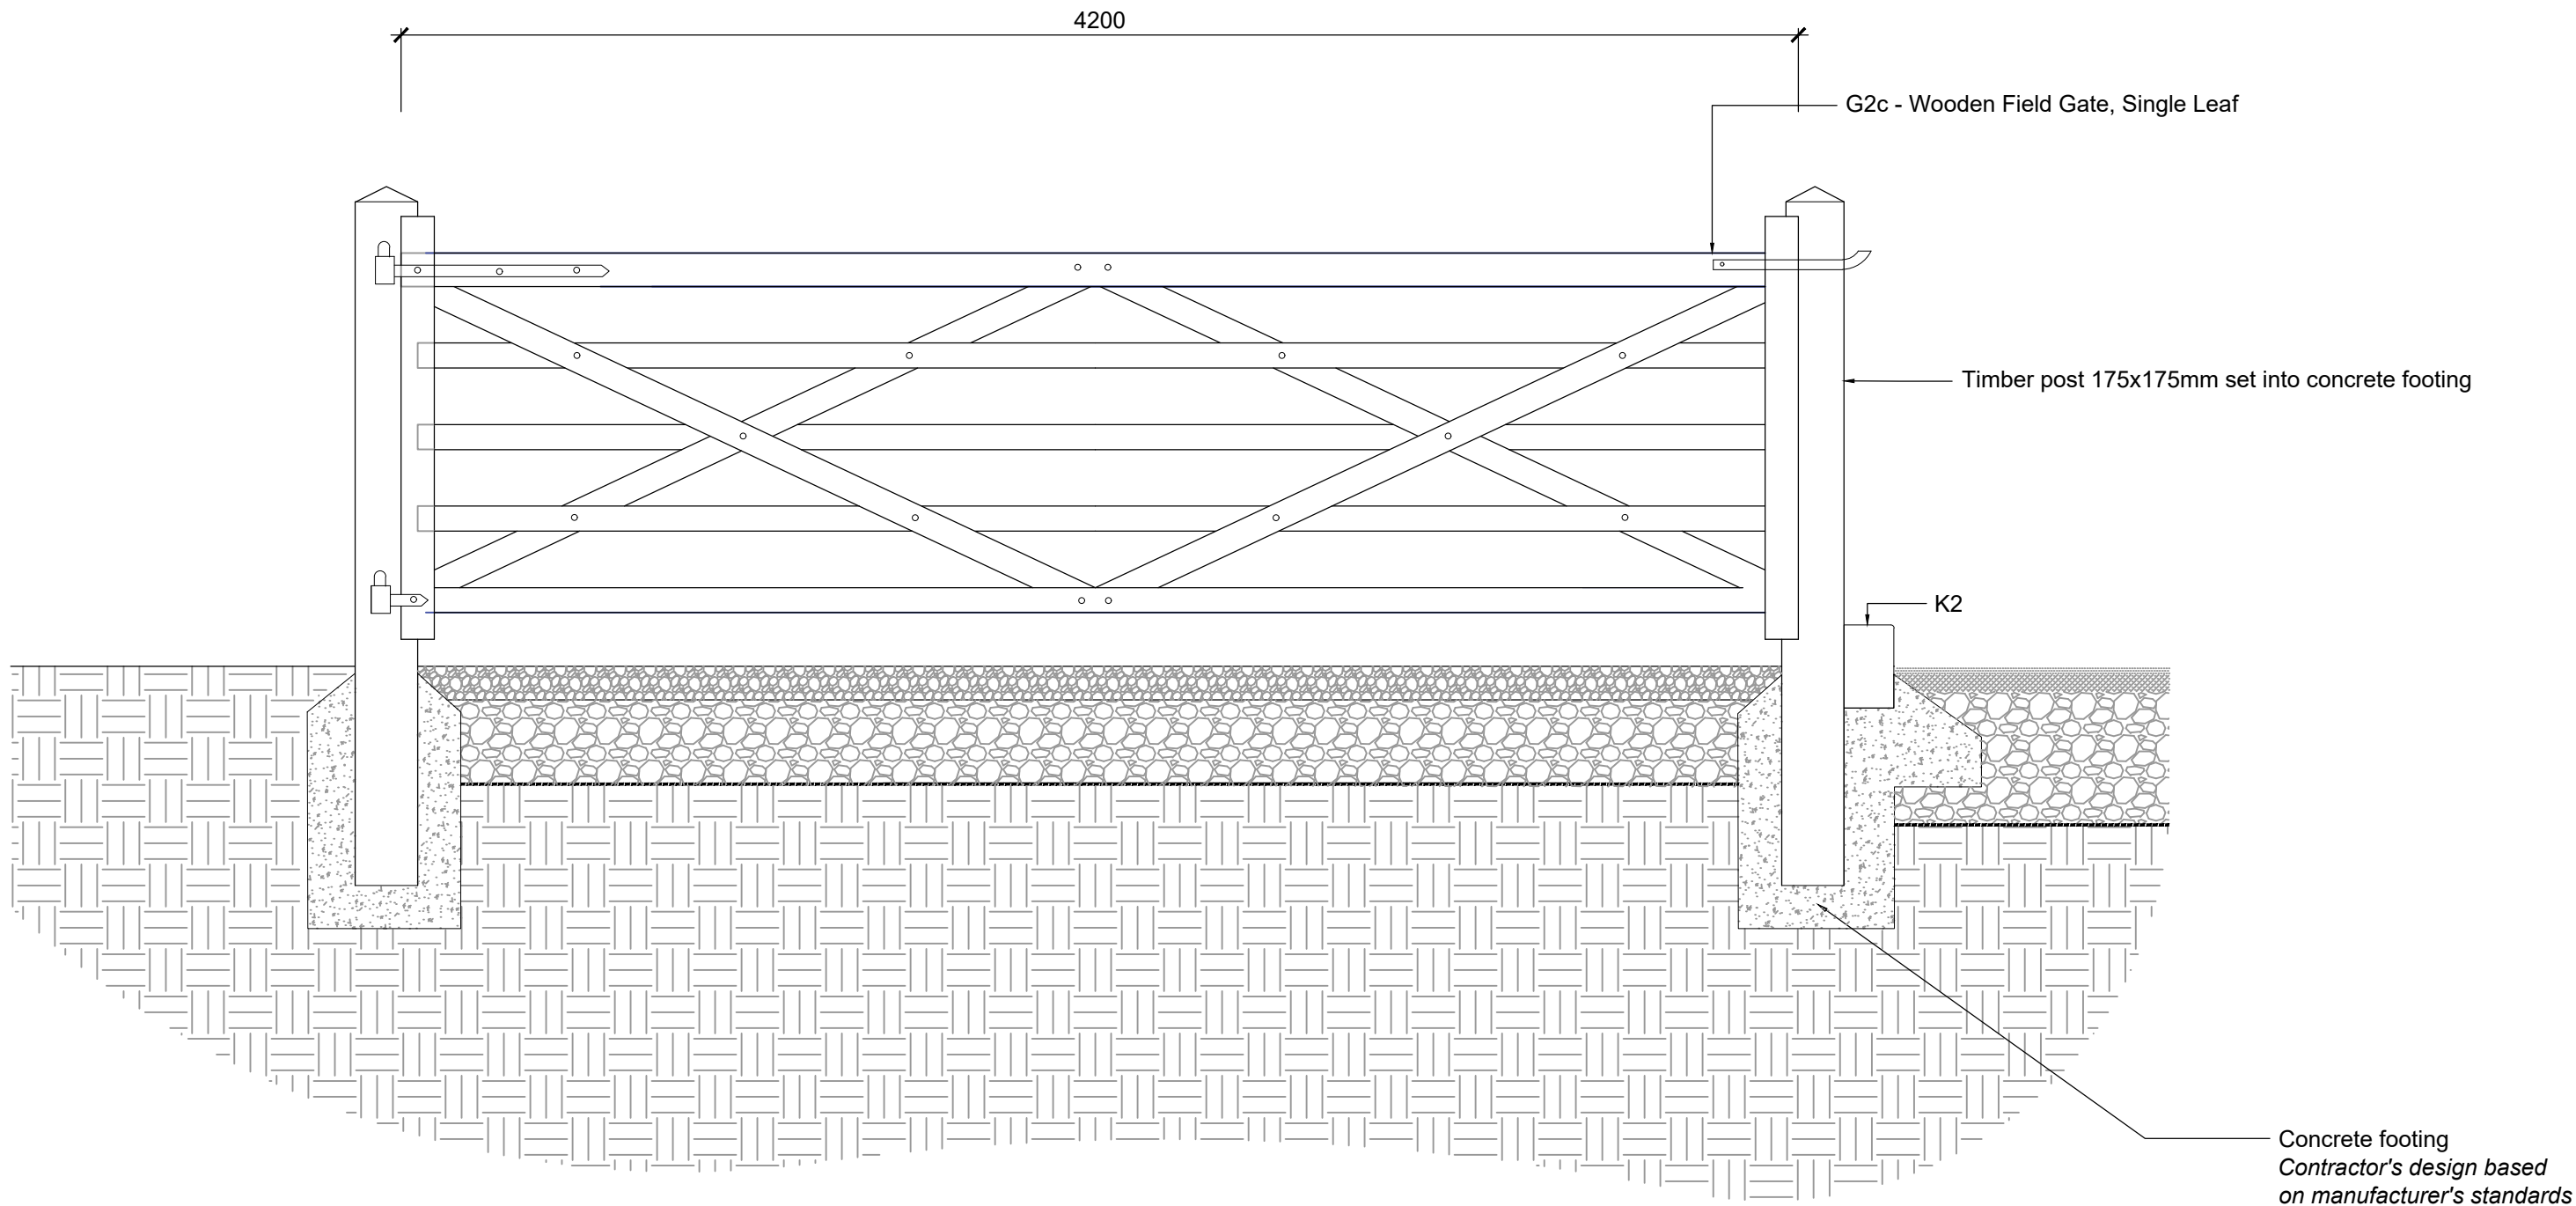



Location Plan

Notes

1. All dimensions in millimetres and all levels in metres AOD, unless stated otherwise.
2. All drawings to be read in conjunction with relevant details and specification.
3. Build up information show indicatively only. Construction details to be provided by Civil Engineer.
4. All railing and gate footings/fixings to be Contractor's Design in accordance with Product Supplier's standard and recommendation.
5. All works in proximity to existing trees to be carried out by hand.

1 G2c - Field Gate - Single Leaf

1 : 20

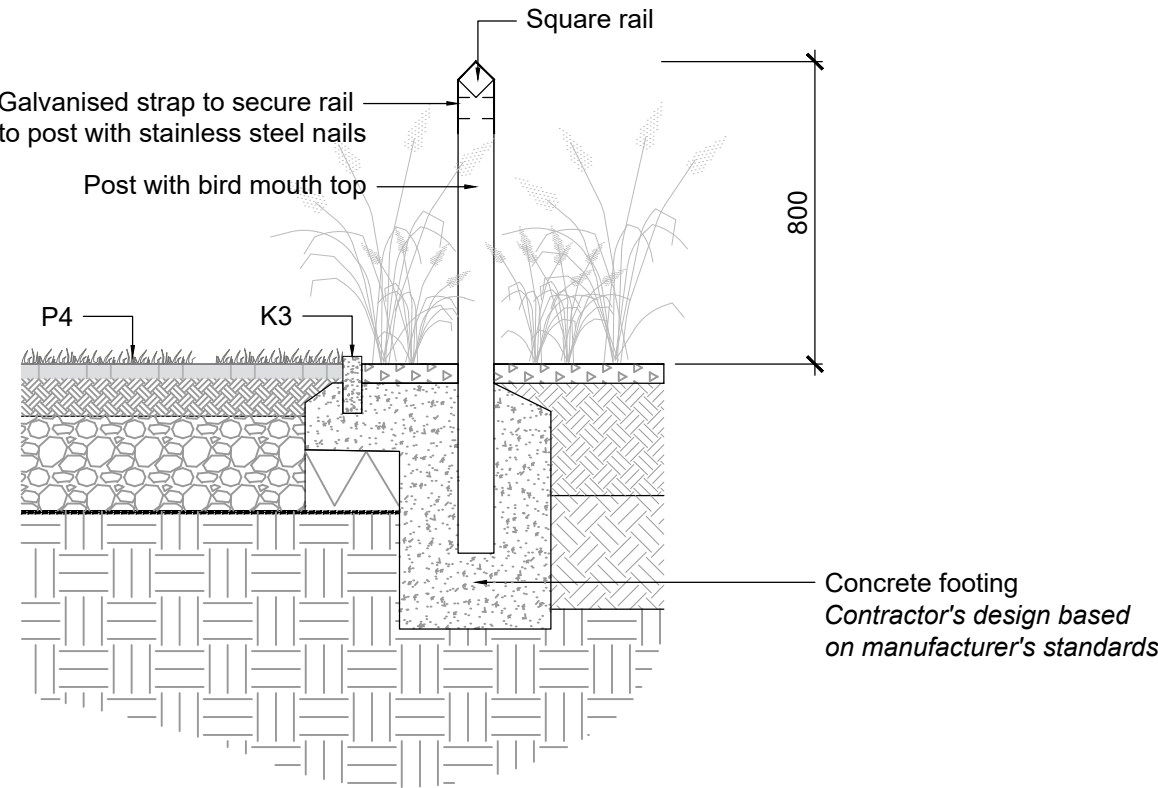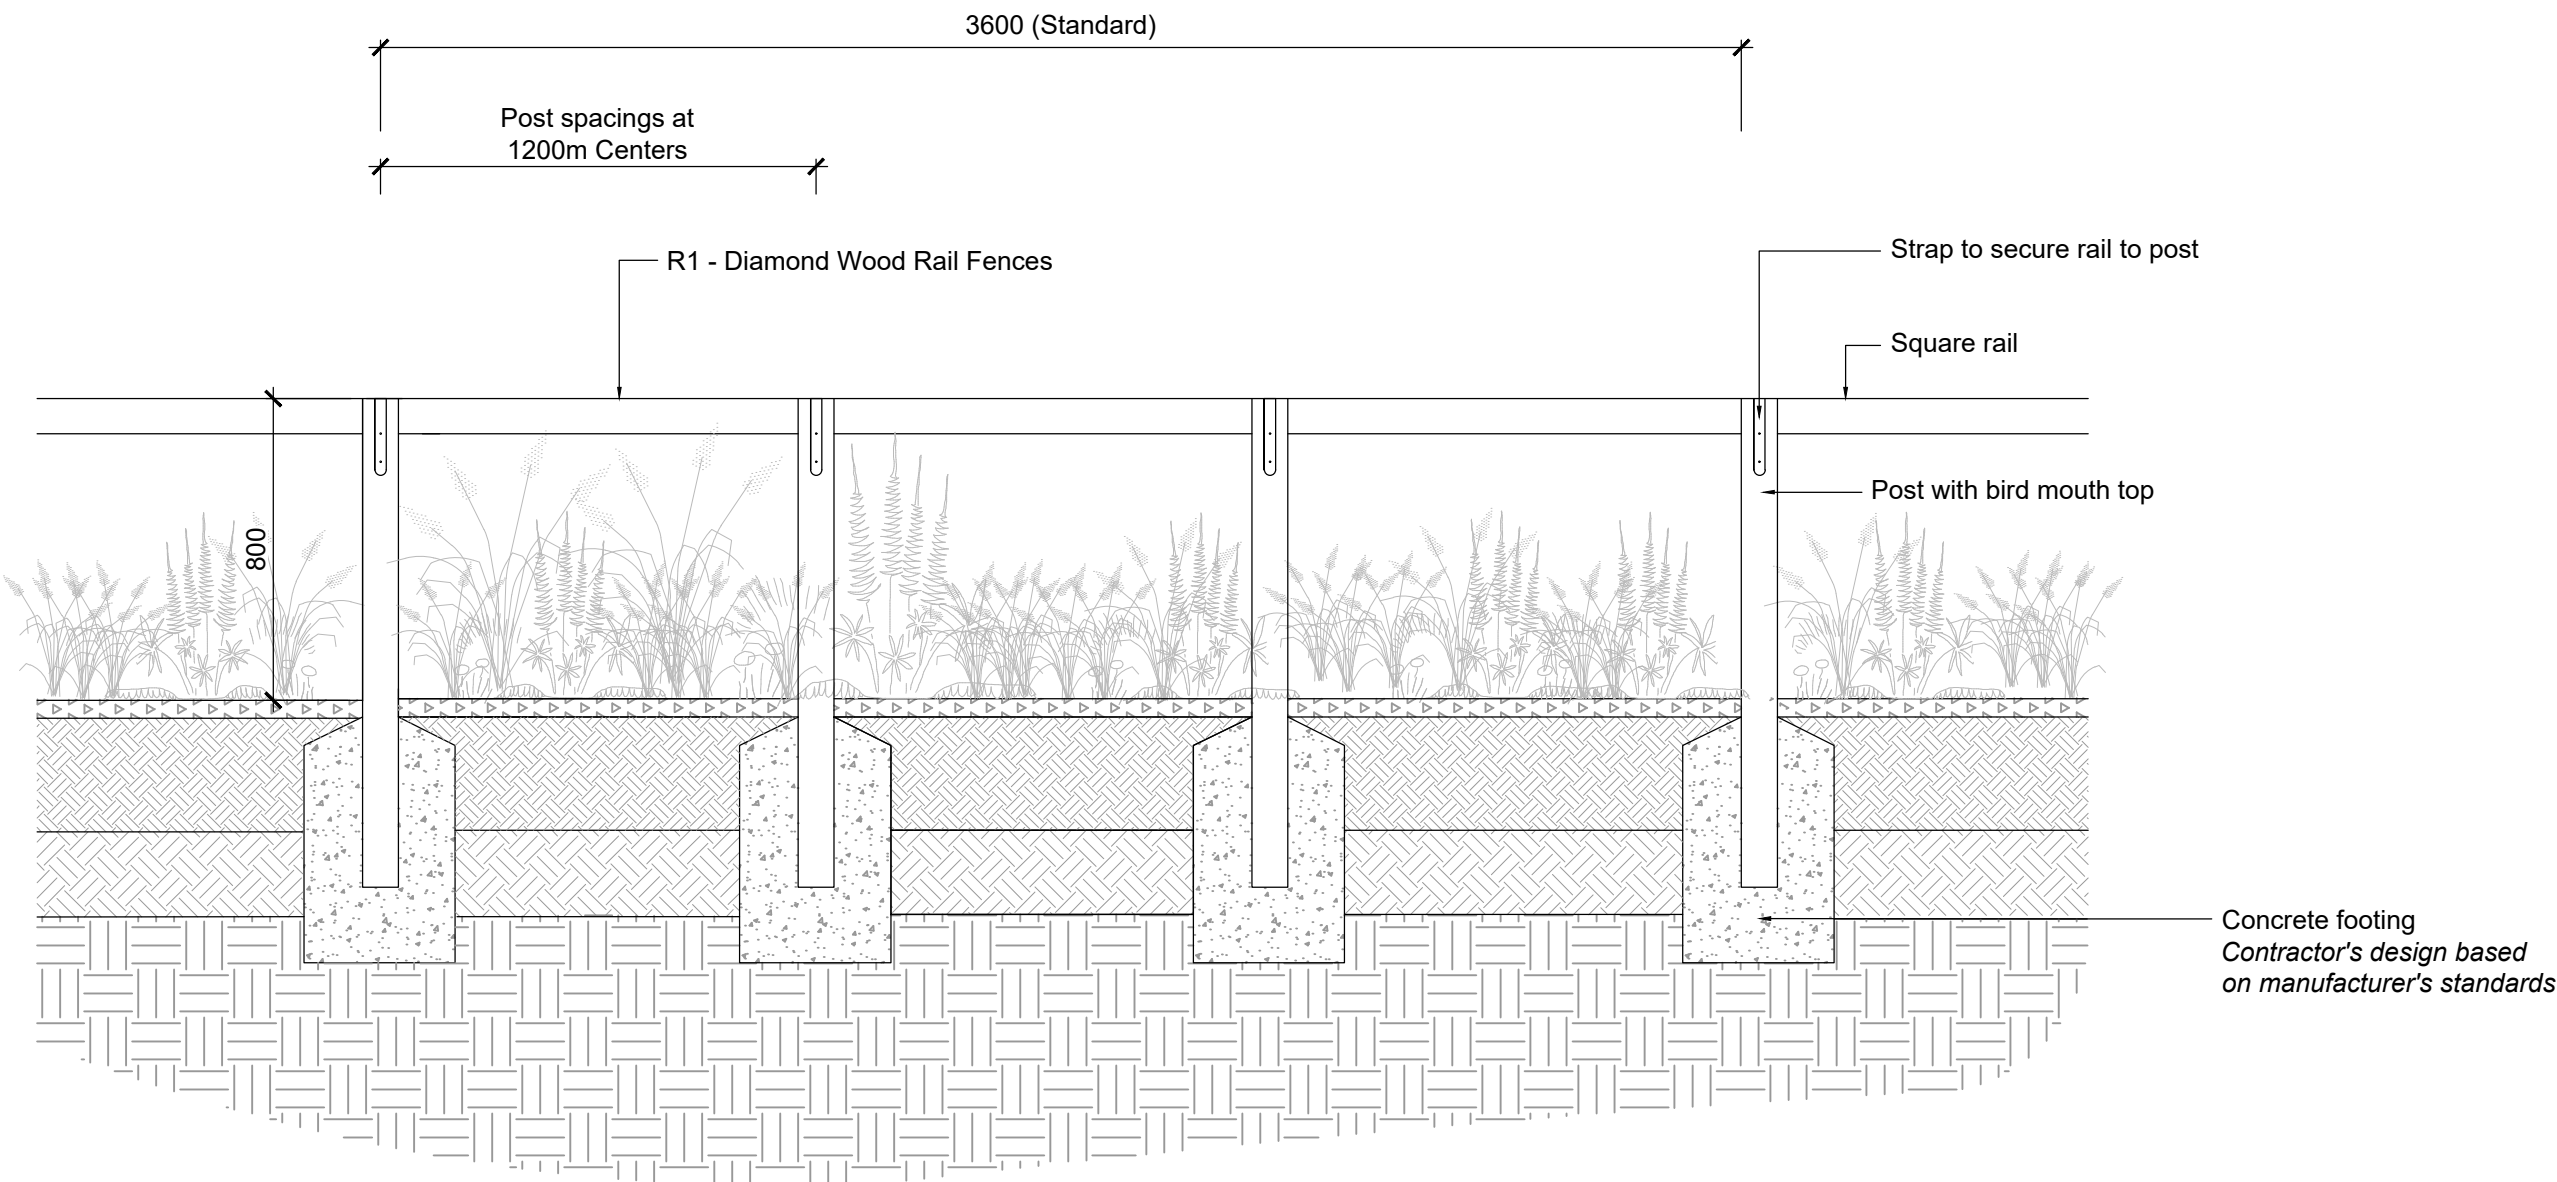


2 R1 - Diamond Wood Rail Fence

1 : 20

3 R1 - Diamond Wood Rail Fence

1 : 20

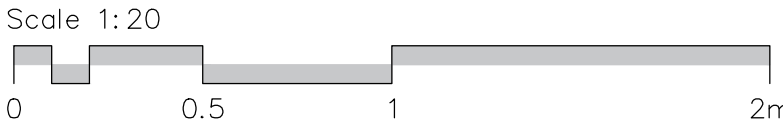

P03 27.03.2026 Layout revision for planning MN
P02 07.03.25 Issued For Planning MN
P01 31.01.25 Draft issue for comments MN
revision / date / description / issued by

St Anne's House
111 High Street
Lewes
East Sussex
BN7 1XJ
T 01273 007807
W www.enplan.net



client	COSRECI
project	scale 1:20@A1
Saint Hill Manor	date Jan 2025
-	drawn SK
Juhring and Hobbs field Furniture Details Sheet 2	checked MN
drawing number	revision
1232-ENP-SI-00-DR-L-90441	P03
issue	

For Planning

DO NOT SCALE FROM THIS DWG I DRAWING SUBJECT TO COPYRIGHT©