
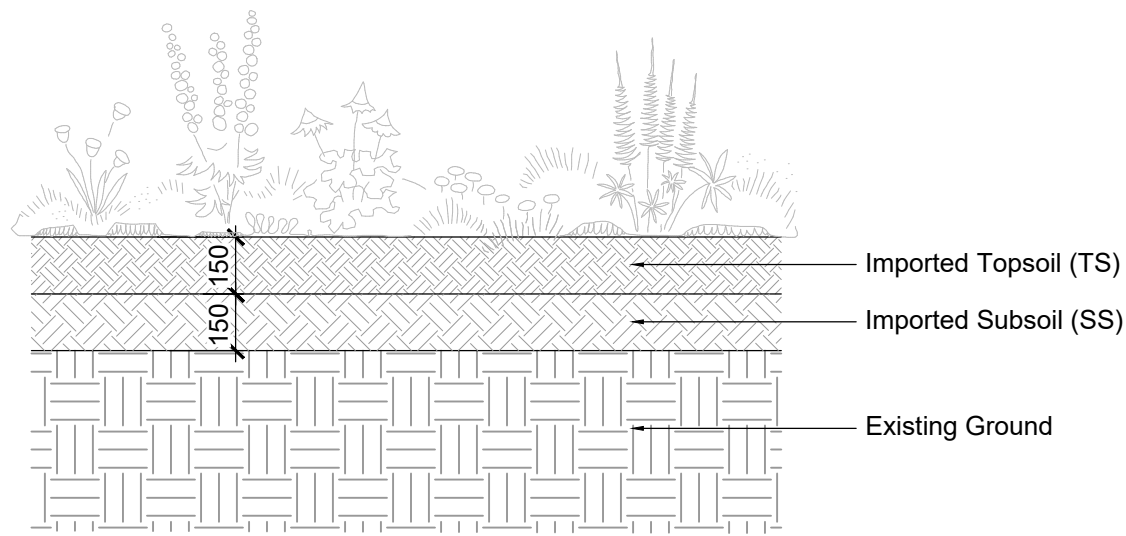



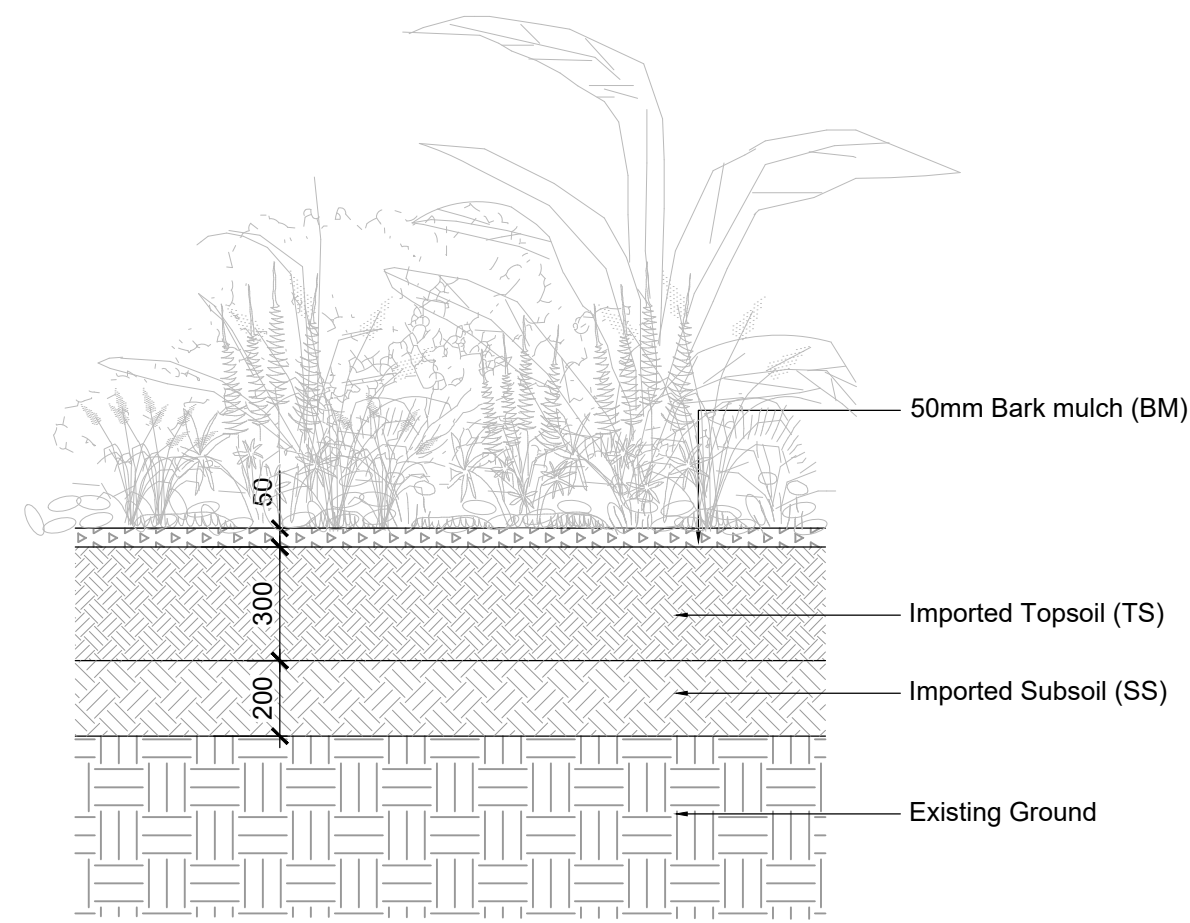


1 Shrub and Perennial Planting

1 : 20


2 Wildflower Meadow Planting

1 : 20

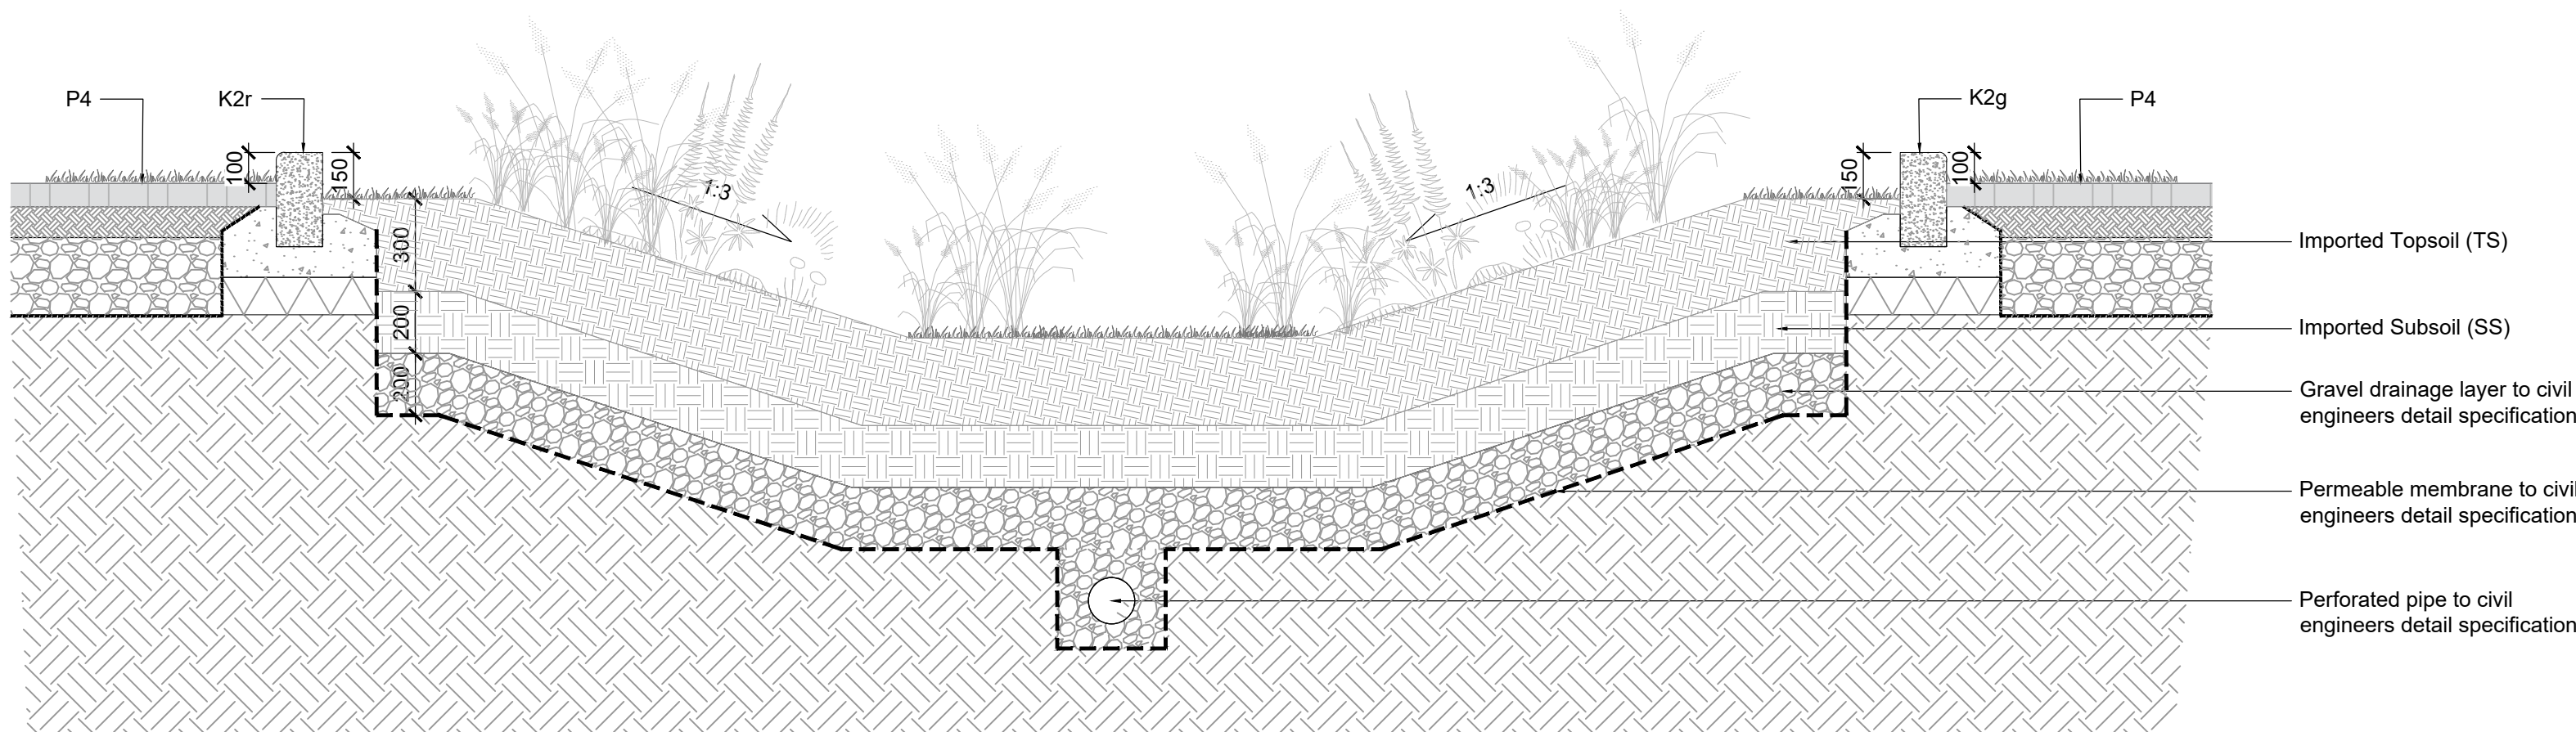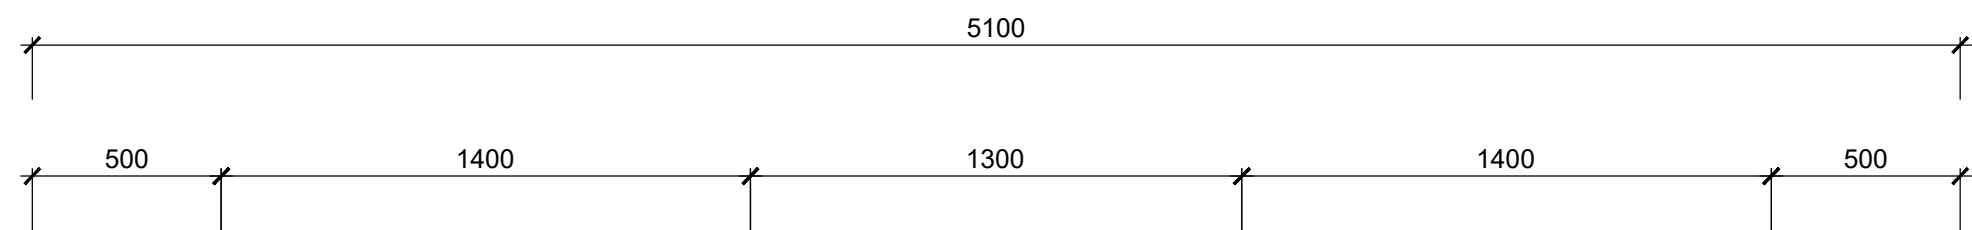


3 Swale Planting

1 : 20

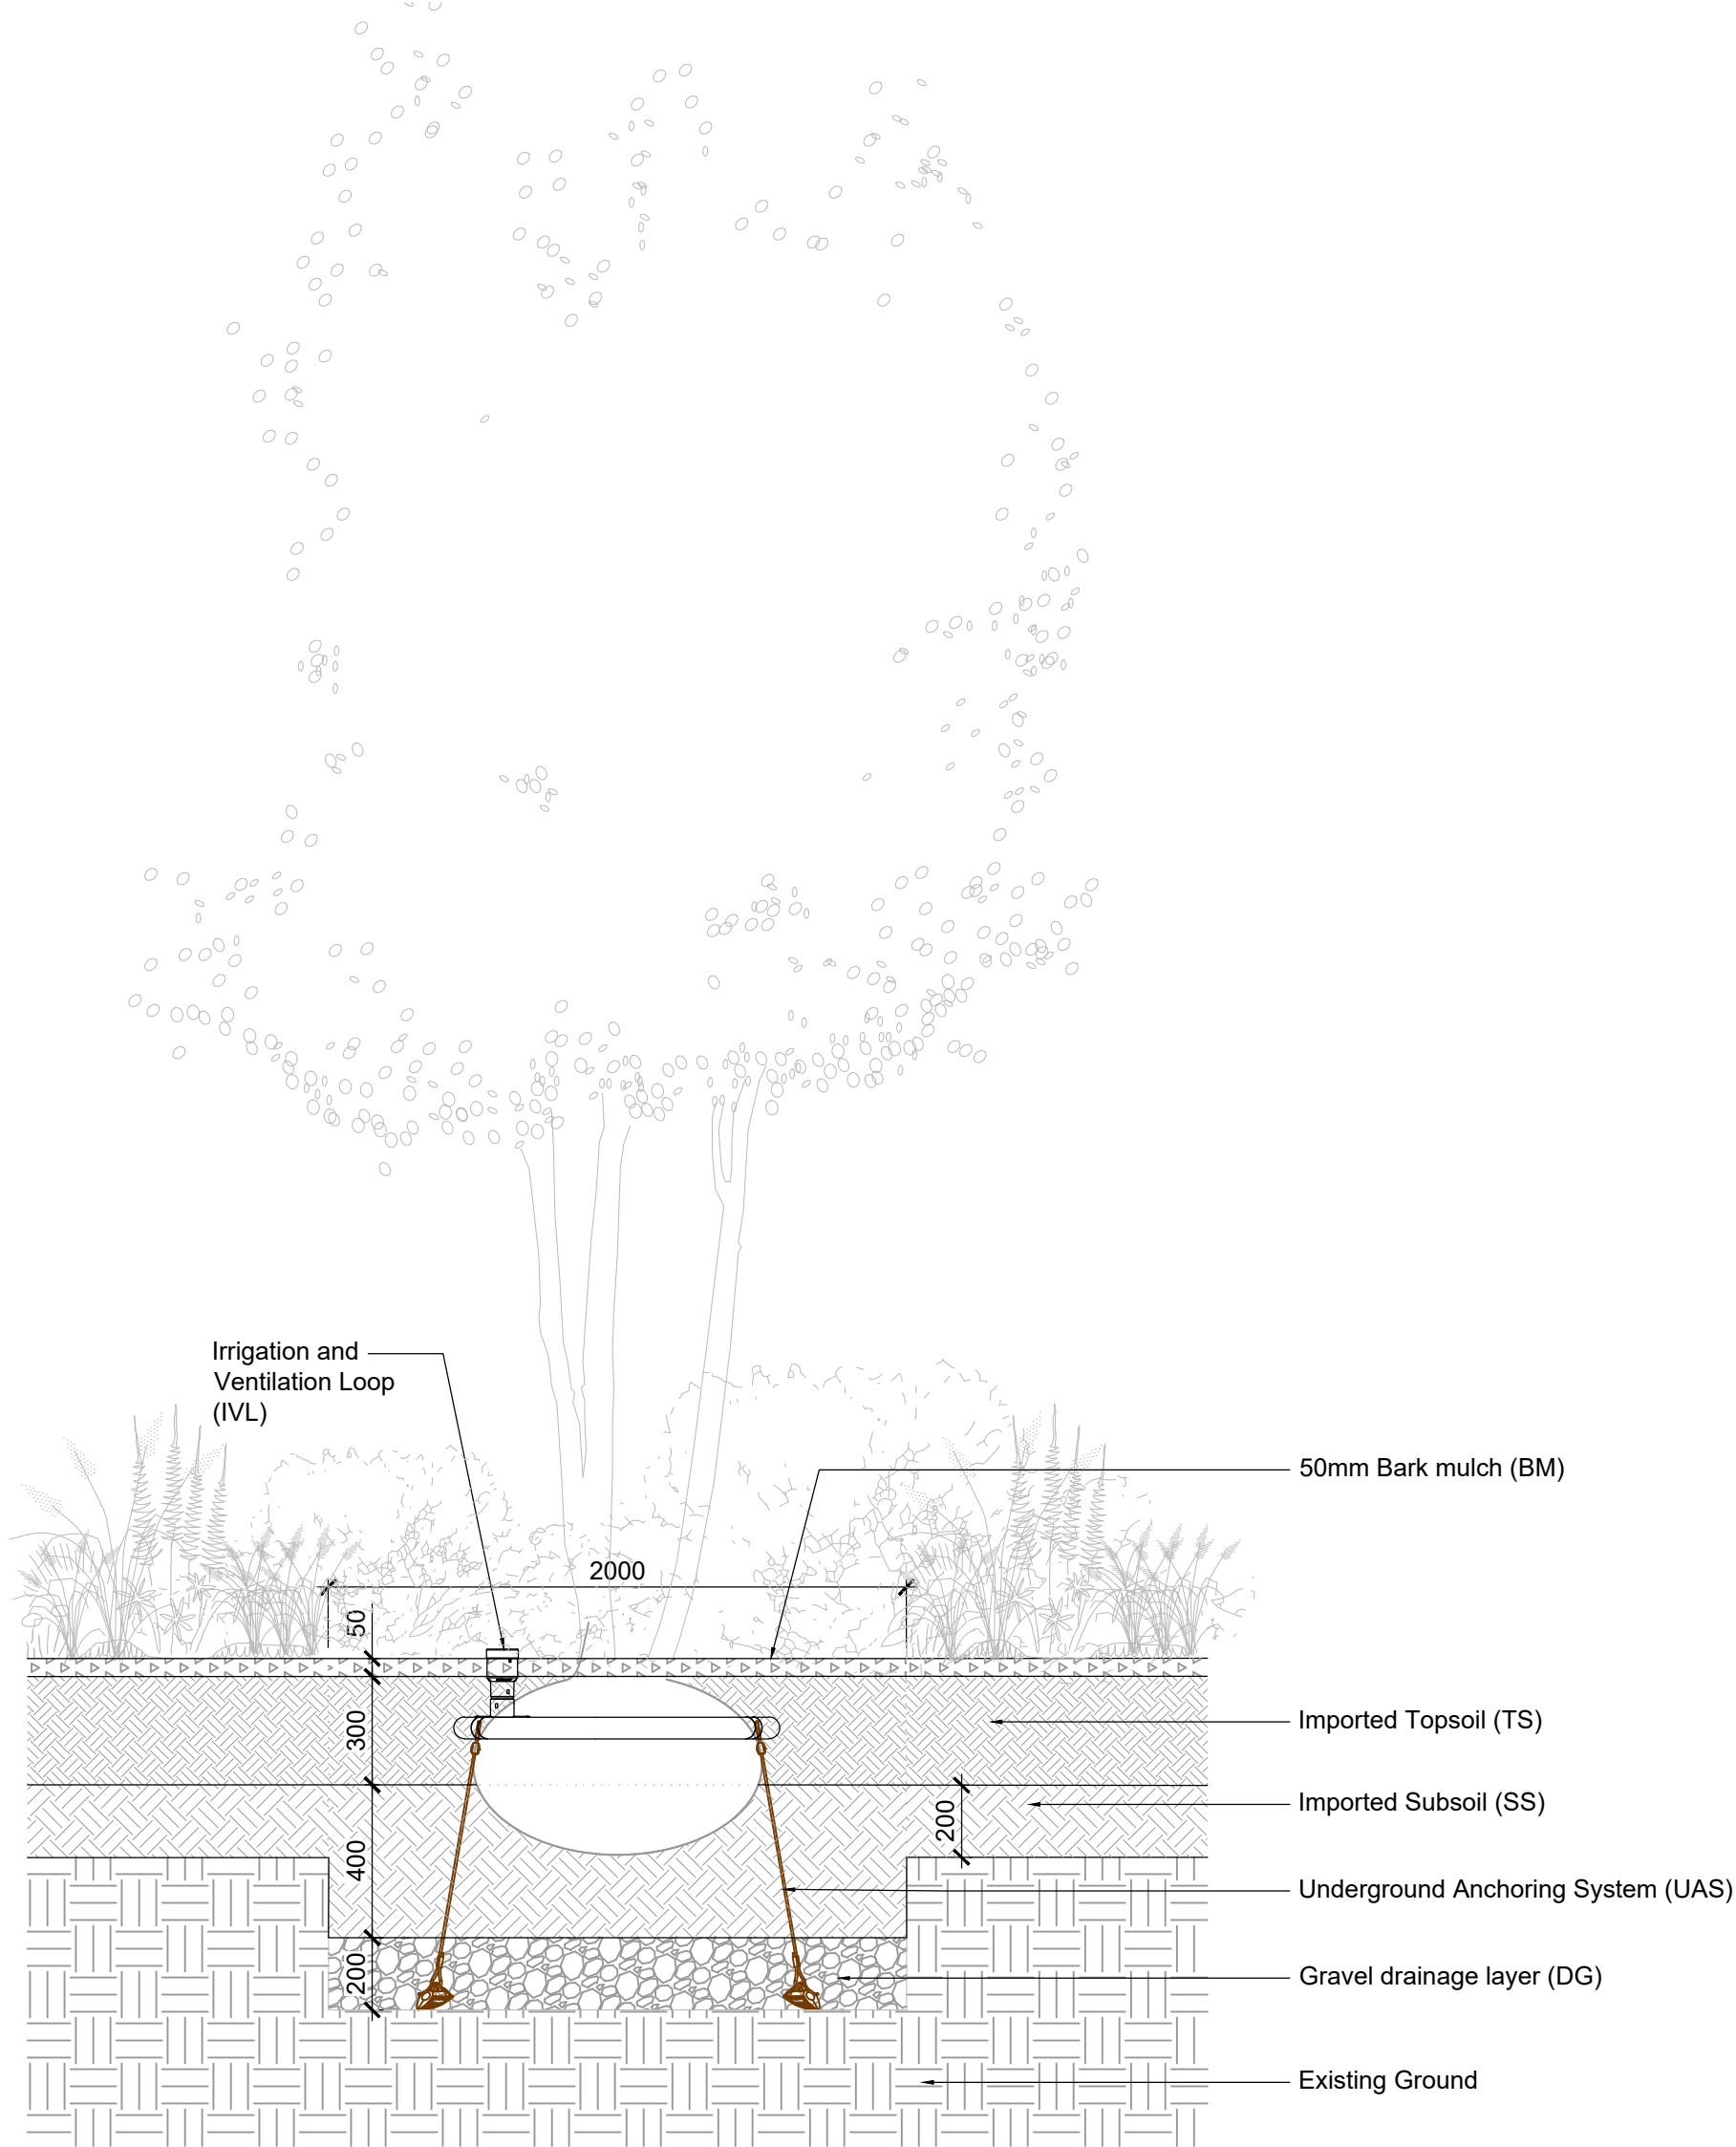

4 Tree Pit in Soft and Shrub/Perennial planting

1 : 20

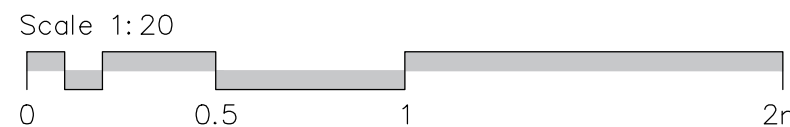

- Notes
1. All dimensions in millimetres and all levels in metres AOD, unless stated otherwise.
 2. All drawings to be read in conjunction with relevant details and specification.
 3. Build up information show indicatively only. Construction details to be provided by Civil Engineer.
 4. All railing and gate footings/fixings to be Contractor's Design in accordance with Product Supplier's standard and recommendation.
 5. All works in proximity to existing trees to be carried out by hand.

P03 27.03.2026 Layout revision for planning MN
P02 07.03.25 Issued For Planning MN
P01 31.01.25 Draft issue for comments MN
revision / date / description / issued by

St Anne's House
111 High Street
Lewes
East Sussex
BN7 1XV
T 01273 007807
W www.enplan.net



client	
COSRECI	
project	scale
Saint Hill Manor	1:20@A1
-	date
	Jan 2025
title	drawn
Juhring and Hobbs field	SK
Planting Details Sheet 2	checked
	MN
drawing number	revision
1232-ENP-SI-00-DR-L-90431	P03
issue	

For Planning

DO NOT SCALE FROM THIS DWG | DRAWING SUBJECT TO COPYRIGHT©