




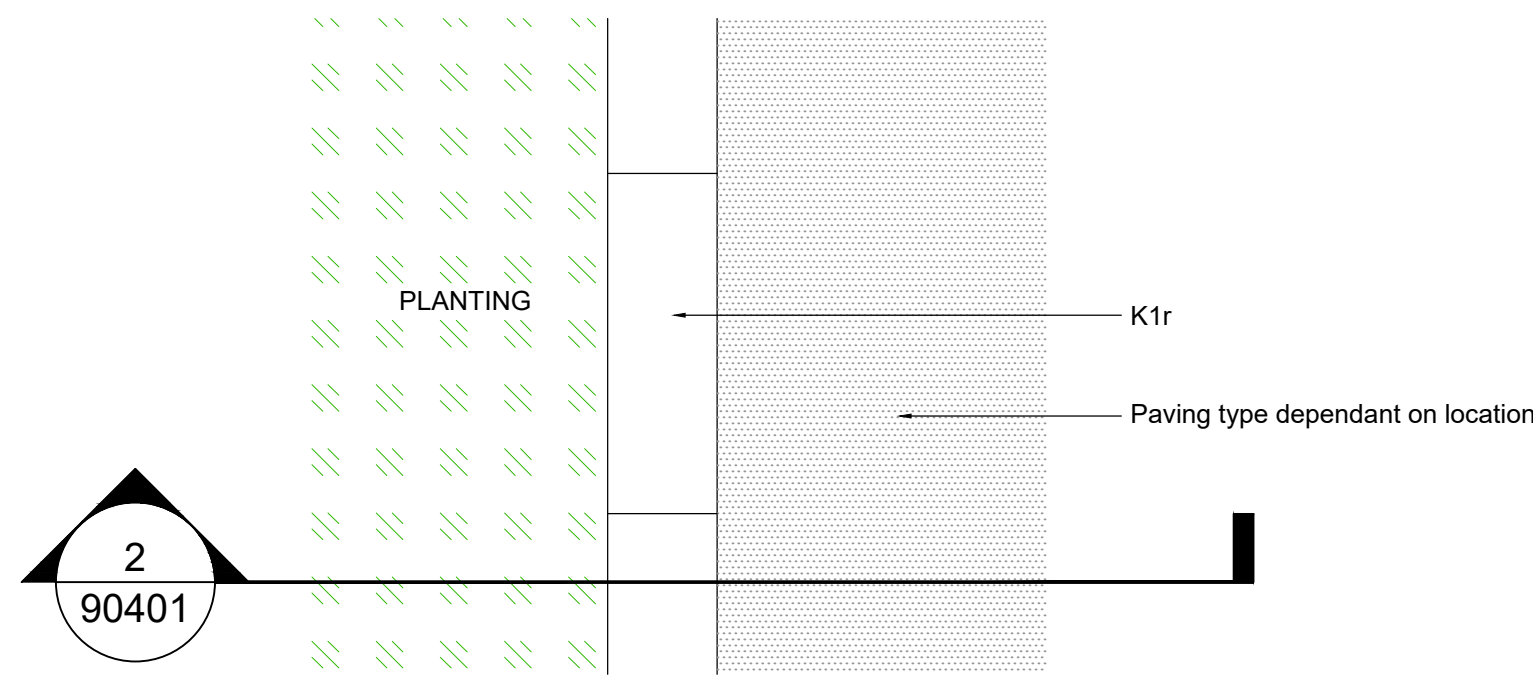


1 K1r Kerb type 1 - Plan
1 : 20

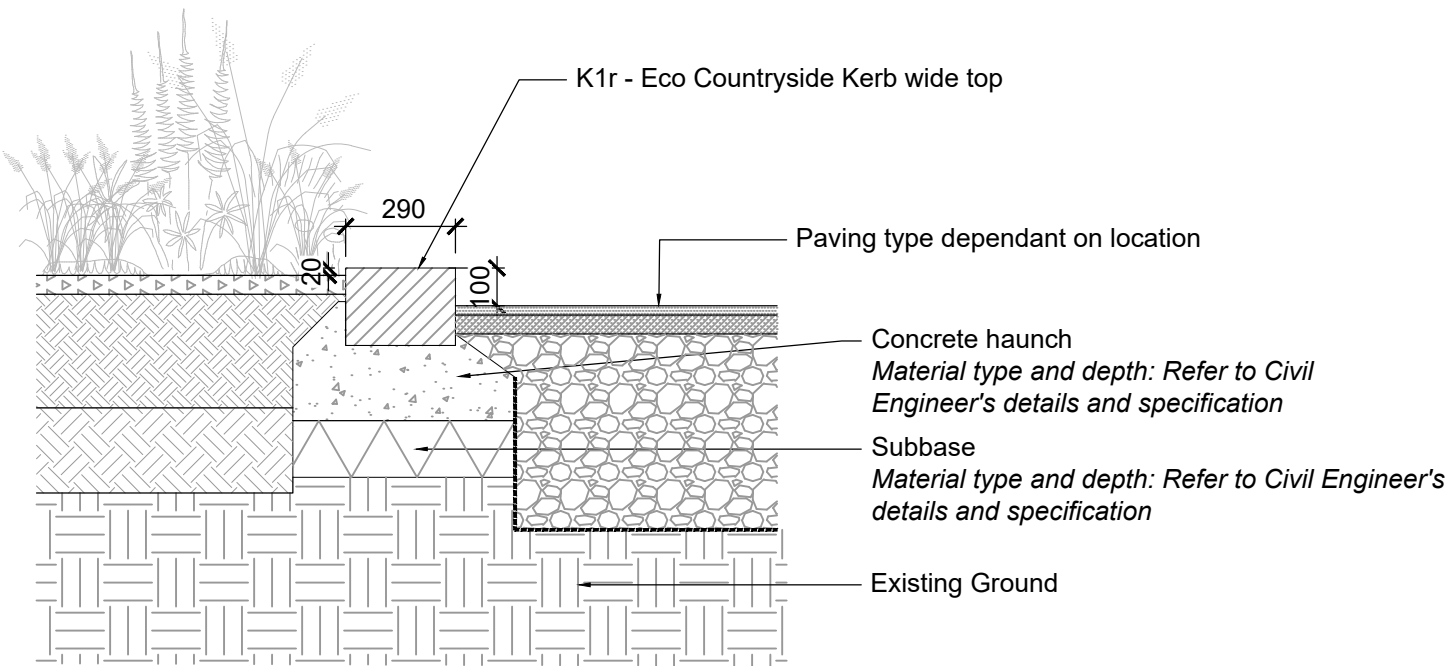


2 K1r Kerb type 1 - Section
1 : 20

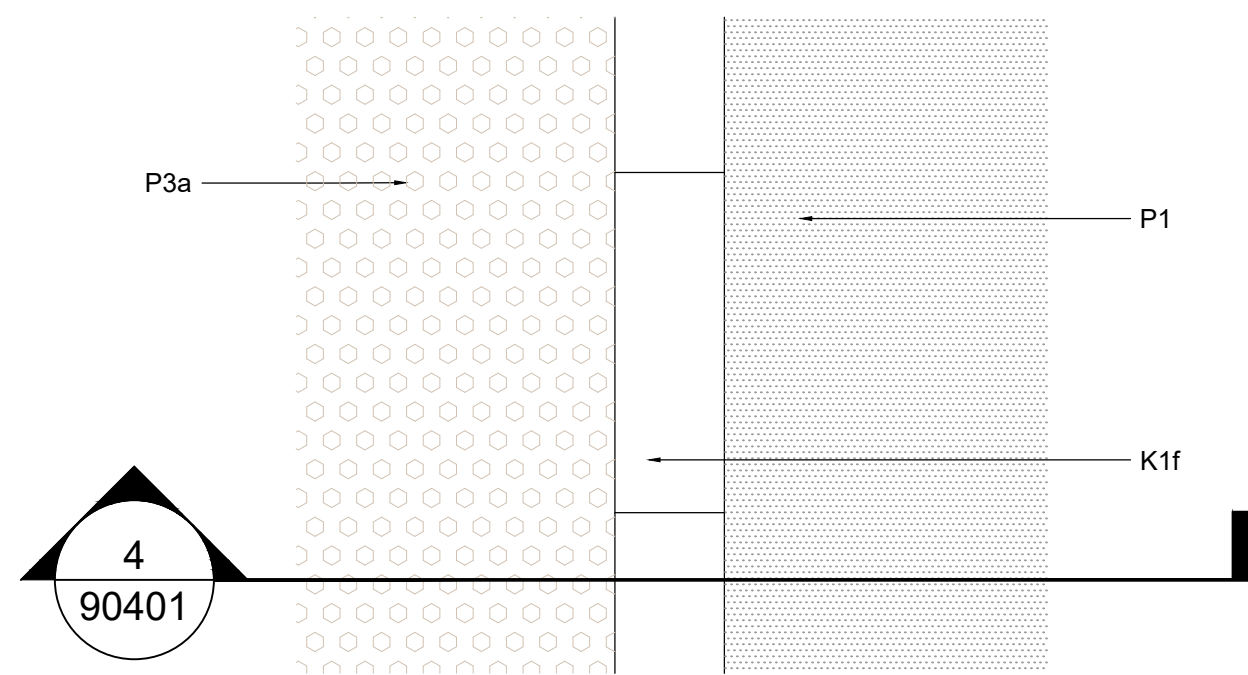


3 K1f Kerb type 2 - Plan
1 : 20

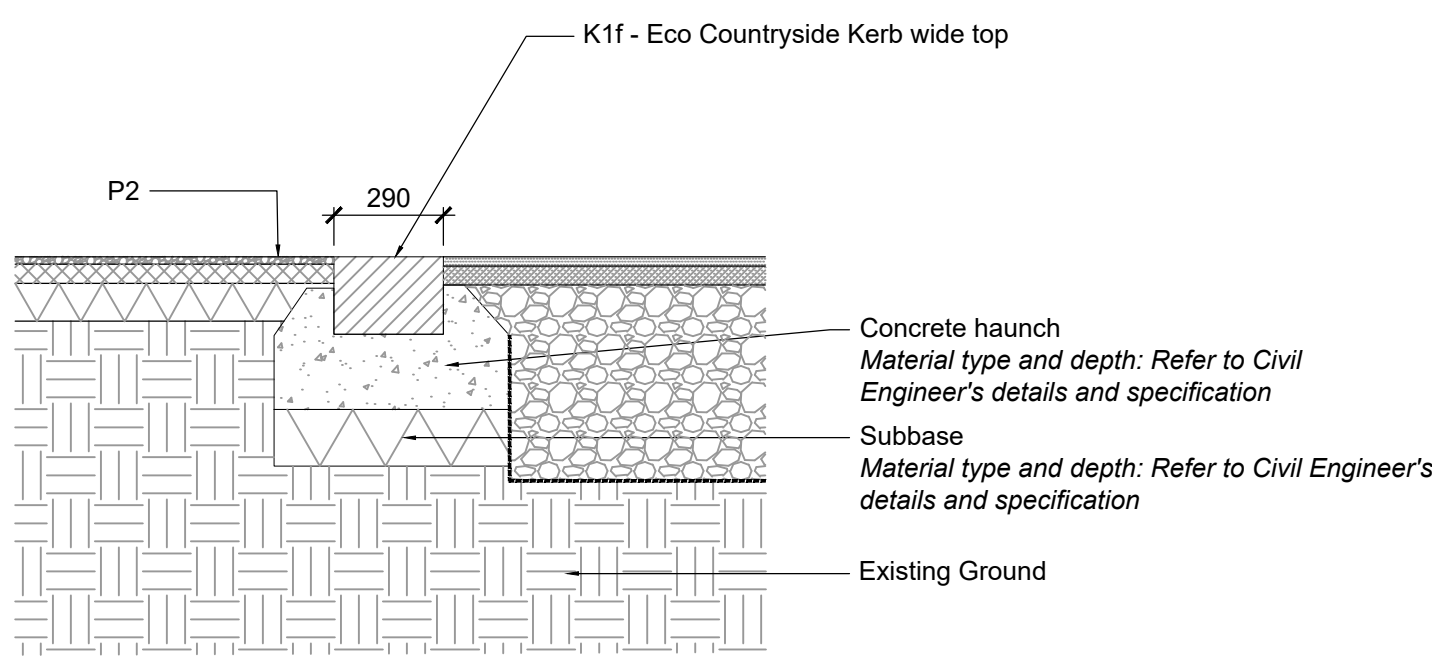


4 K1f Kerb type 2 - Section
1 : 20

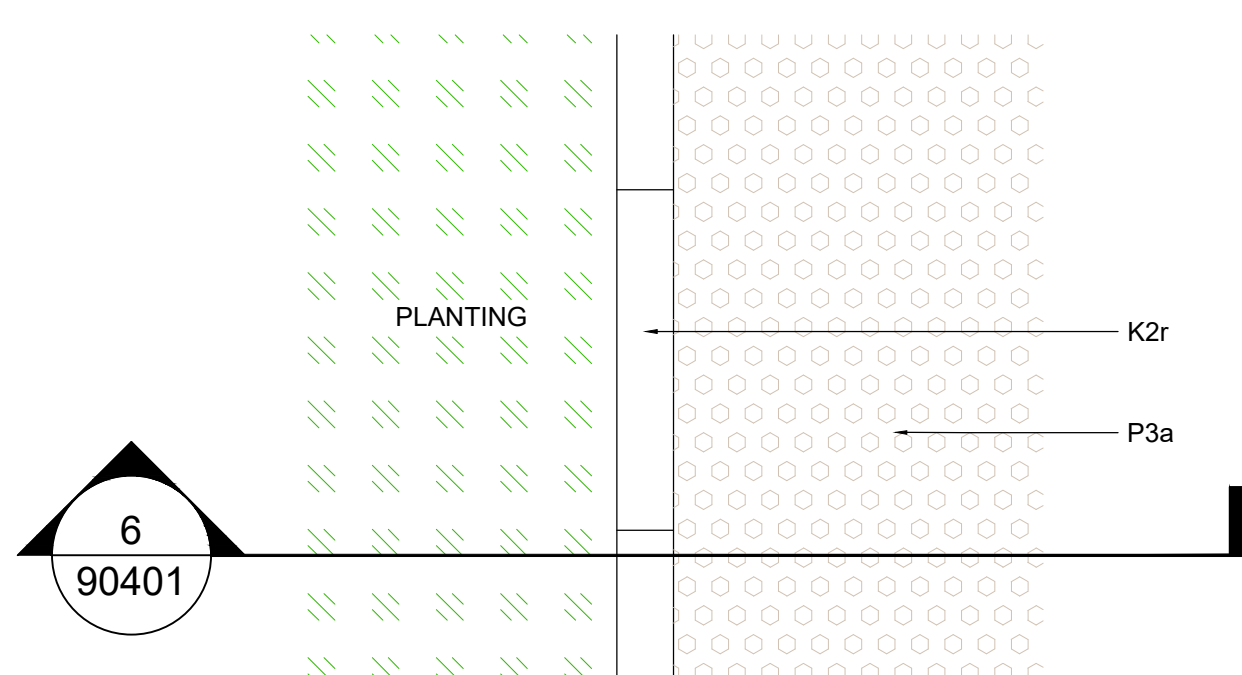


5 K2r- Kerb type - Plan
1 : 20

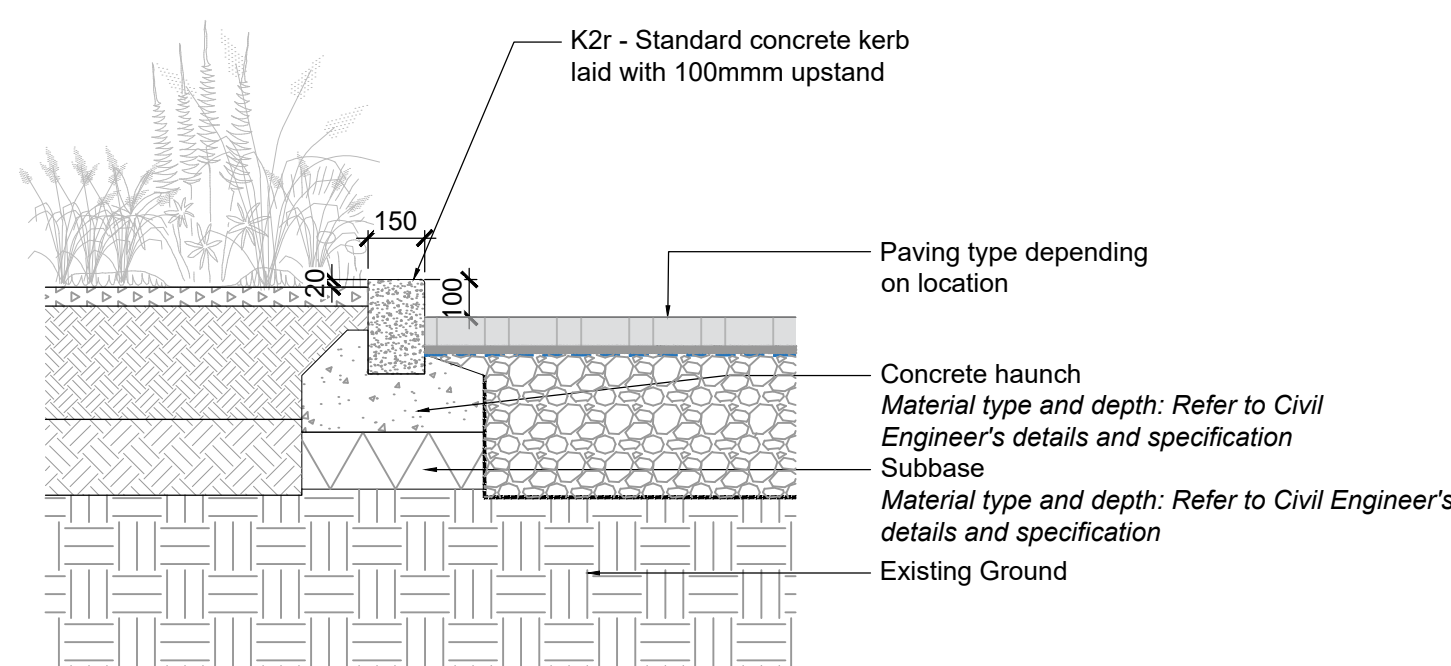


6 K2r - Kerb type - Section
1 : 20

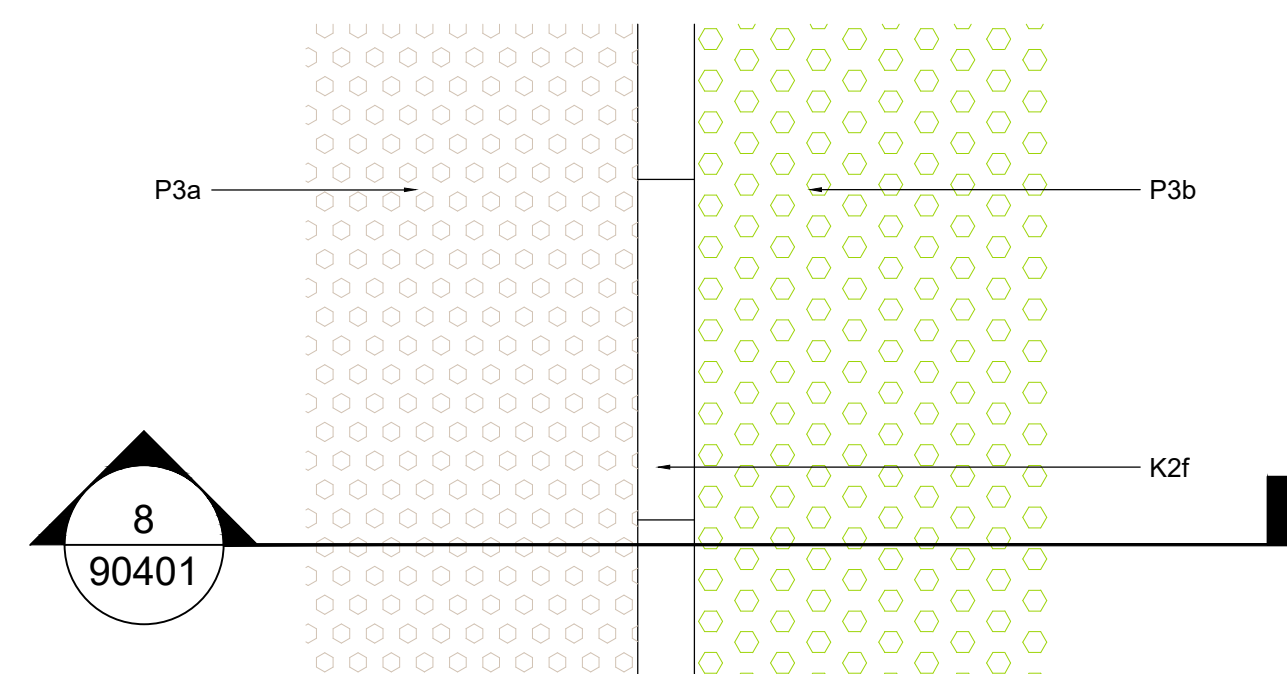


7 K2f - Flush Kerb type Plan
1 : 20

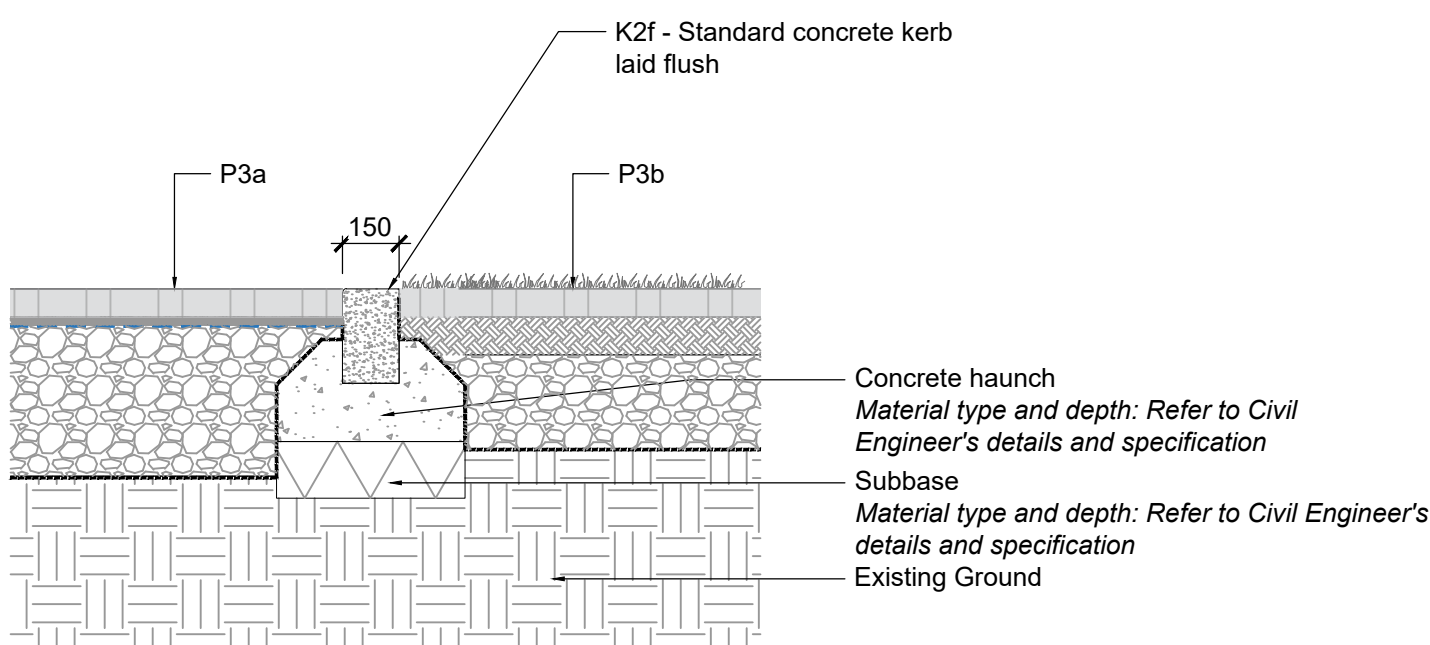


8 K2f - Kerb type Section
1 : 20

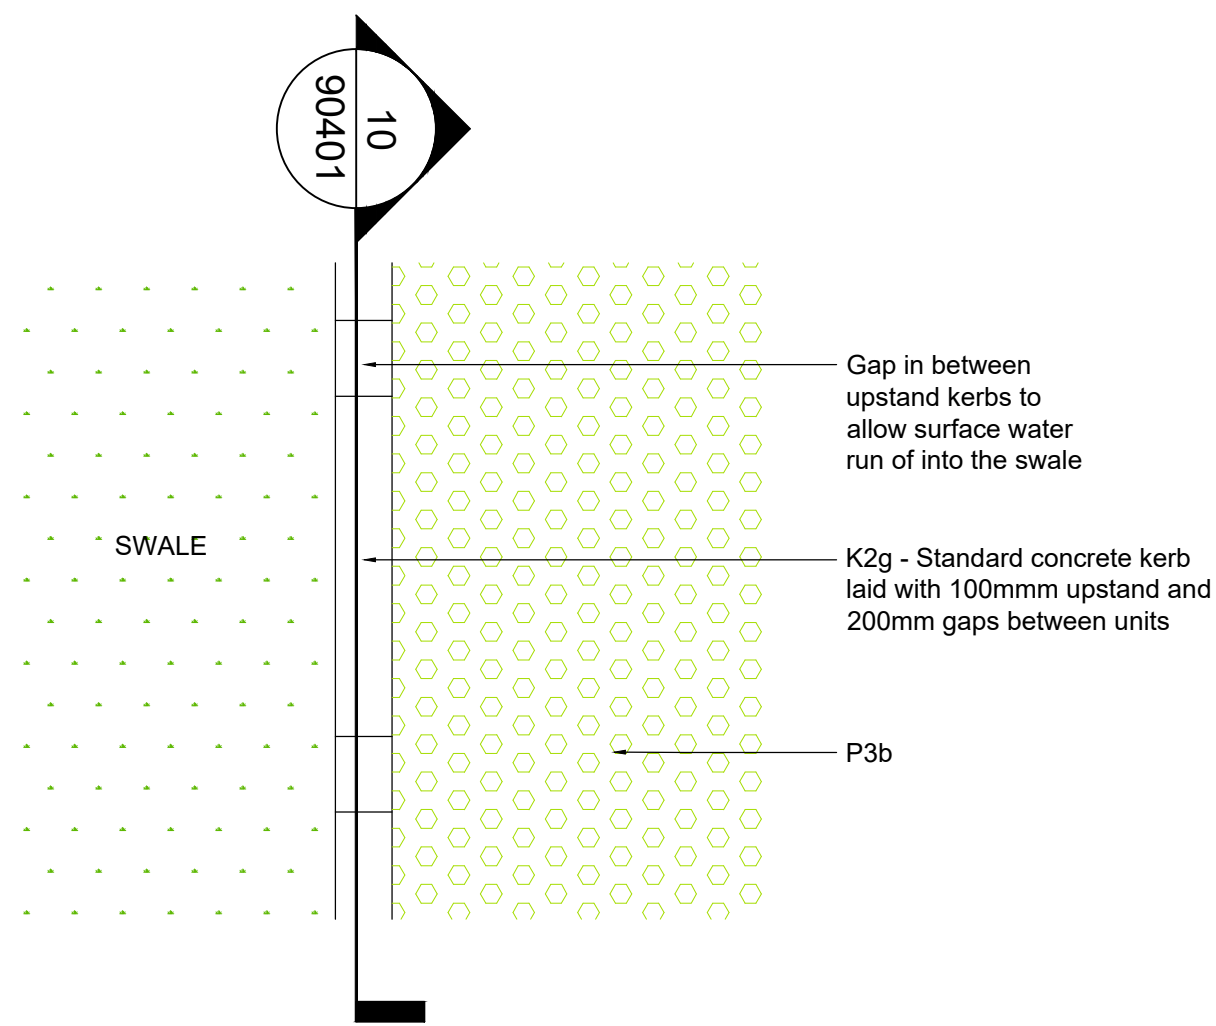


9 K2g - Kerb type Plan
1 : 20

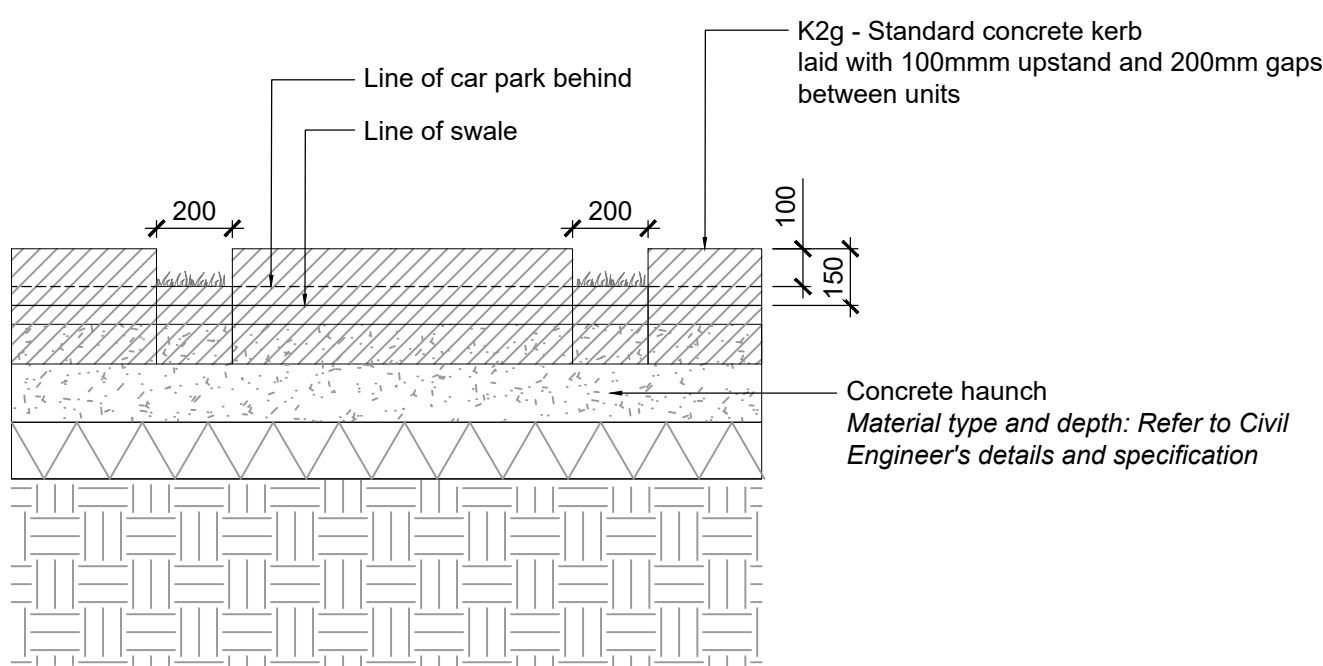


10 K2g - Kerb type Section
1 : 20

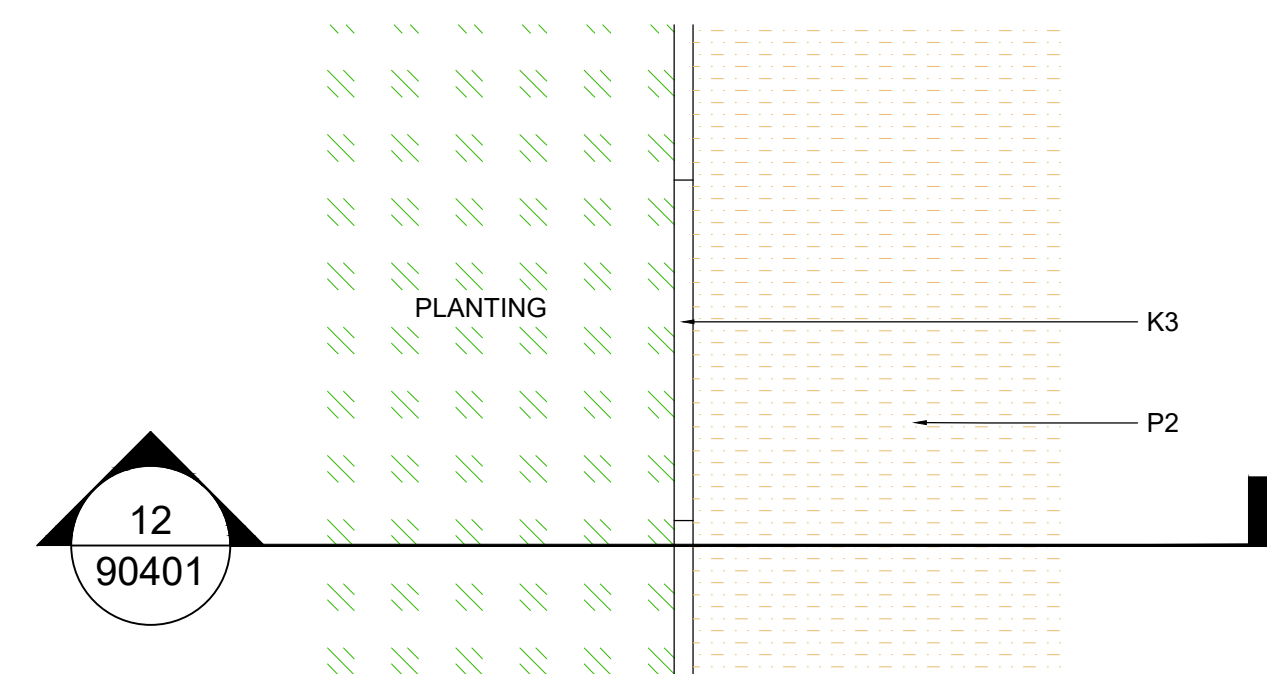

11 K3 - Kerb type Plan
1 : 20

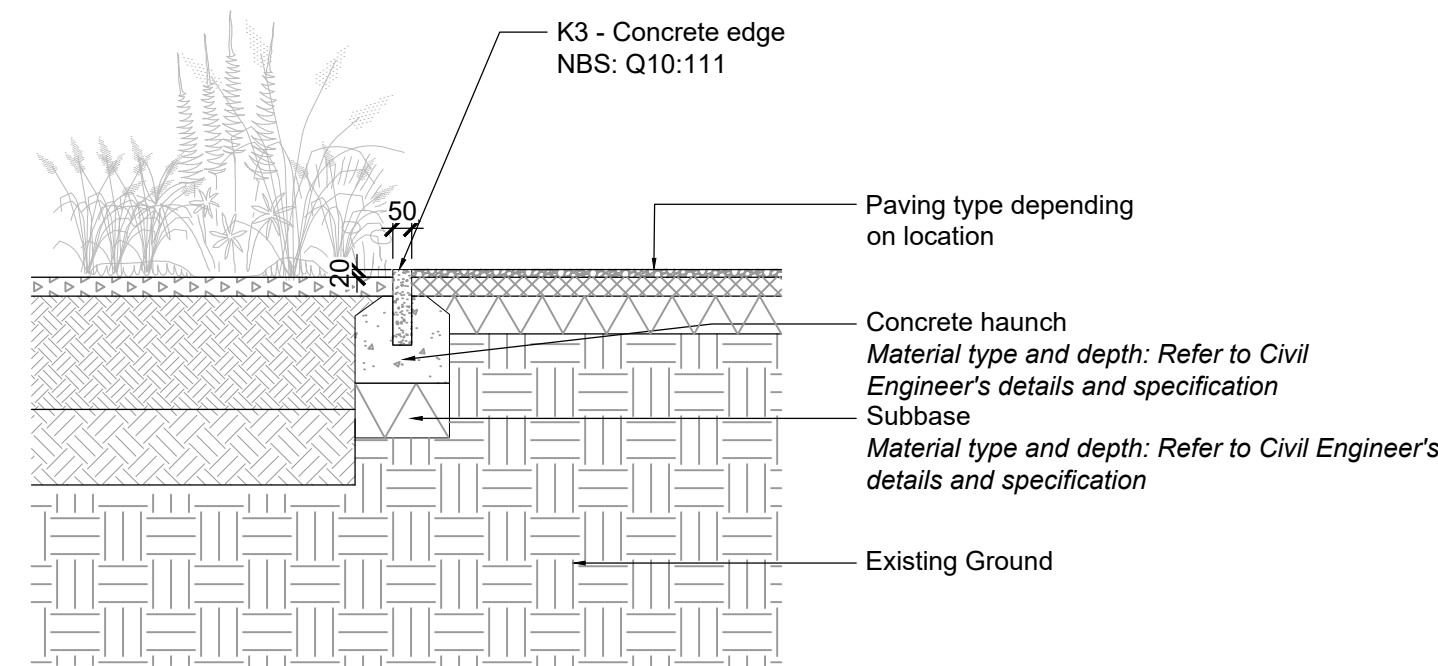

12 K3 - Kerb type Section
1 : 20

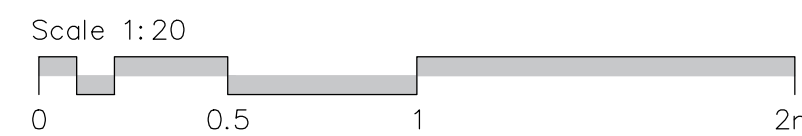

- Notes
1. All dimensions in millimetres and all levels in metres AOD, unless stated otherwise.
 2. All drawings to be read in conjunction with relevant details and specification.
 3. Build up information show indicatively only. Construction details to be provided by Civil Engineer.
 4. All railing and gate footings/fixings to be Contractor's Design in accordance with Product Supplier's standard and recommendation.
 5. All works in proximity to existing trees to be carried out by hand.

P03 27.03.2026 Layout revision for planning MN
P02 07.03.25 Issued For Planning
P01 31.01.25 Draft issue for comments
revision / date / description / drawn

St Anne's House
111 High Street
Lewes
East Sussex
BN7 1XV
T 01273 607807
W www.enplan.net



client	COSRECI
project	Saint Hill Manor
scale	1:20@A1
date	Jan 2025
title	Juhring and Hobbs field Typical Paving Details Sheet 2
drawn	SK
checked	MN
revision	P03
drawing number	1232-ENP-SI-00-DR-L-90401
issue	For Planning