



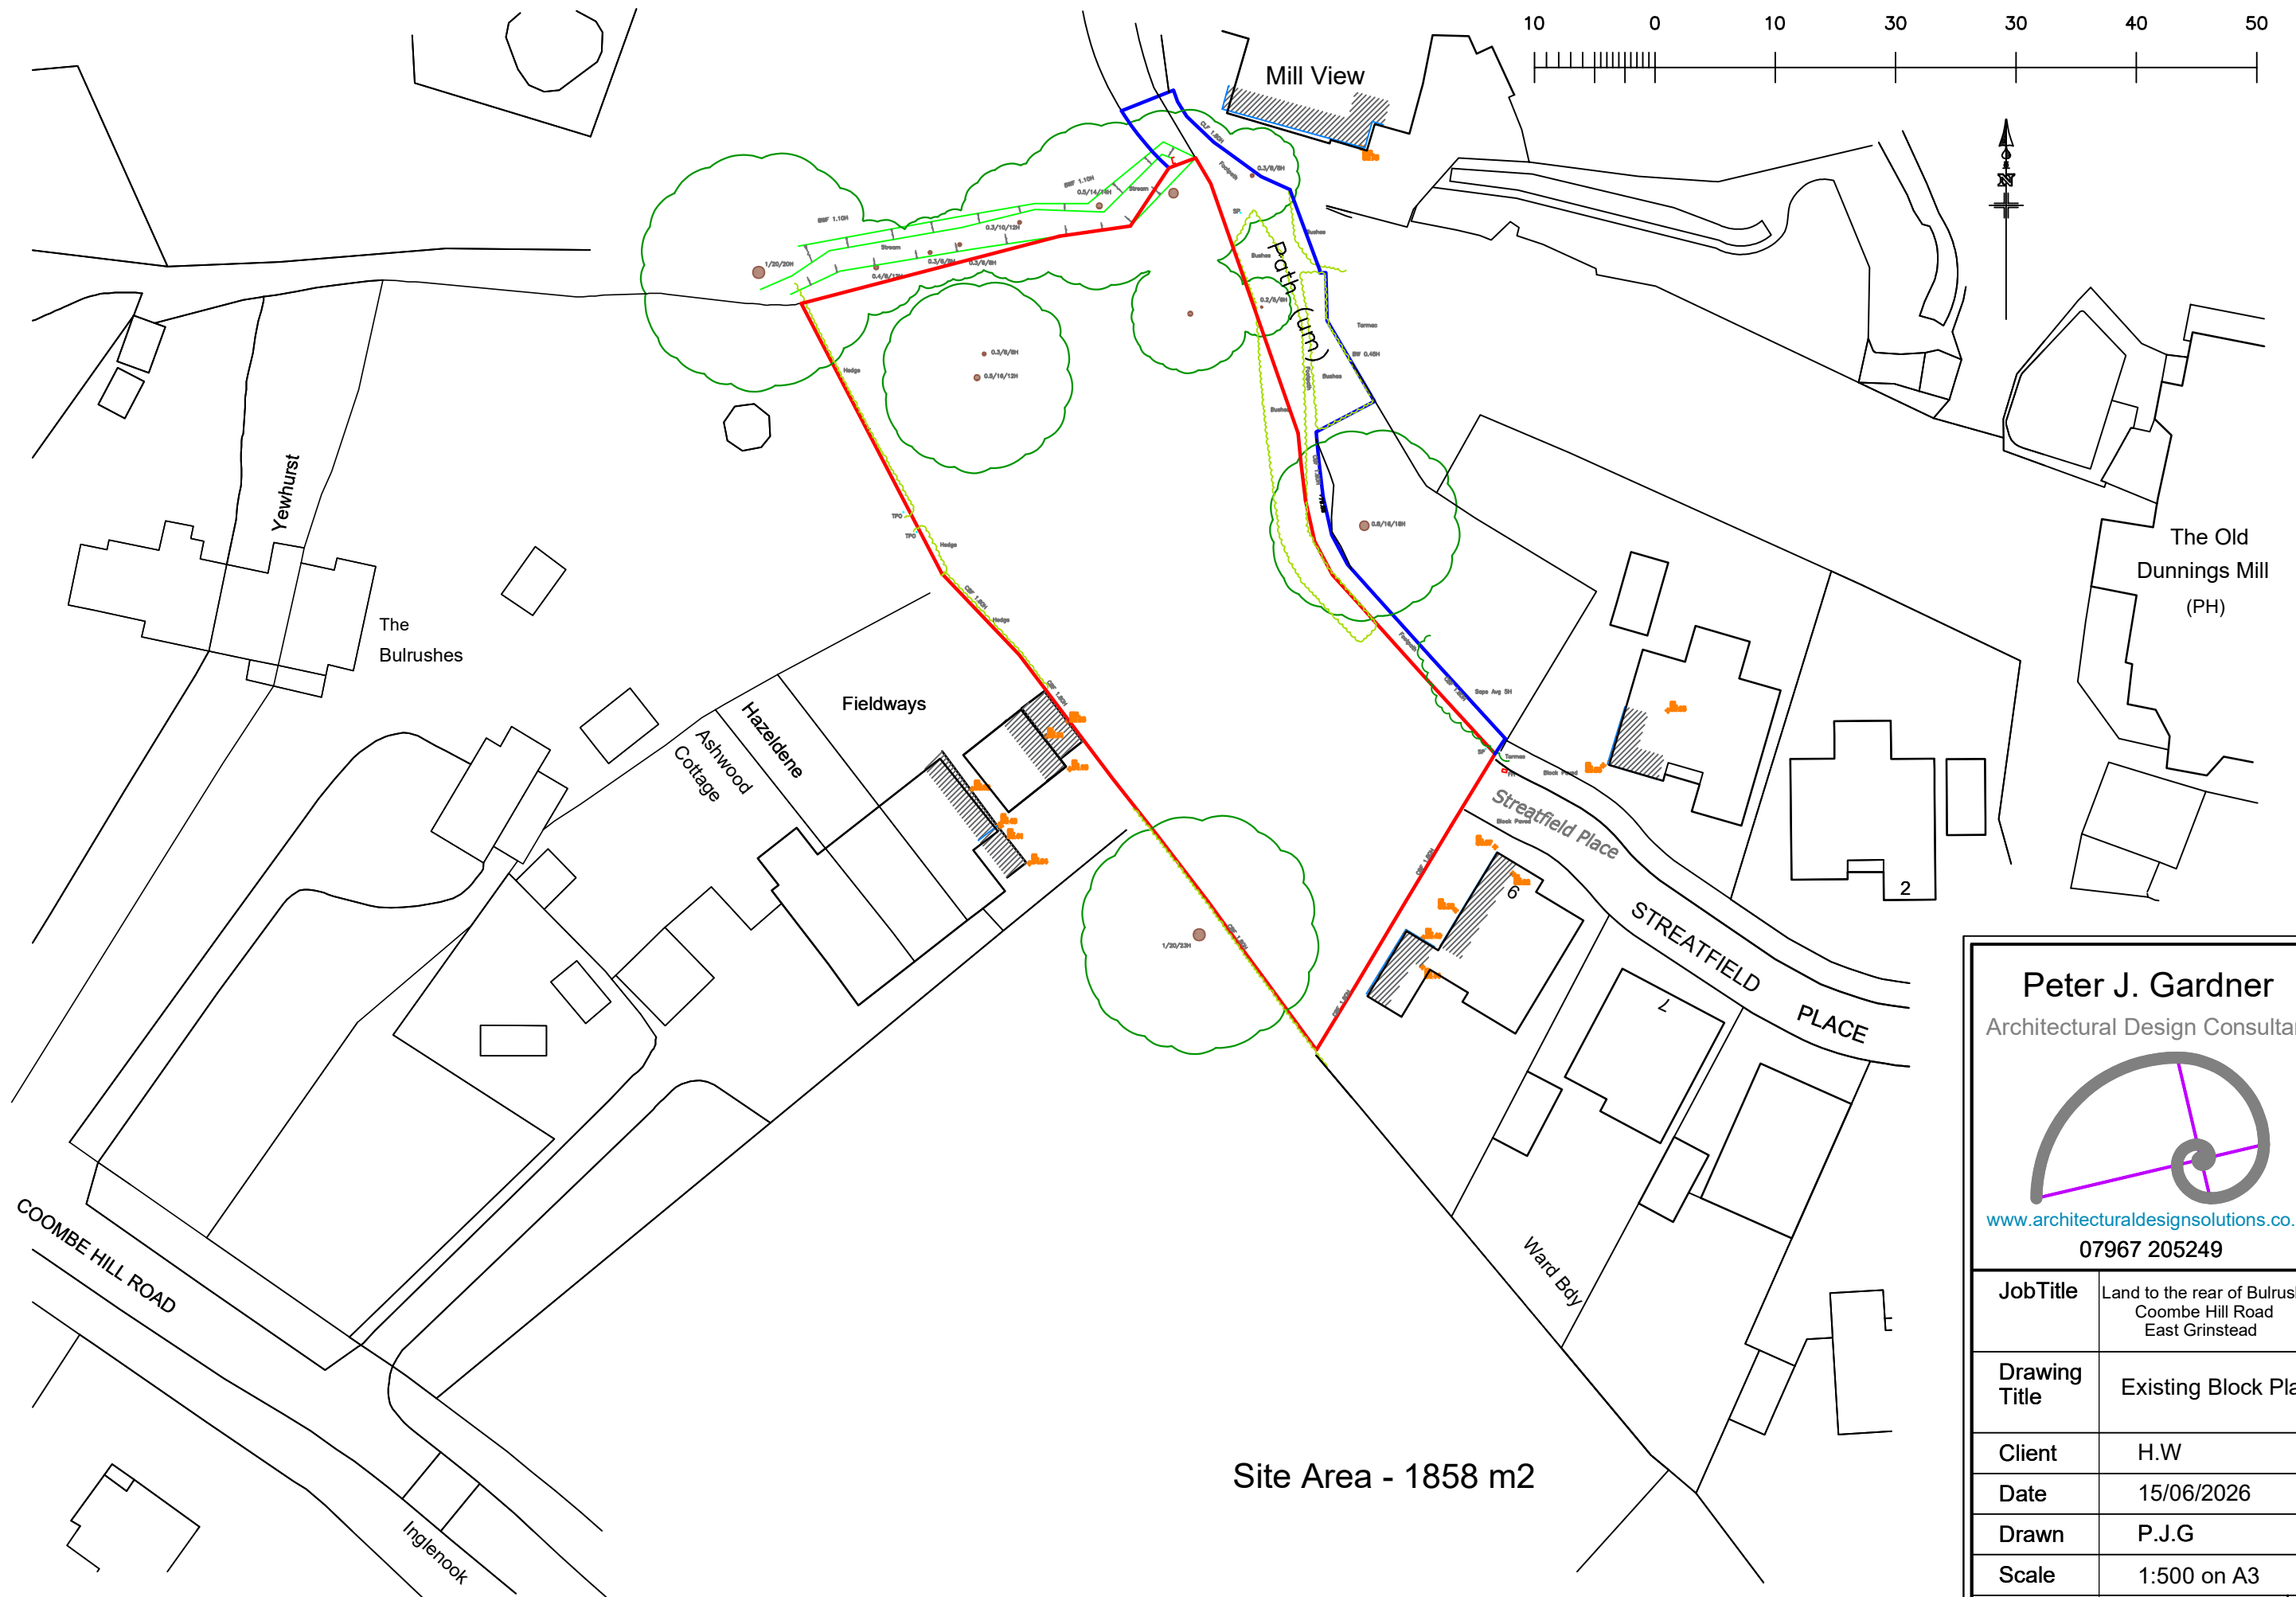

Site Area - 1858 m2

Peter J. Gardner

Architectural Design Consultant

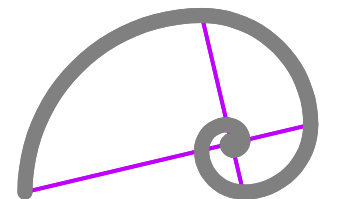

www.architecturaldesignsolutions.co.uk

07967 205249

JobTitle	Land to the rear of Bulrushes Coombe Hill Road East Grinstead	
Drawing Title	Existing Block Plan	
Client	H.W	
Date	15/06/2026	
Drawn	P.J.G	
Scale	1:500 on A3	
Drg No.	BR/BP/01	