
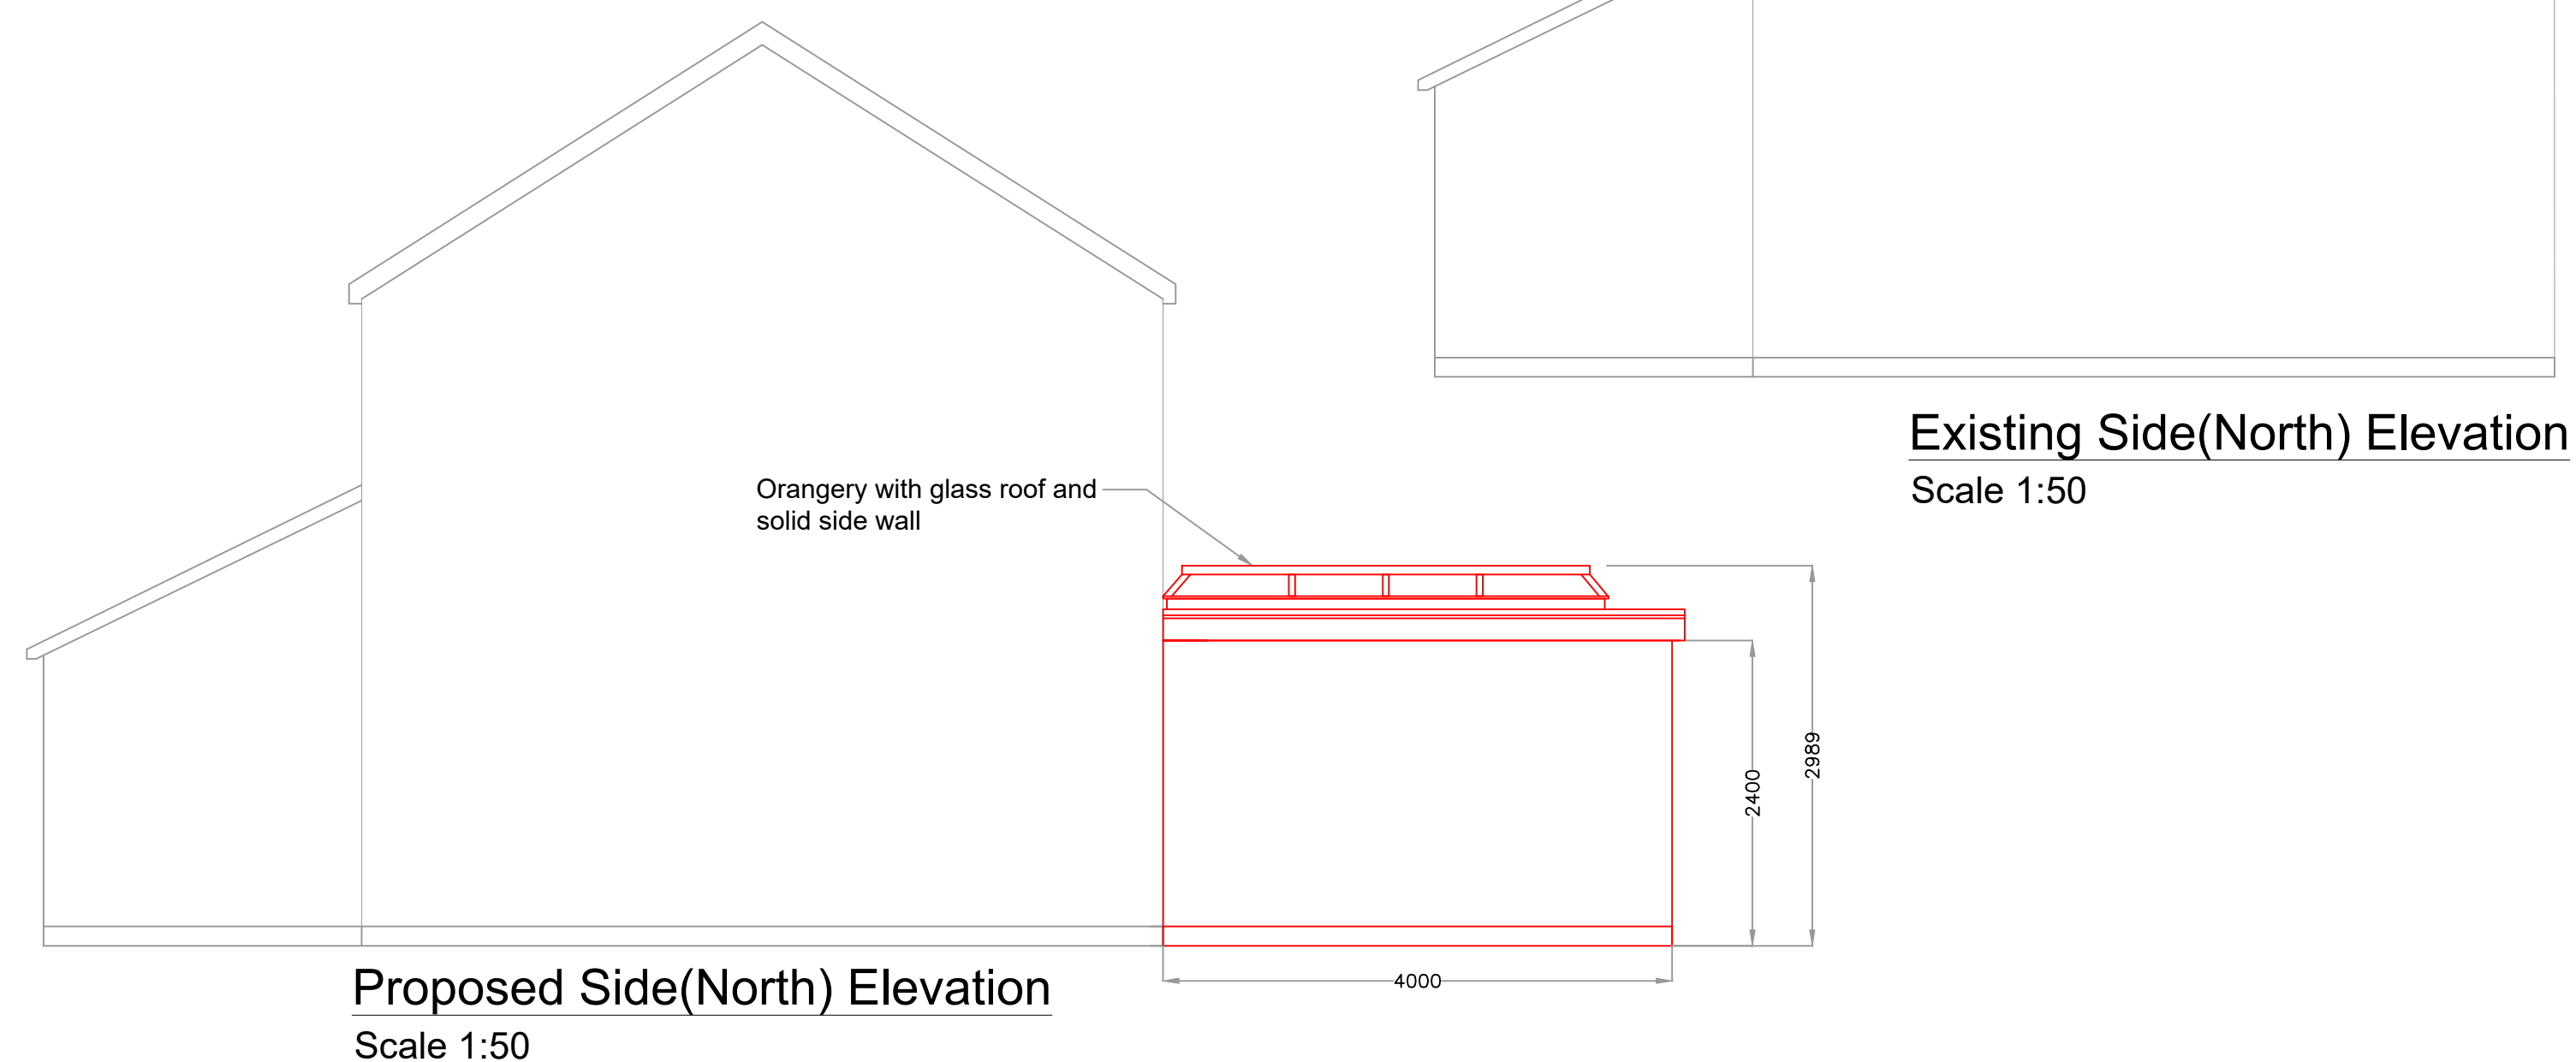
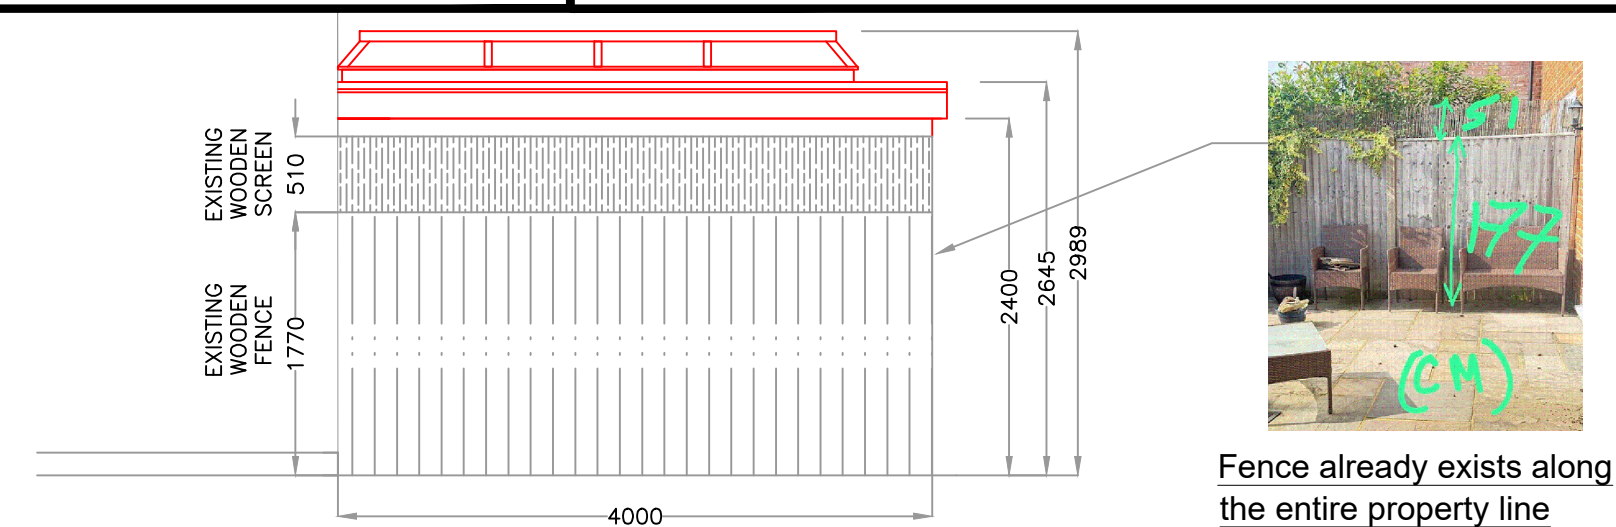
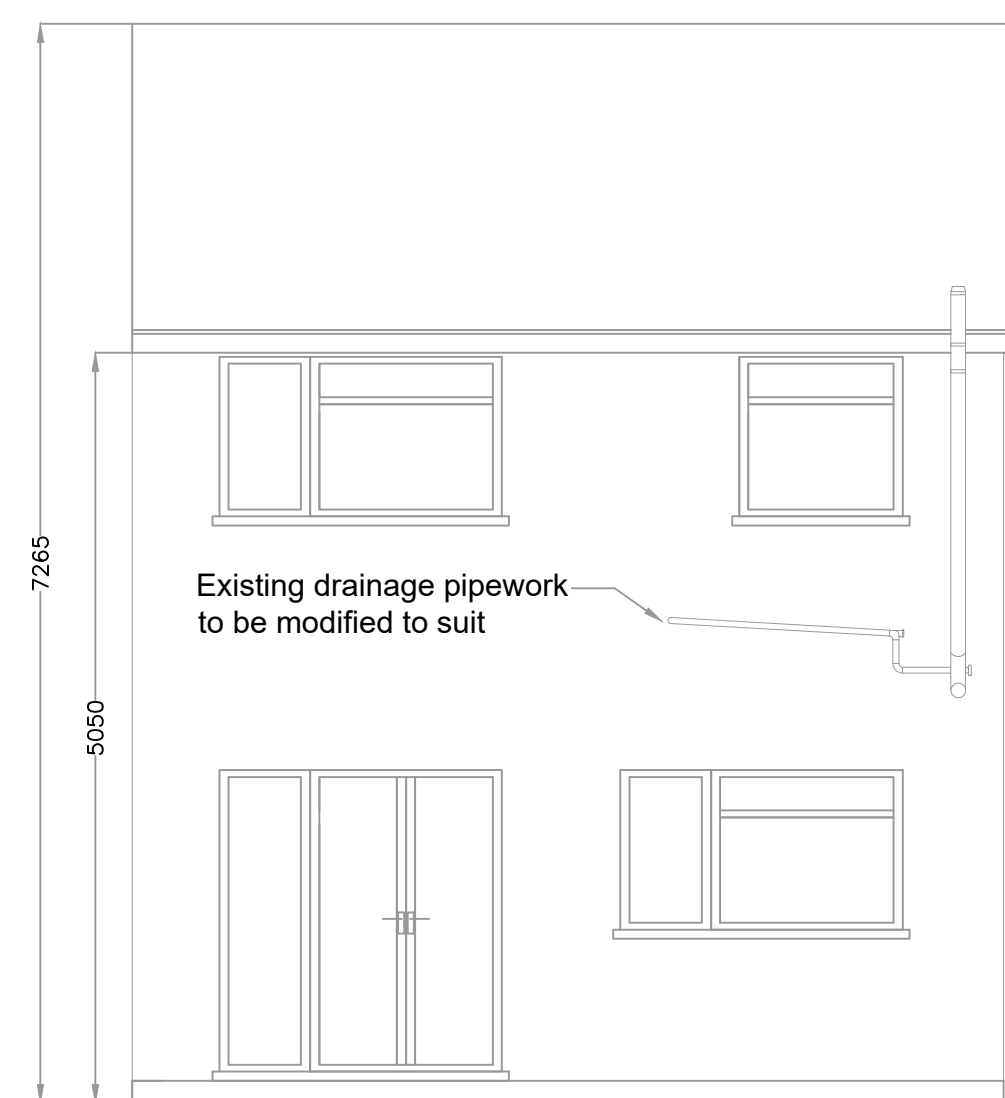
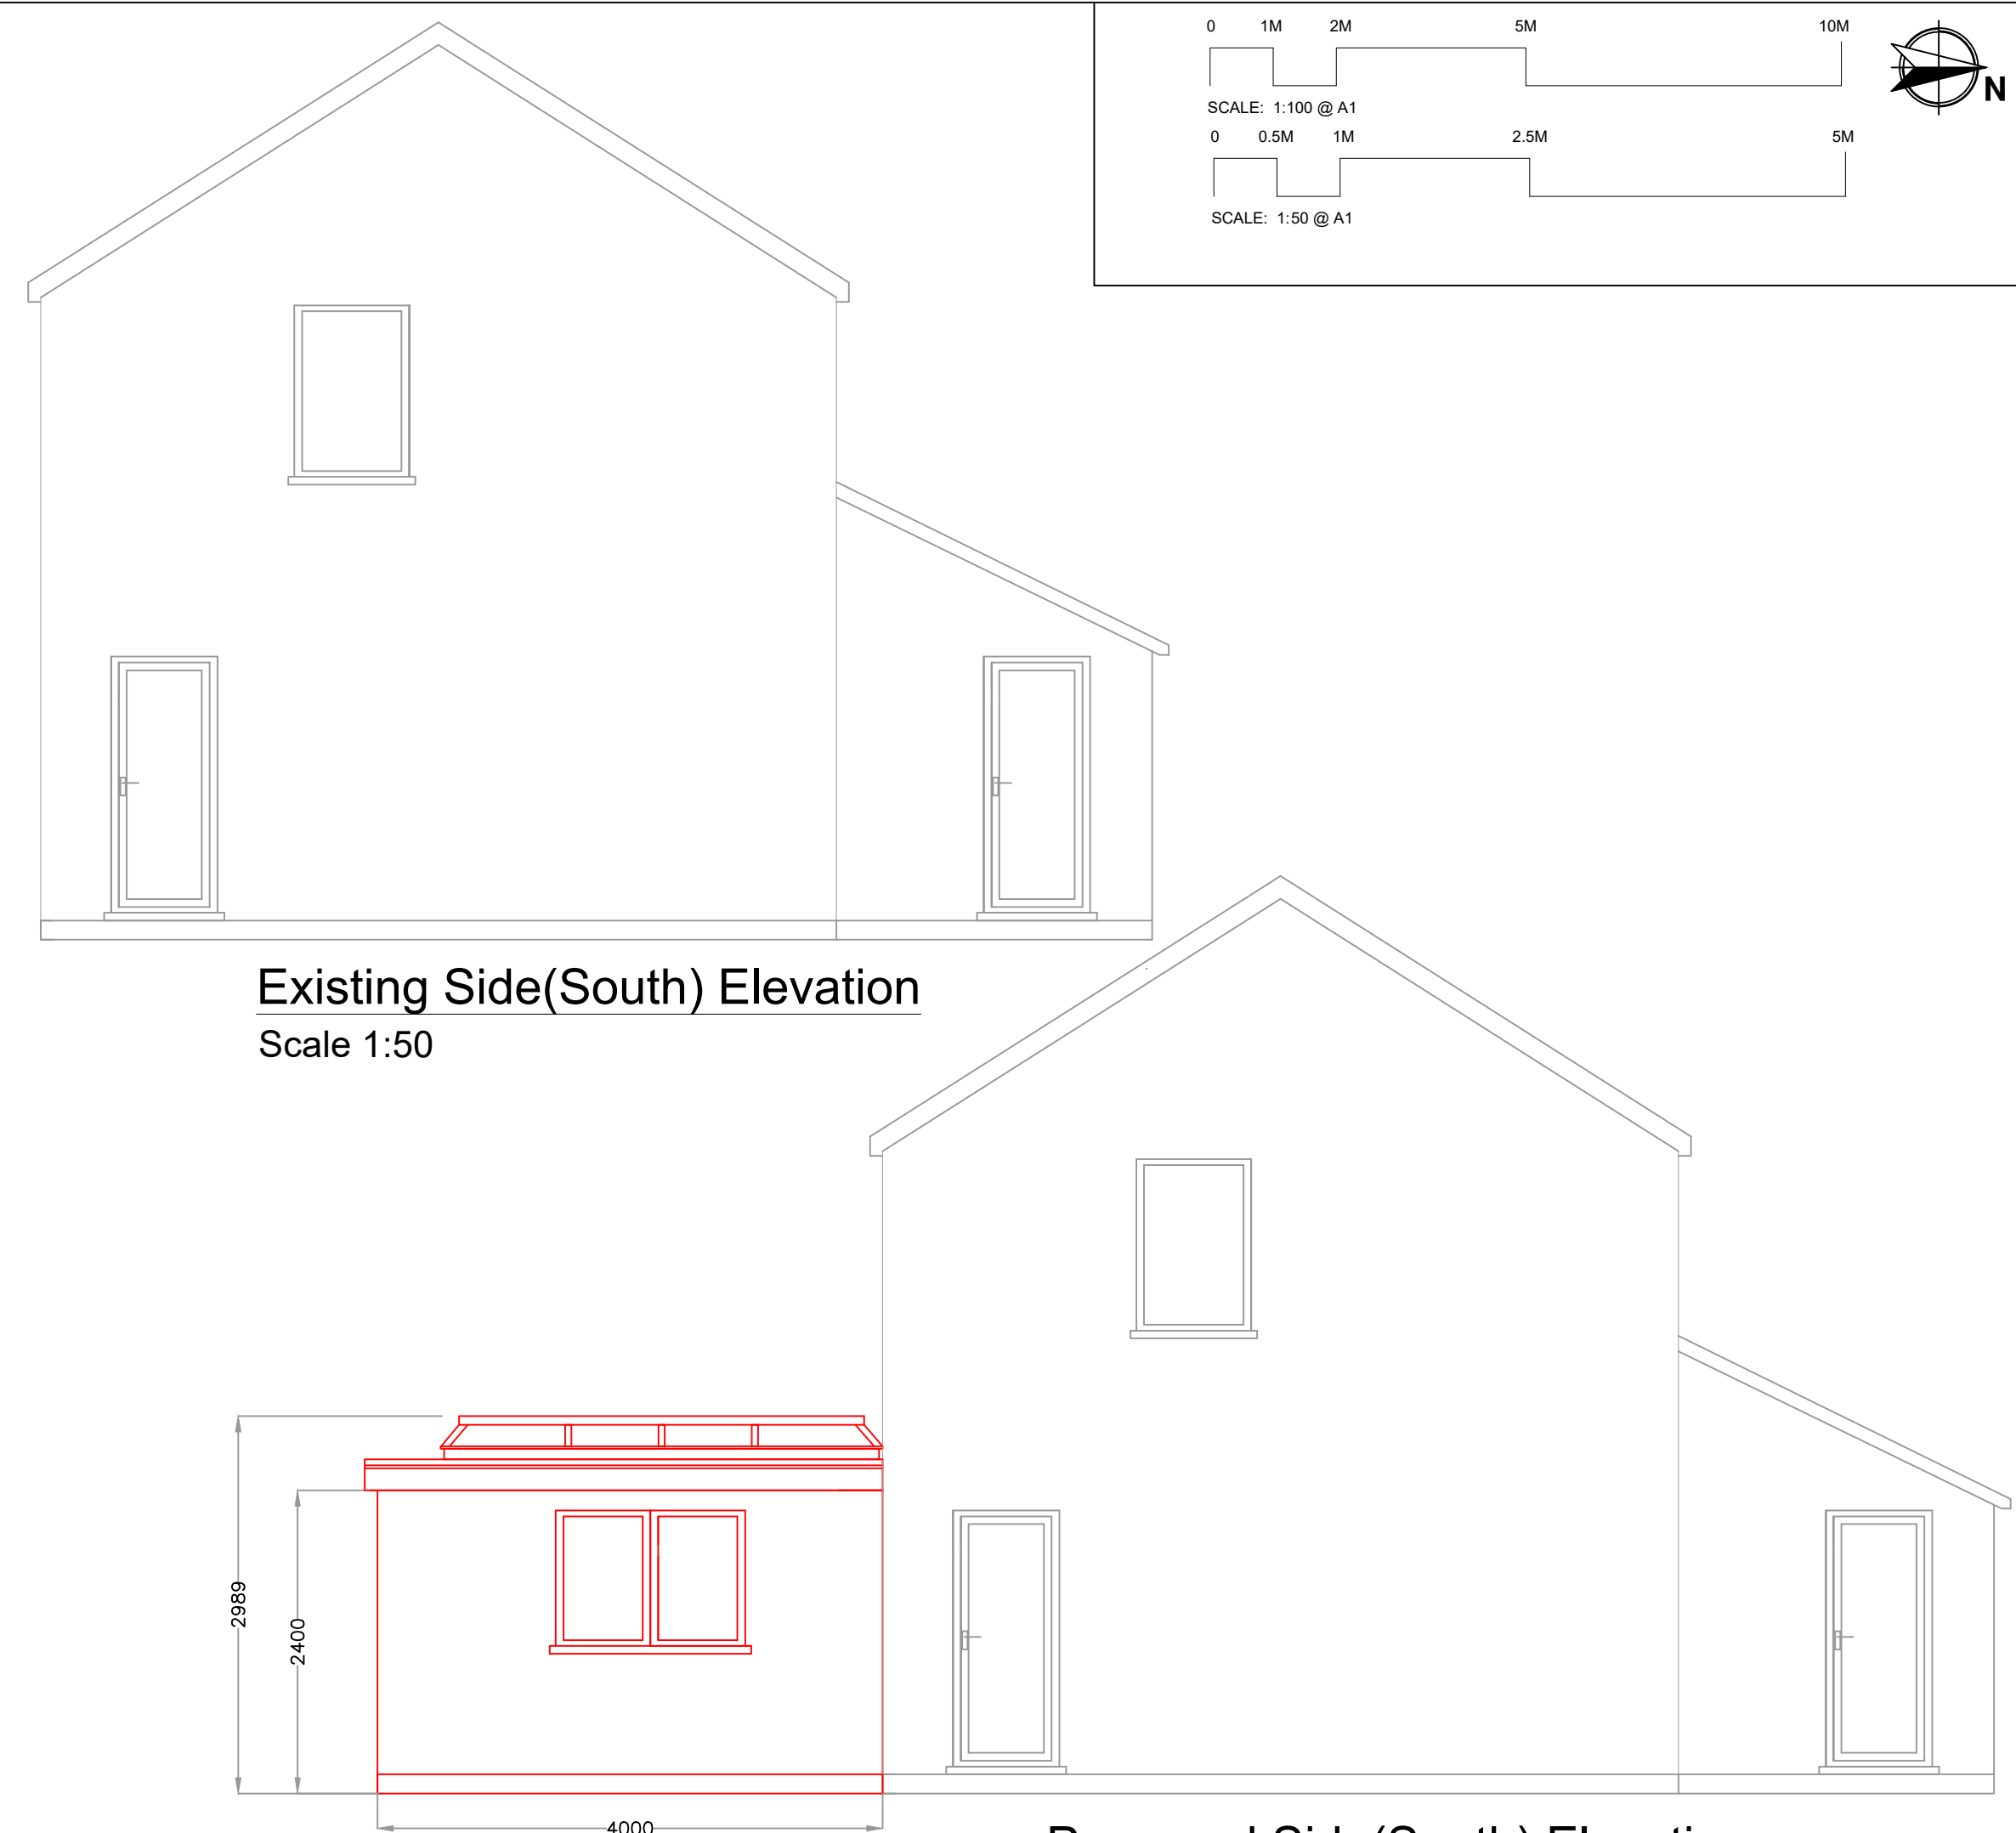
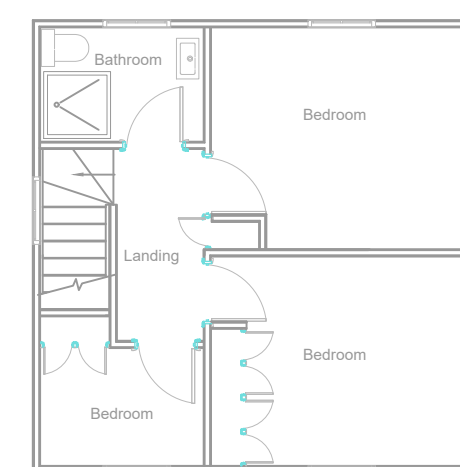
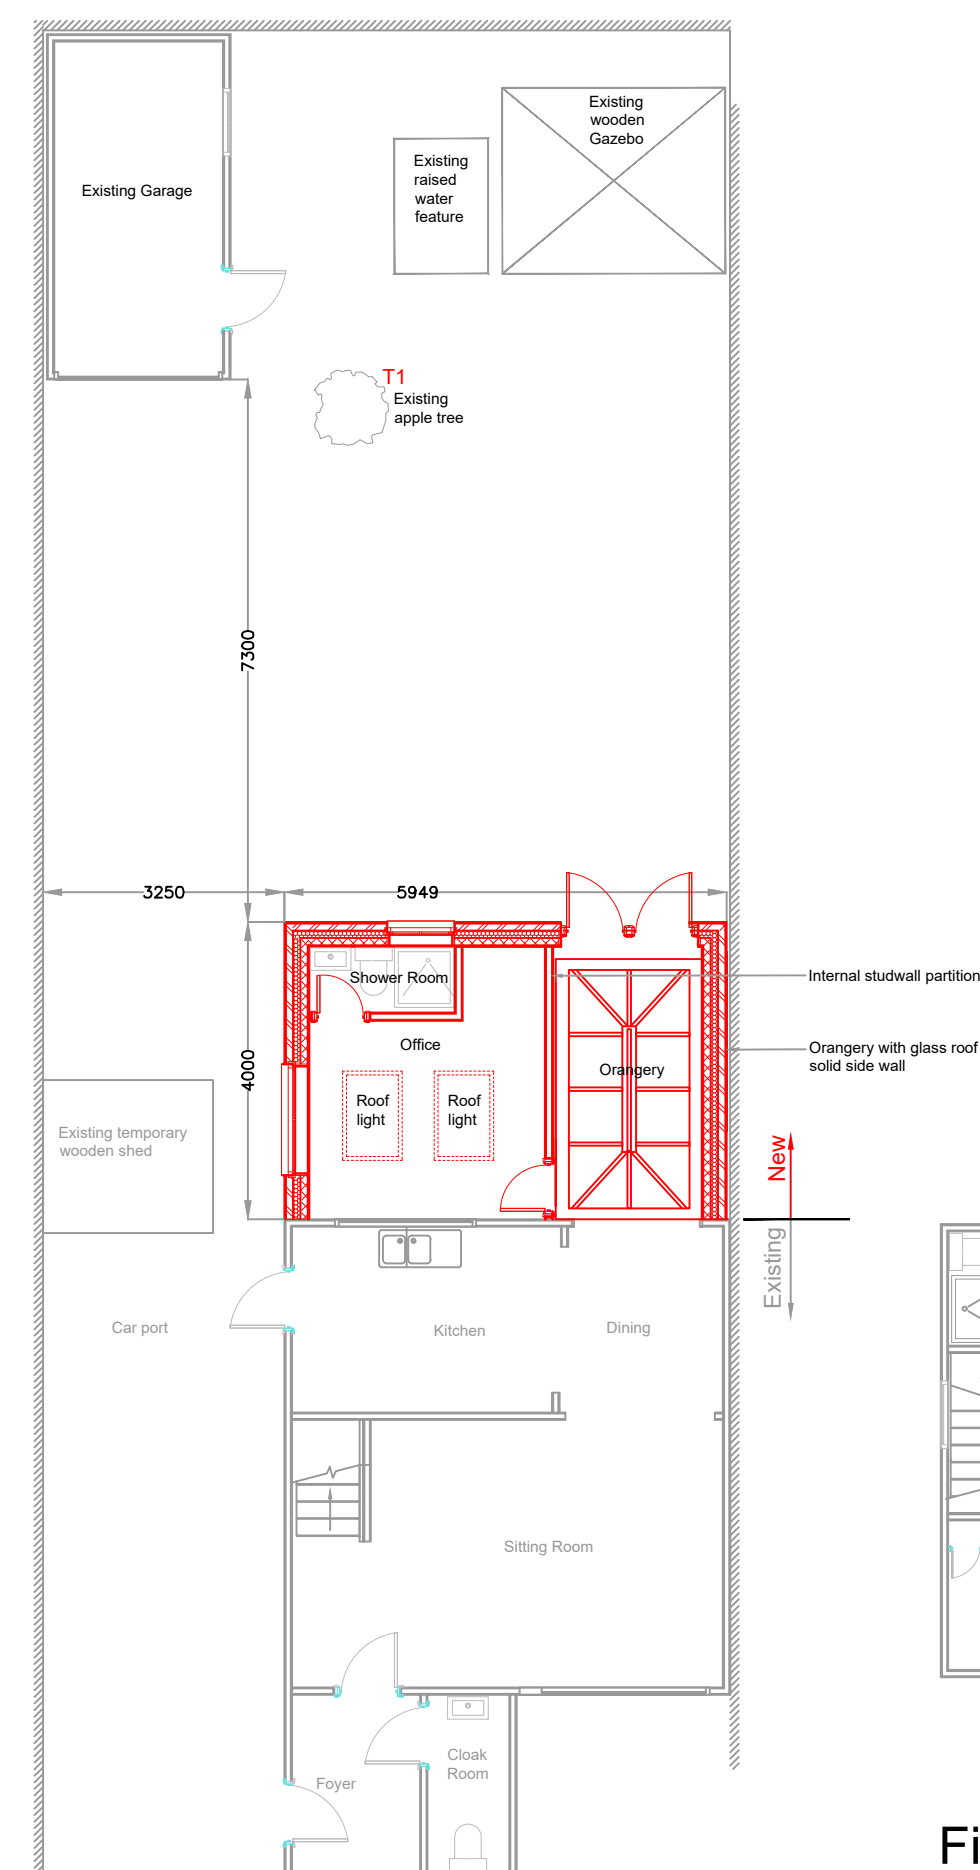
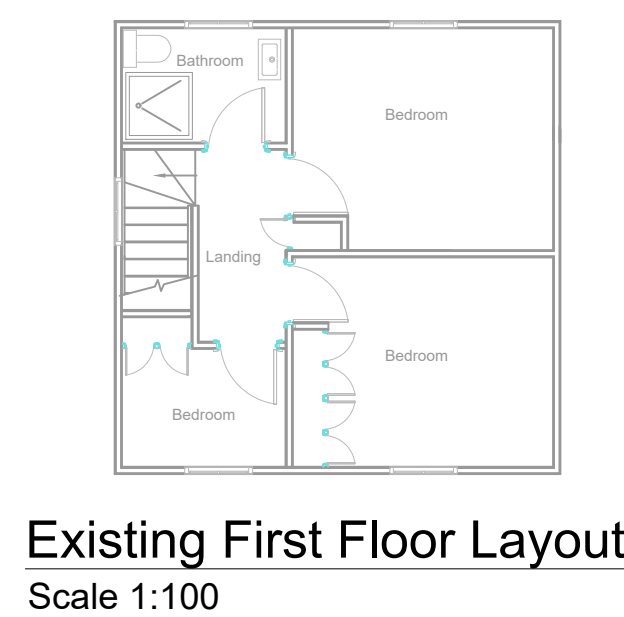


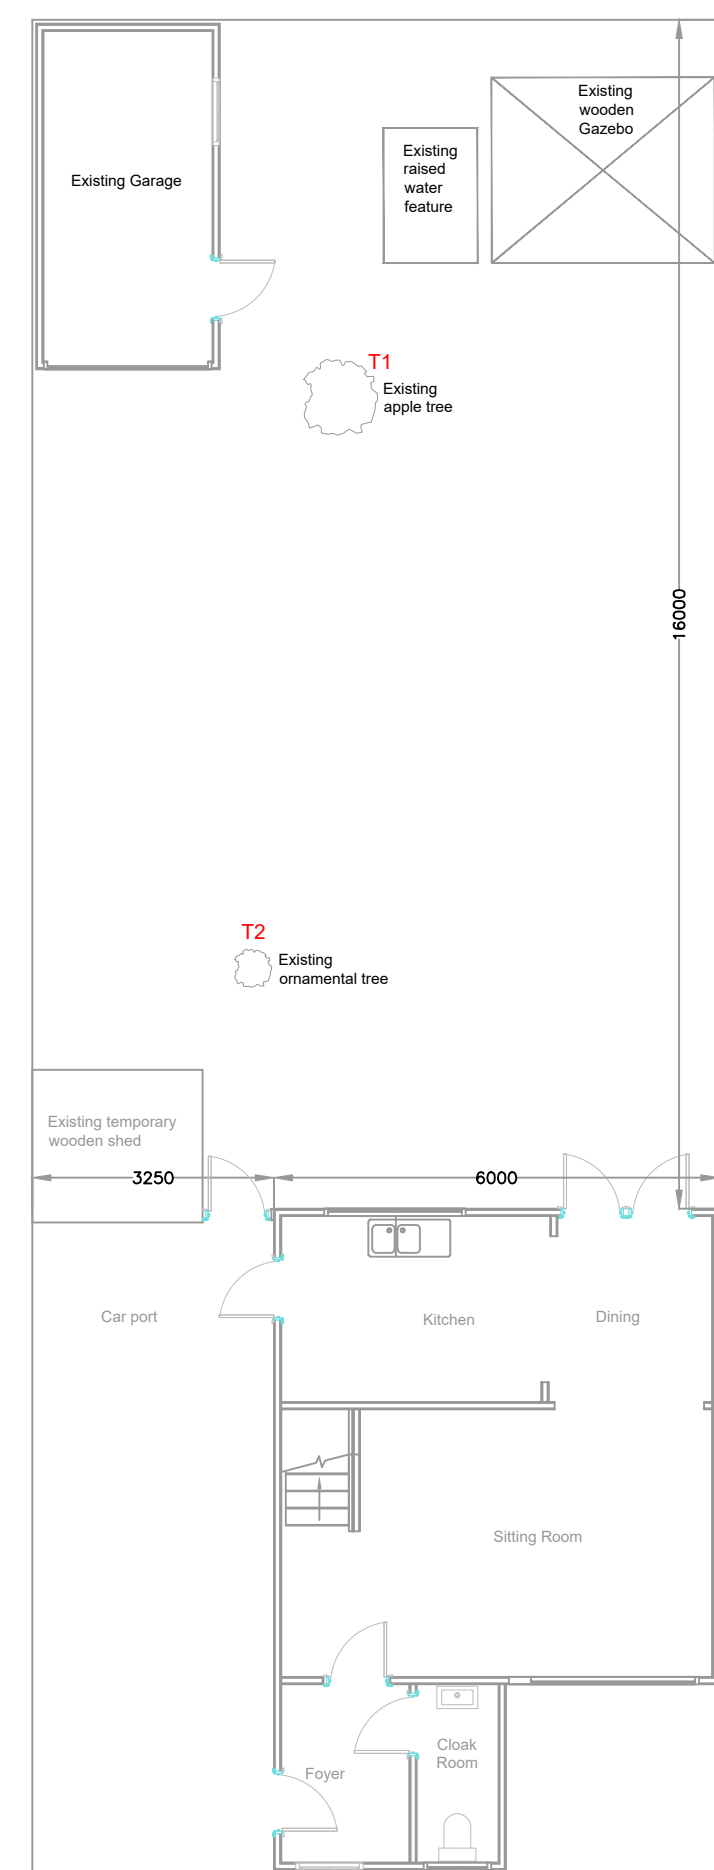

- ## NOTES
1. DO NOT SCALE.
 2. ALL DIMENSIONS ARE IN MILLIMETERS UNLESS OTHERWISE NOTED.
 3. NEW ROOF TILES TO MATCH EXISTING IN TYPE & COLOUR.
 4. NEW FACING BRICKWORK TO MATCH EXISTING.
 5. THE REQUIREMENTS OF THE PARTY WALL ACT SHOULD BE OBSERVED
 6. FINISHED FLOOR LEVELS TO MATCH EXISTING.
 7. NO PART OF THE EXISTING EXTENSION INCLUDING FOUNDATIONS AND GUTTERS, SHOULD ENCROACH THE PROPERTY BOUNDARY

STATUS

FOR APPROVAL - REVISED AS PER COMMENTS

3 TITLE

, POTTERS LANE, BURGESS HILL, RH15 9JS

DATE	SCALE
08/2025	1:50, 1:100 at A1

DRAWING TITLE

HOME EXTENSION SCHEME AT POTTERS LANE, BURGESS HILL

FIG NO	DRAWN BY	REV
001	AJ	D