





Front North Elevation

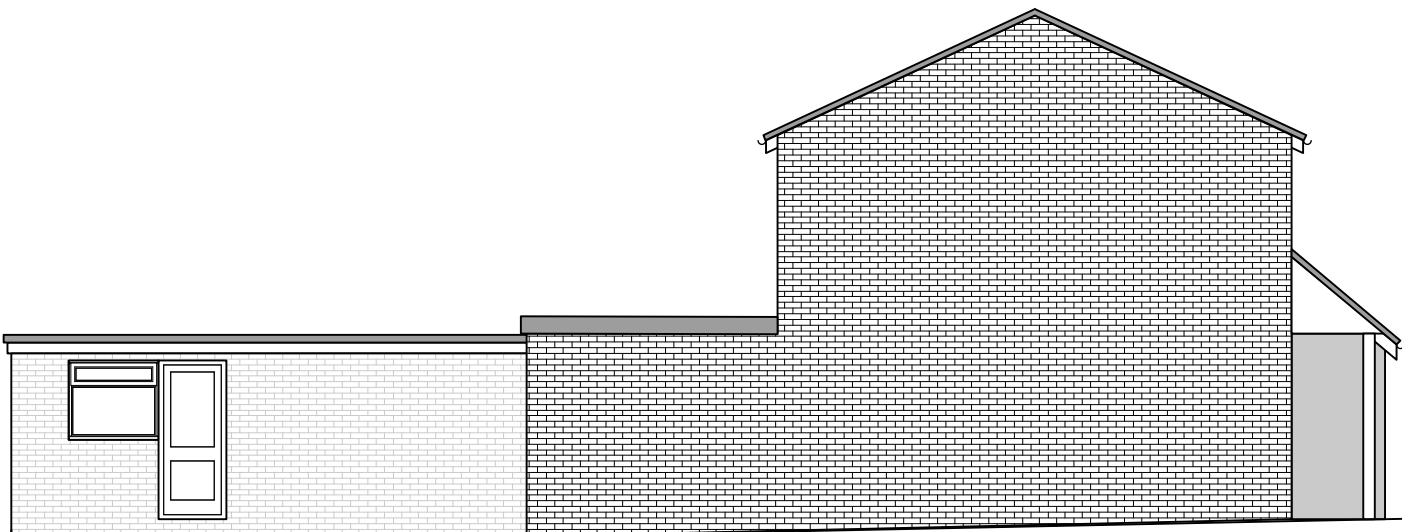


Side East Elevation




Rear South Elevation

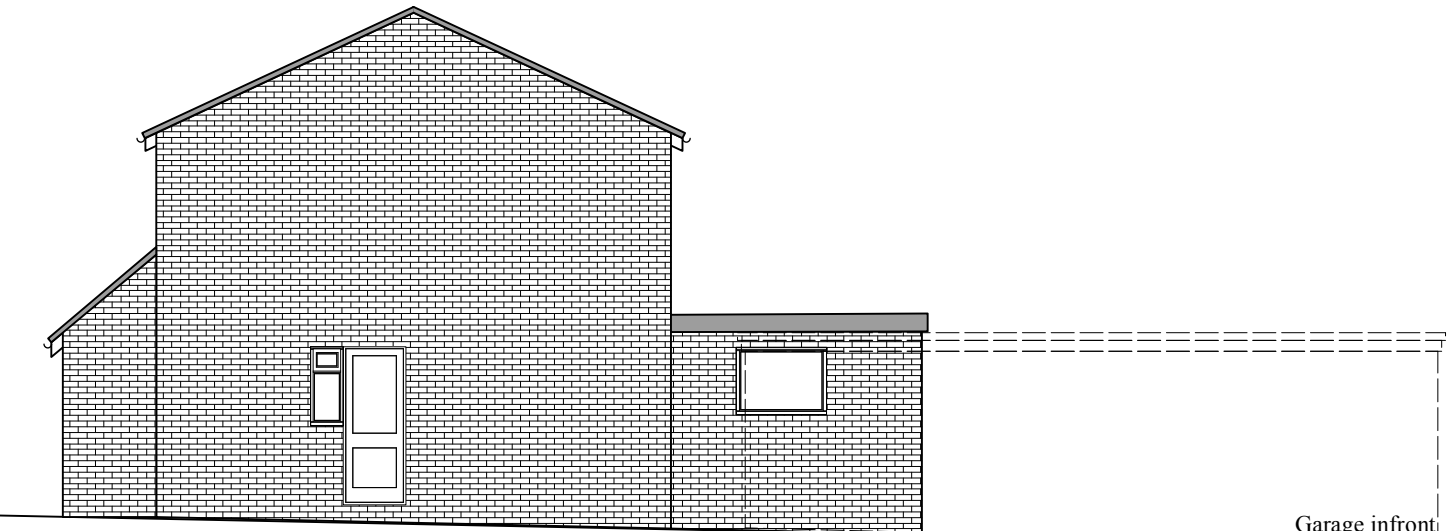


Side West Elevation

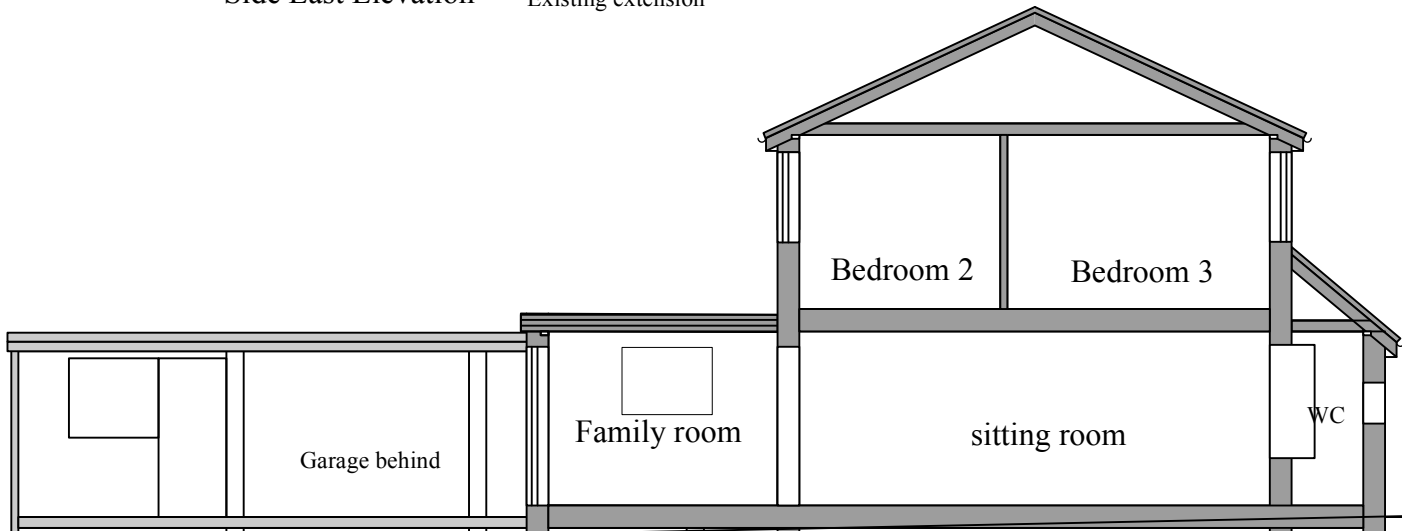


Section looking West

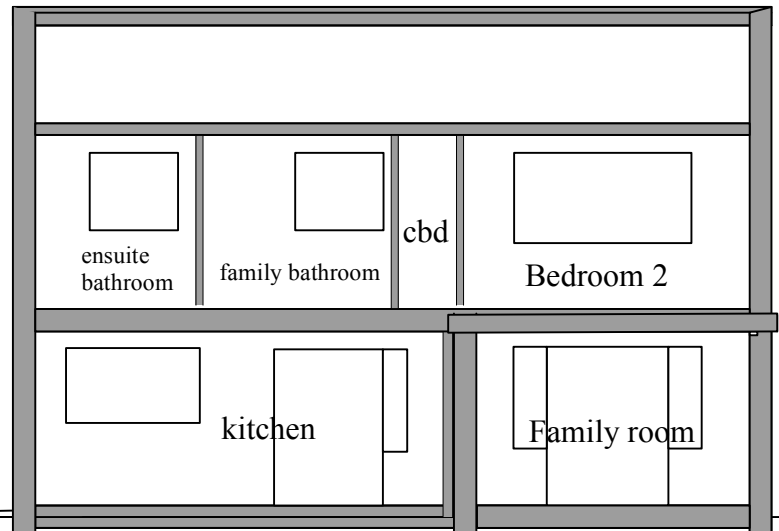


Section looking North

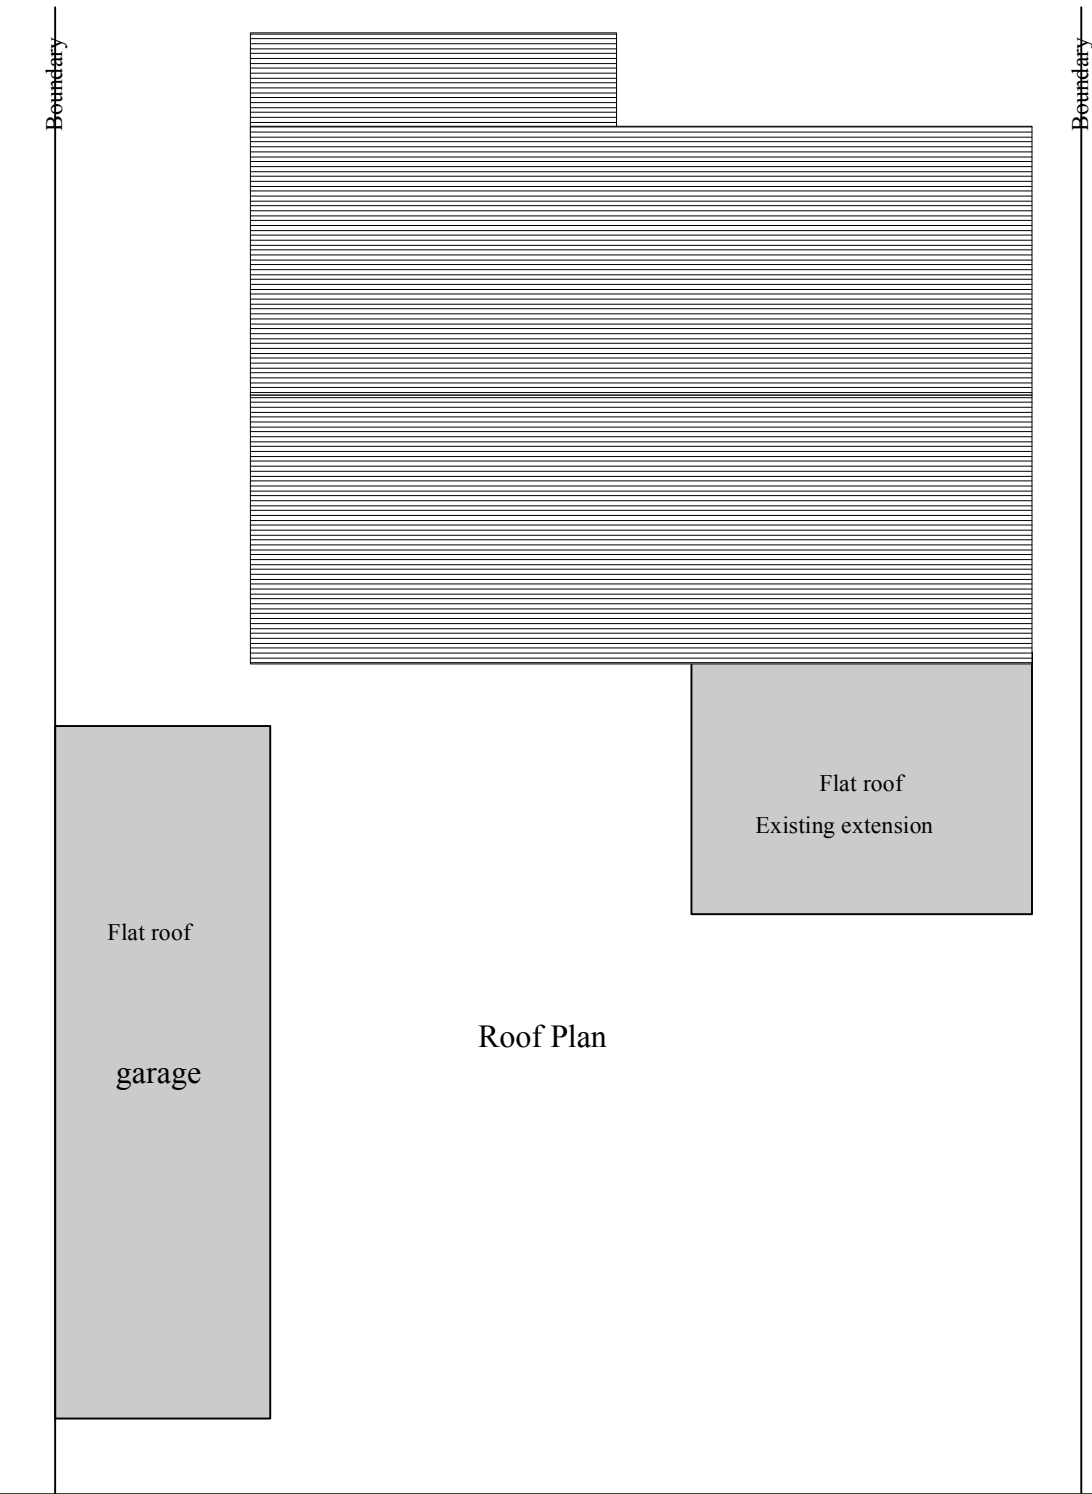

Roof Plan

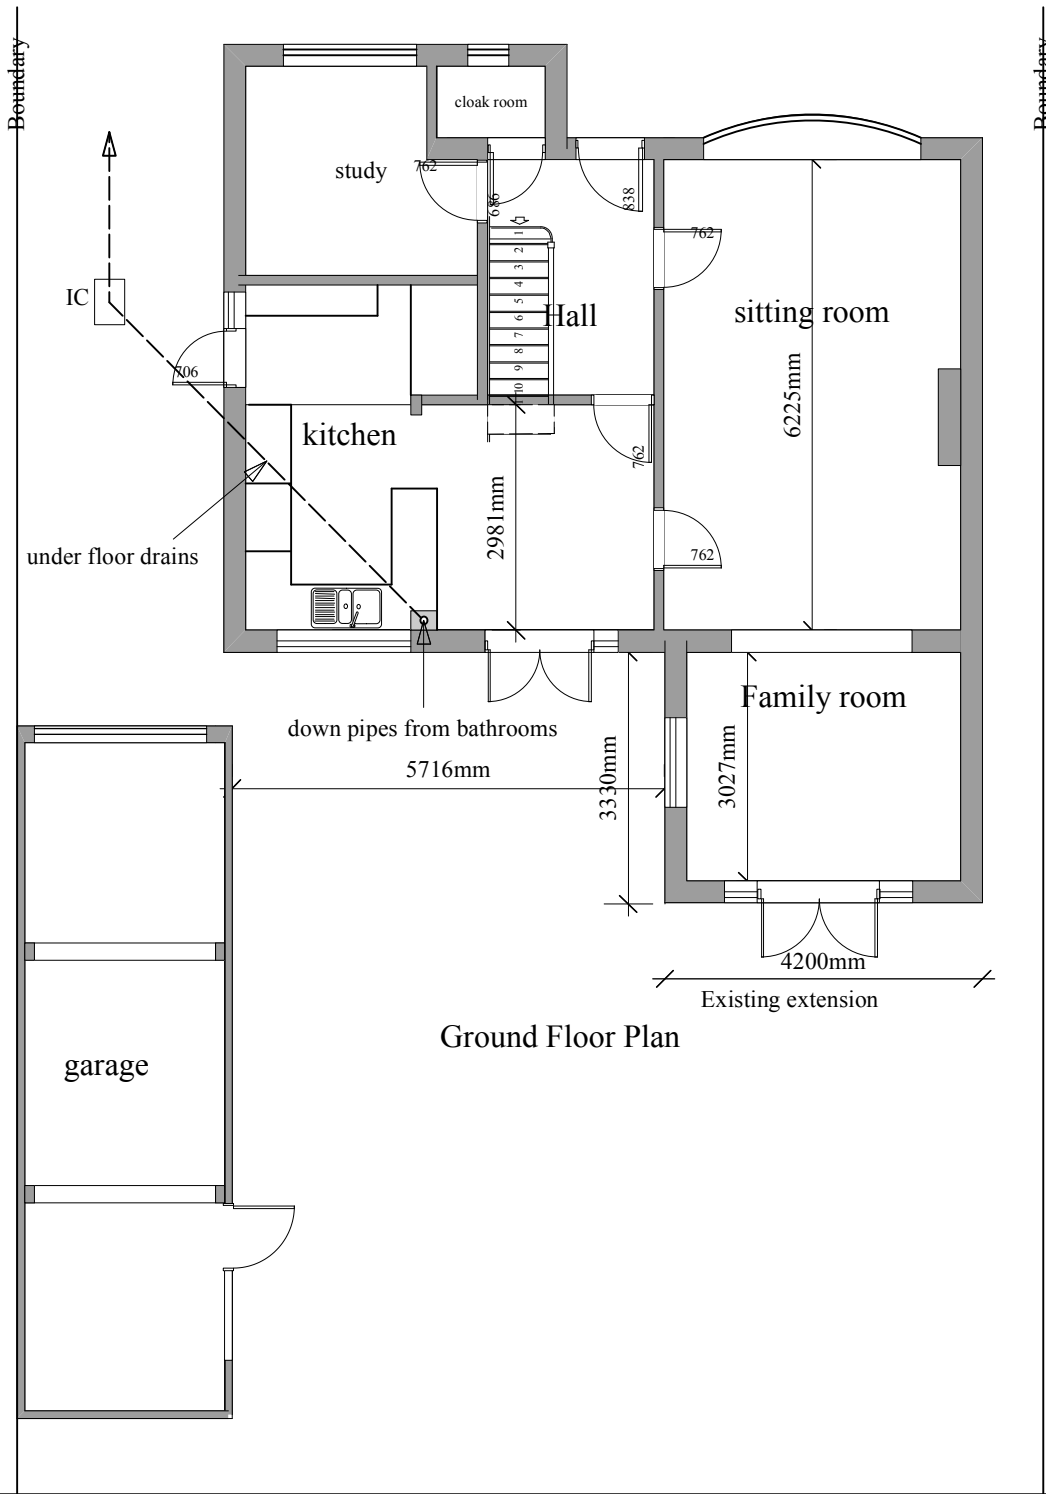

Ground Floor Plan

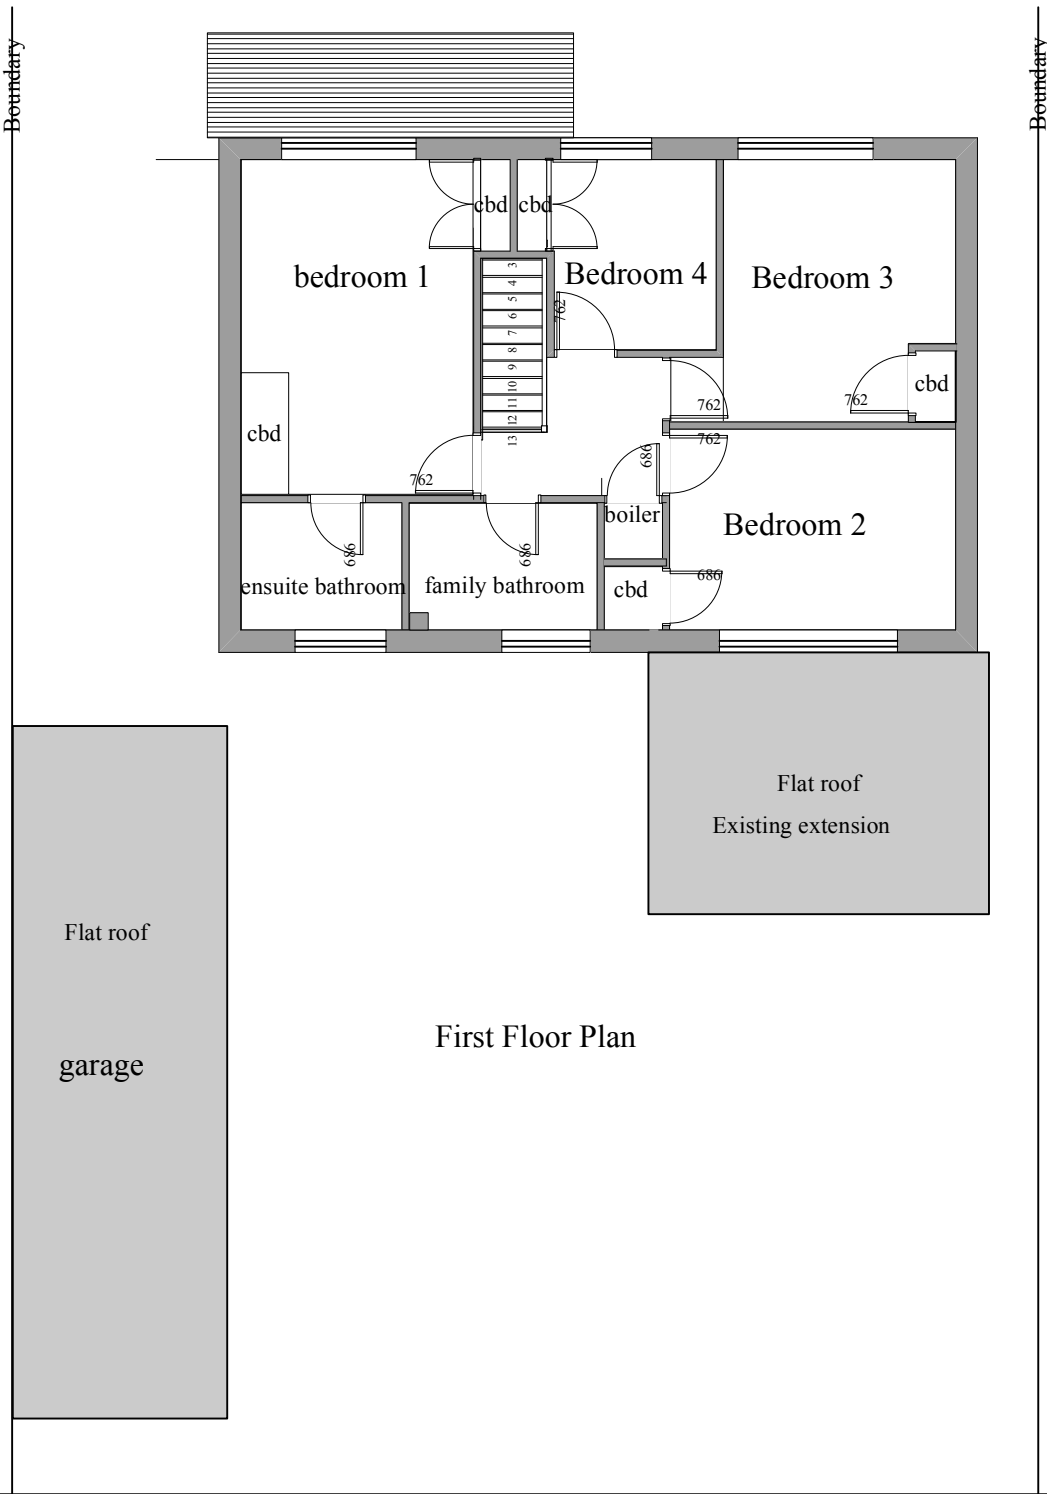

First Floor Plan