
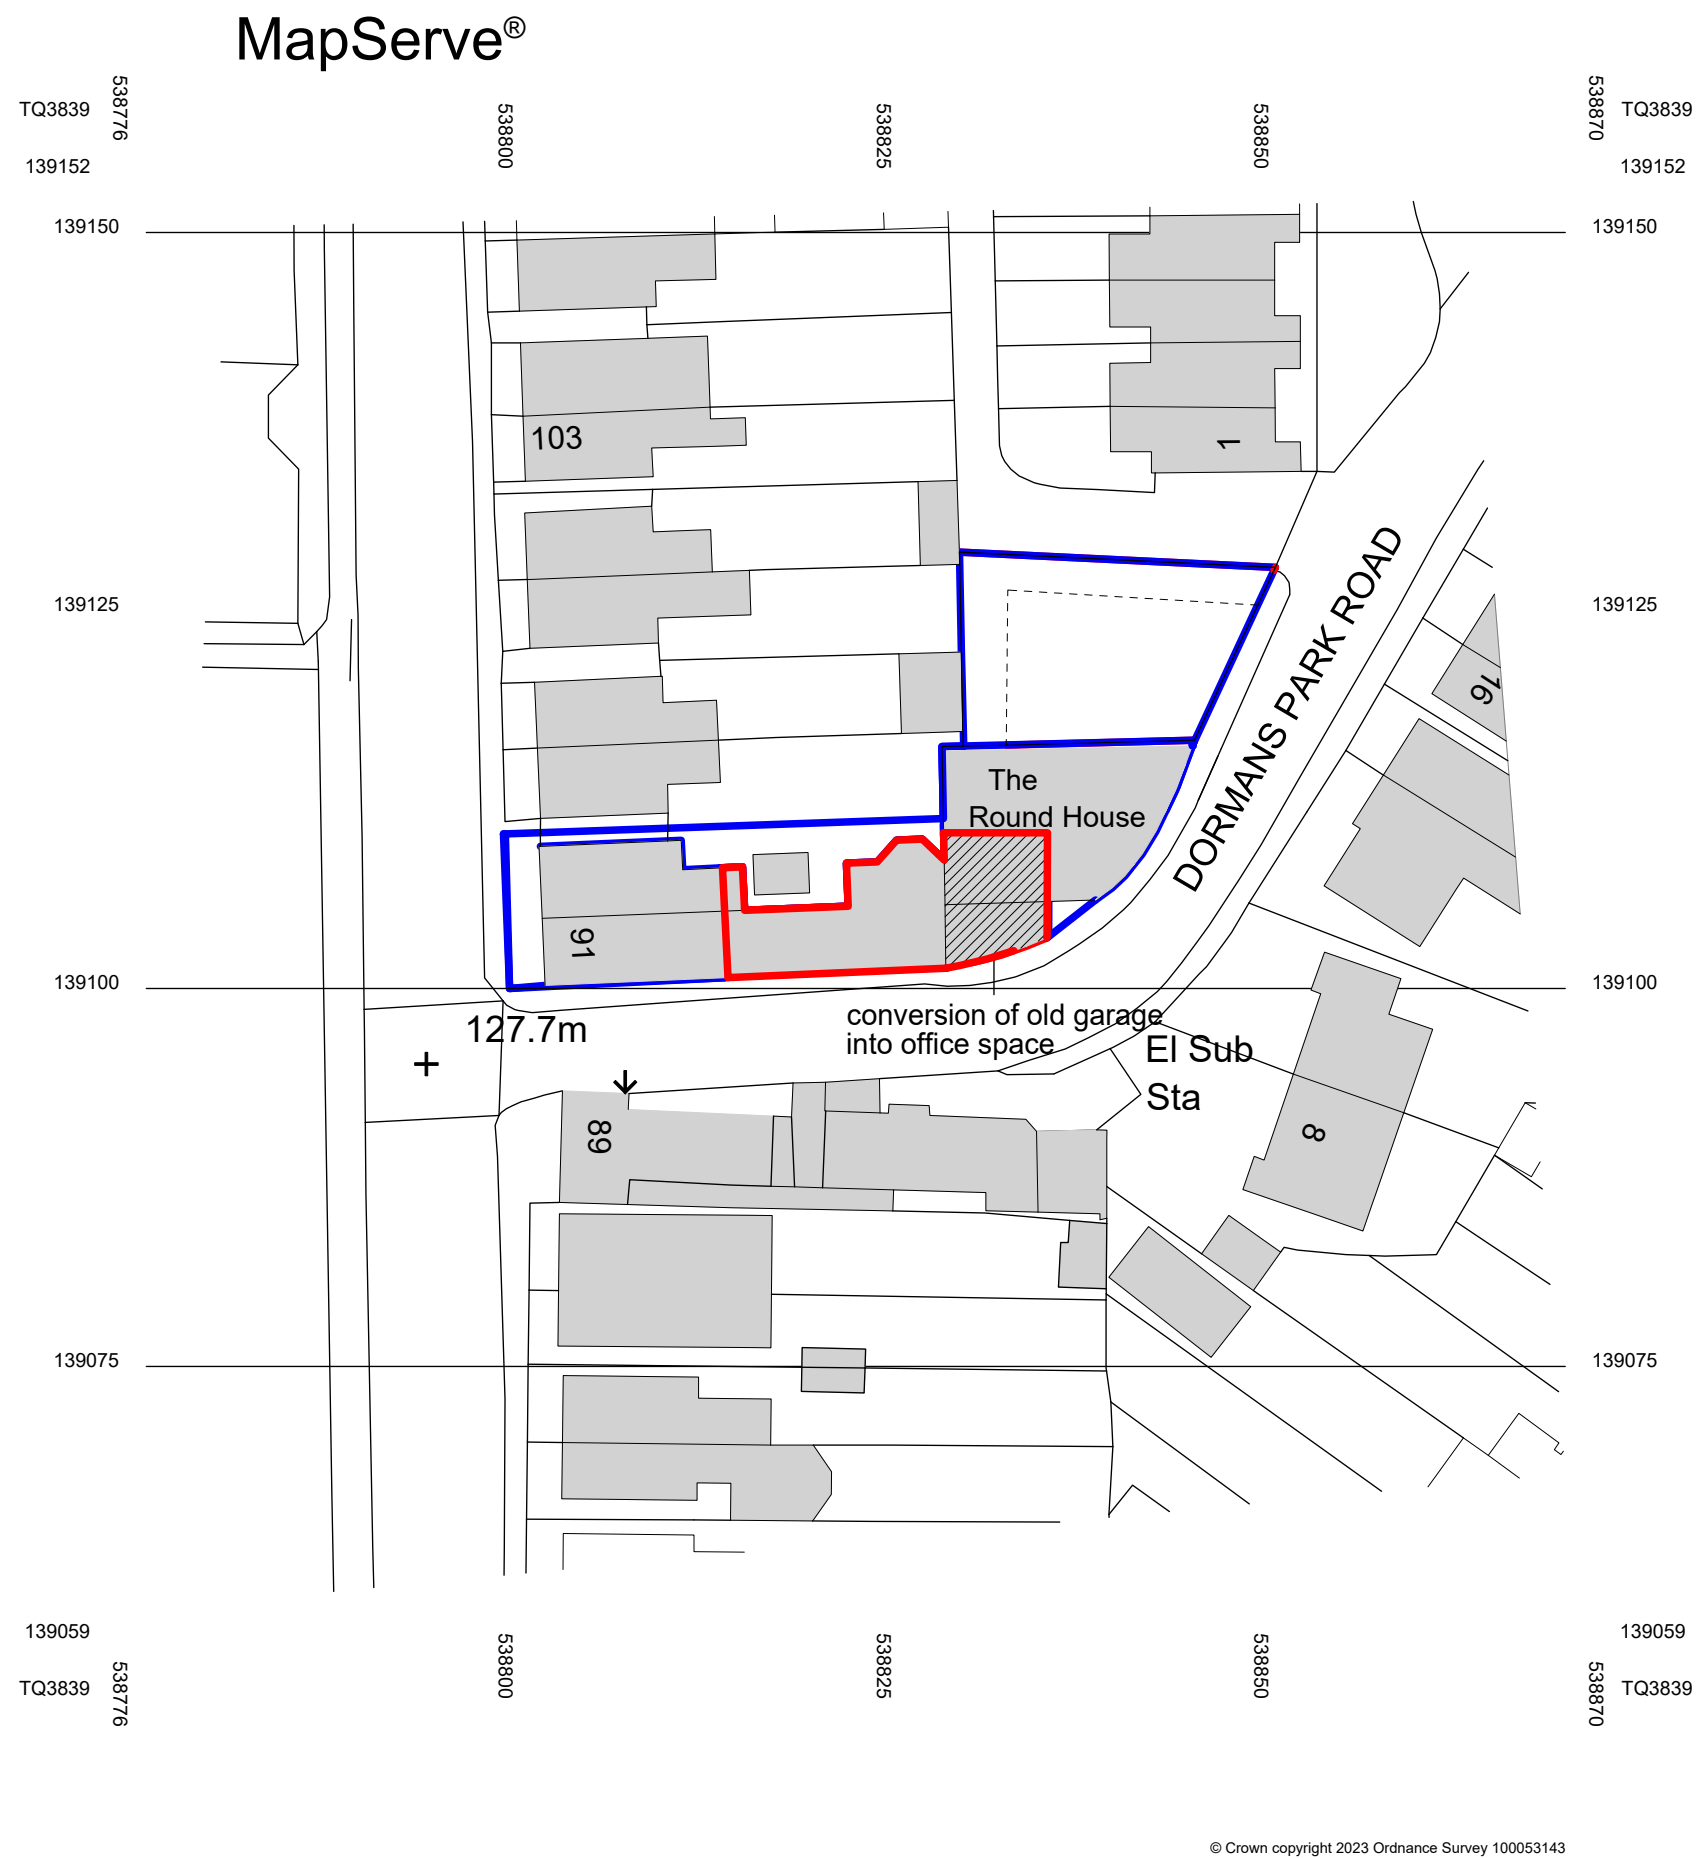


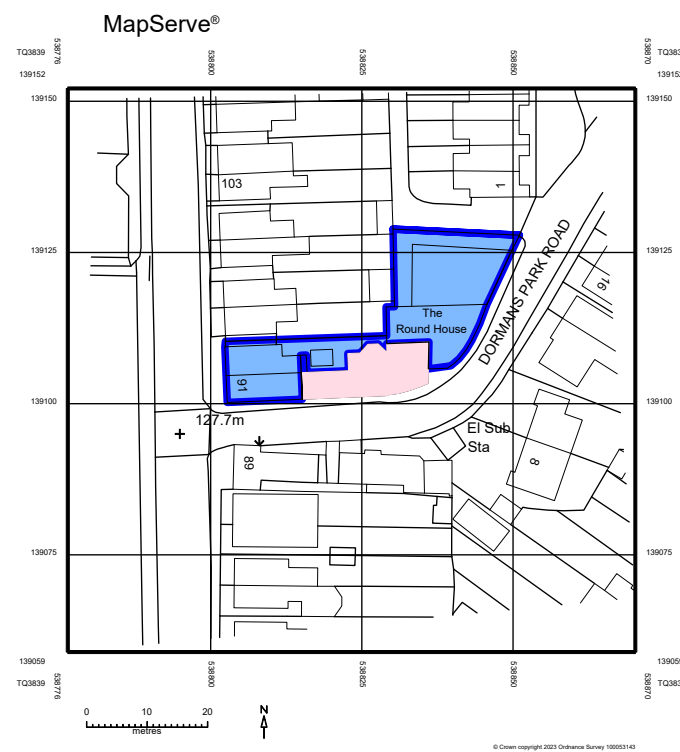

A	Date	Revisions

© copyright

Les Humphrey Associates
Architecture Chartered Surveyors Designers

The Studio - The Rocks
Ivy Dene Lane
Ashurst Wood
West Sussex RH19 3TN
telephone: 01342 315206 fax: 01342 313984
email: les@leshumphreyassociates.co.uk



Client
SAMS GUTTERS & ROOFS LTD.

Job Title
**Retrospective Application for
Conversion
of an Old Commercial Garage into
Office Space at:
91-93, Lingfield Road.
East Grinstead
RH19 2EL**

Drawing Title
BLOCK & LOCATION PLAN

Scale
1 : 1250 & 1 : 500

Date 11/02/2026 Drawn by l.a.h.

Drg. No. 110226-01 Rev