


3 Harvest Hill

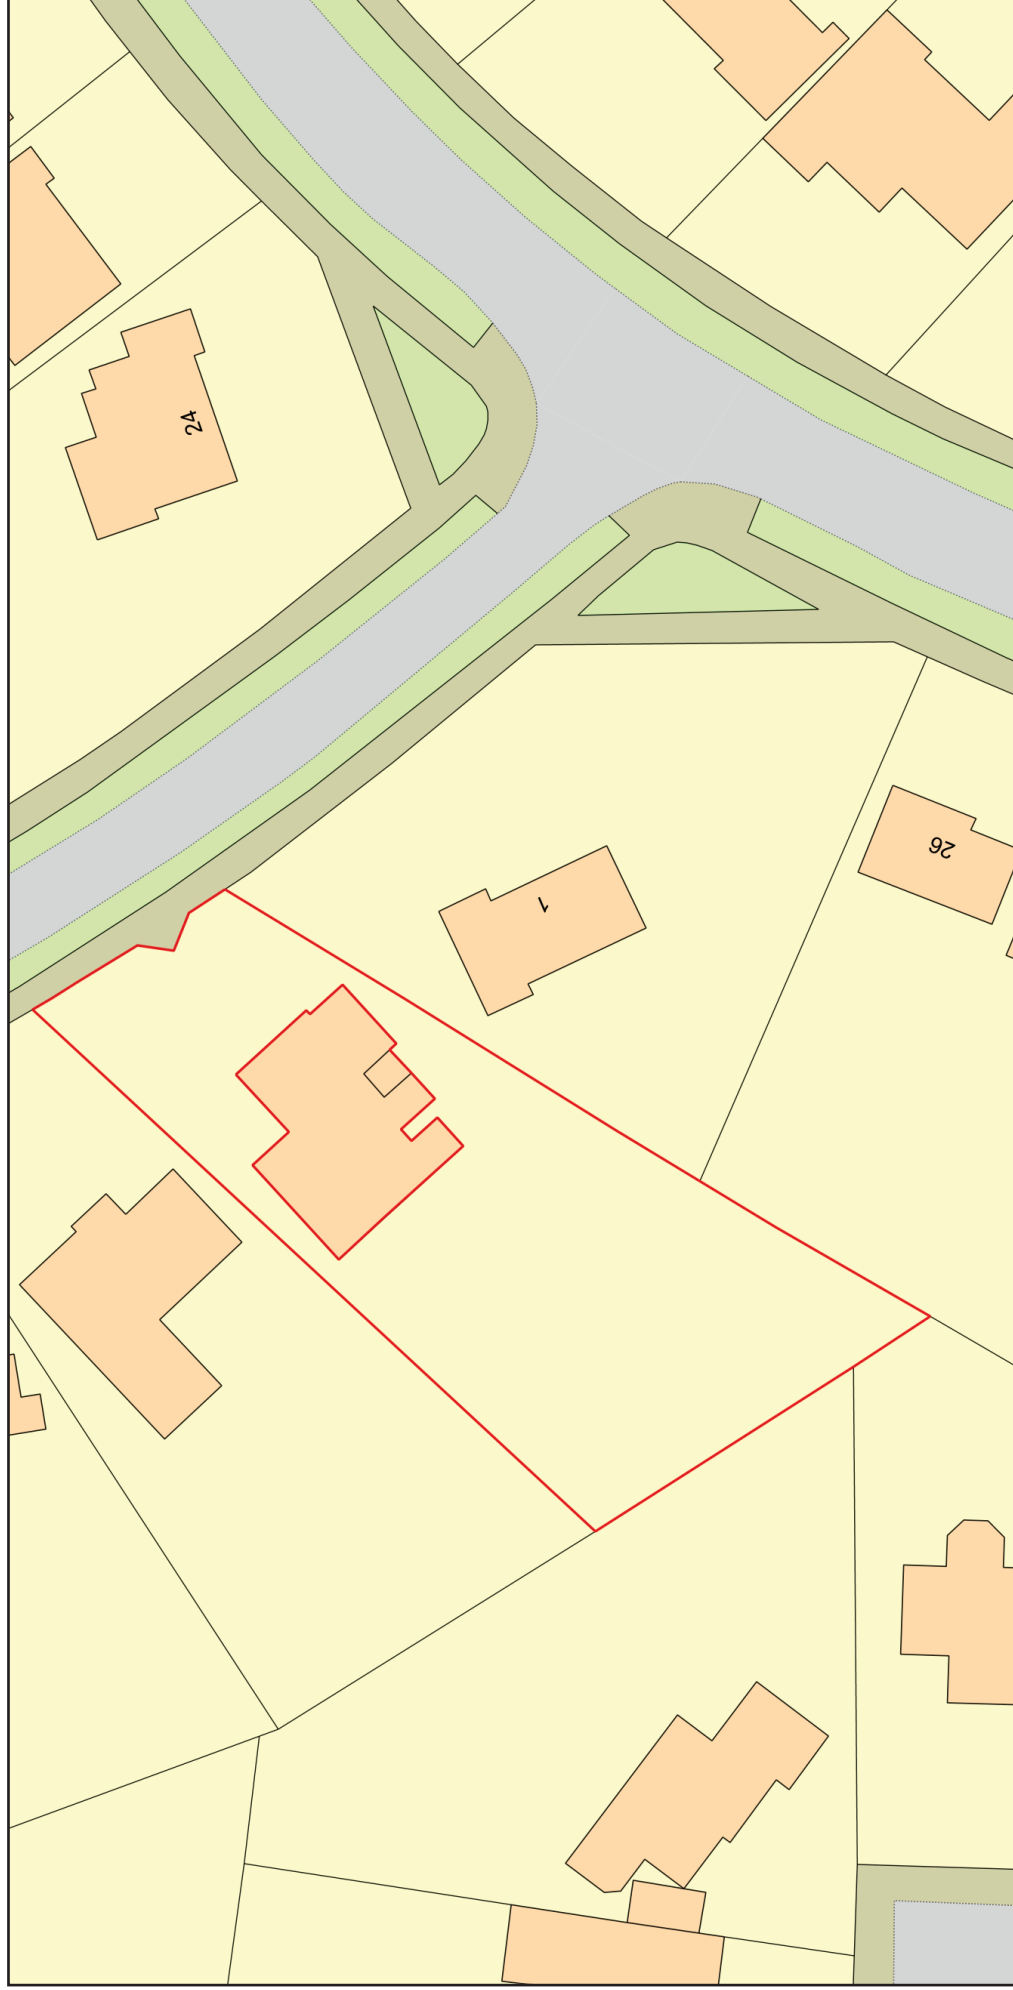

Plan Produced for: Peter Gardner

Date Produced: 31 Dec 2025

Plan Reference Number: TQRQM25365110409946

Scale: 1:500 @ A4

© Crown copyright and database rights 2025 OS 100042766