



Metres

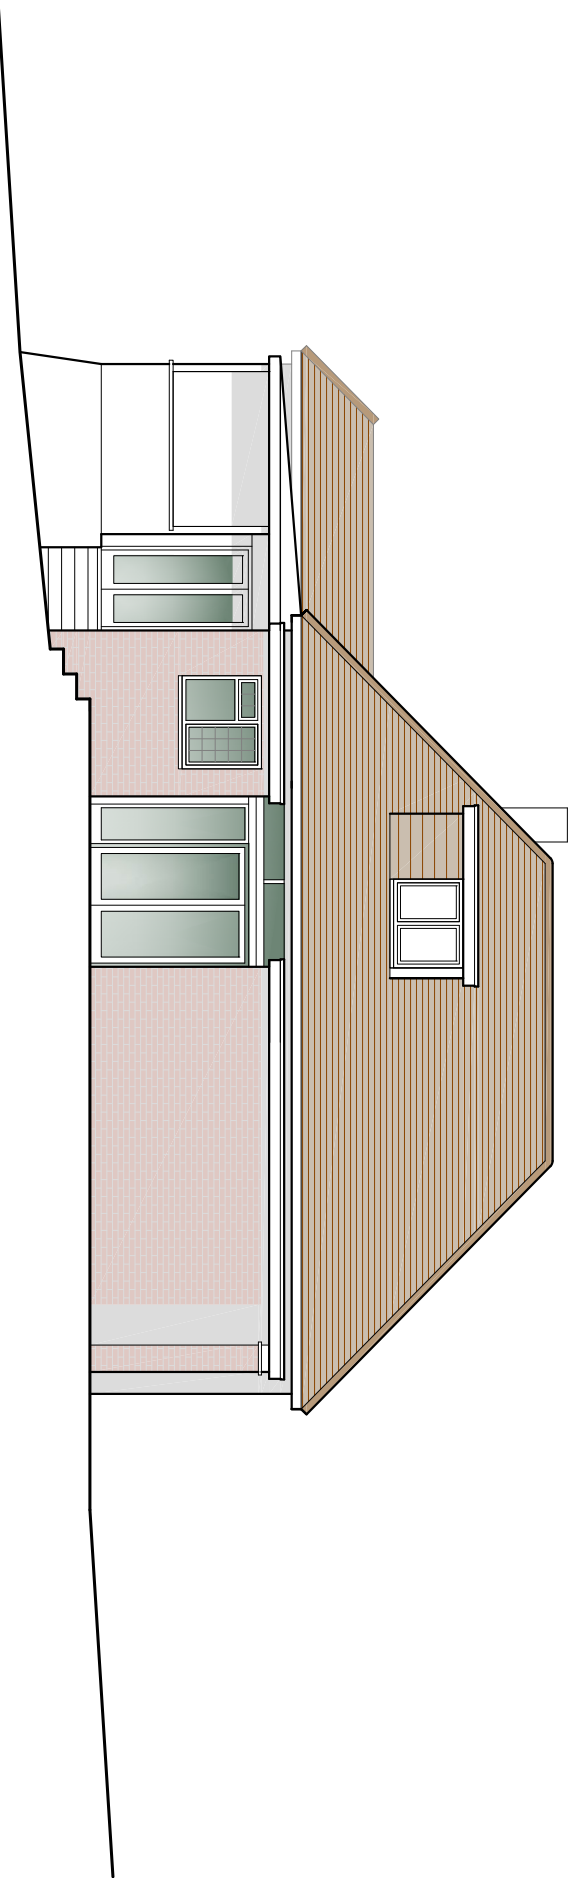


Existing Side Elevation




Existing Side Elevation

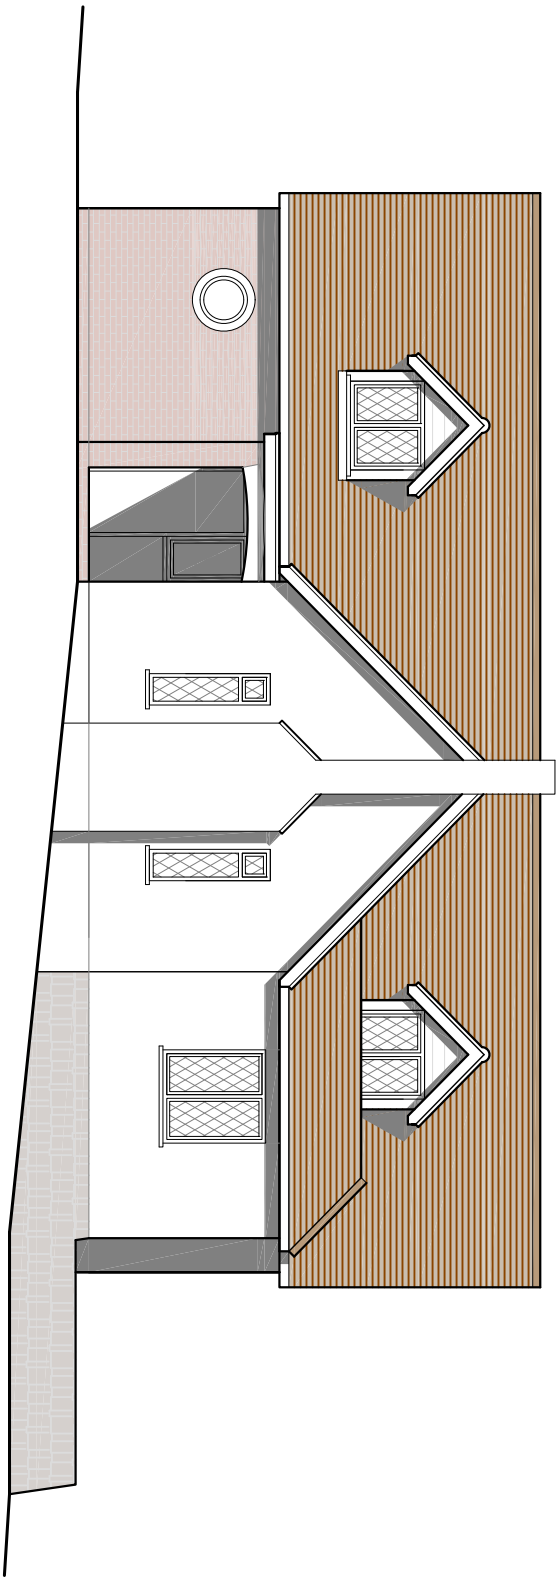

Proposed Side Elevation

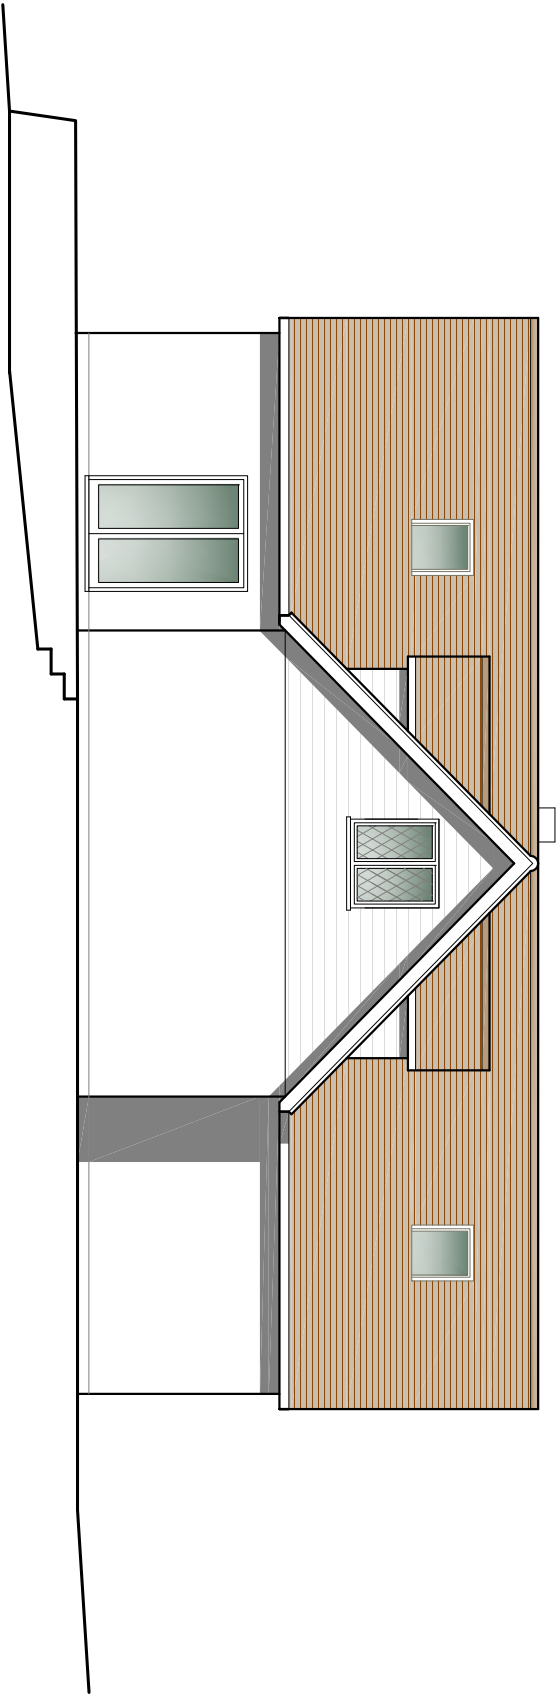

Proposed Side Elevation

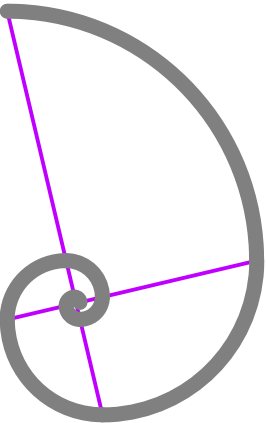Architectural Design Consultant			
Peter J. Gardner			
			
www.architecturaldesignsolutions.co.uk			
07967 205249			
JobTitle	3 Harvest Hill East Grinstead		
Drawing Title	Existing and Proposed Side Elevations		
Client	A.E		
Date	21/10/2025		
Drawn	P.J.G		
Scale	1:100 on A2		
Drg No.	HH/E/02		