
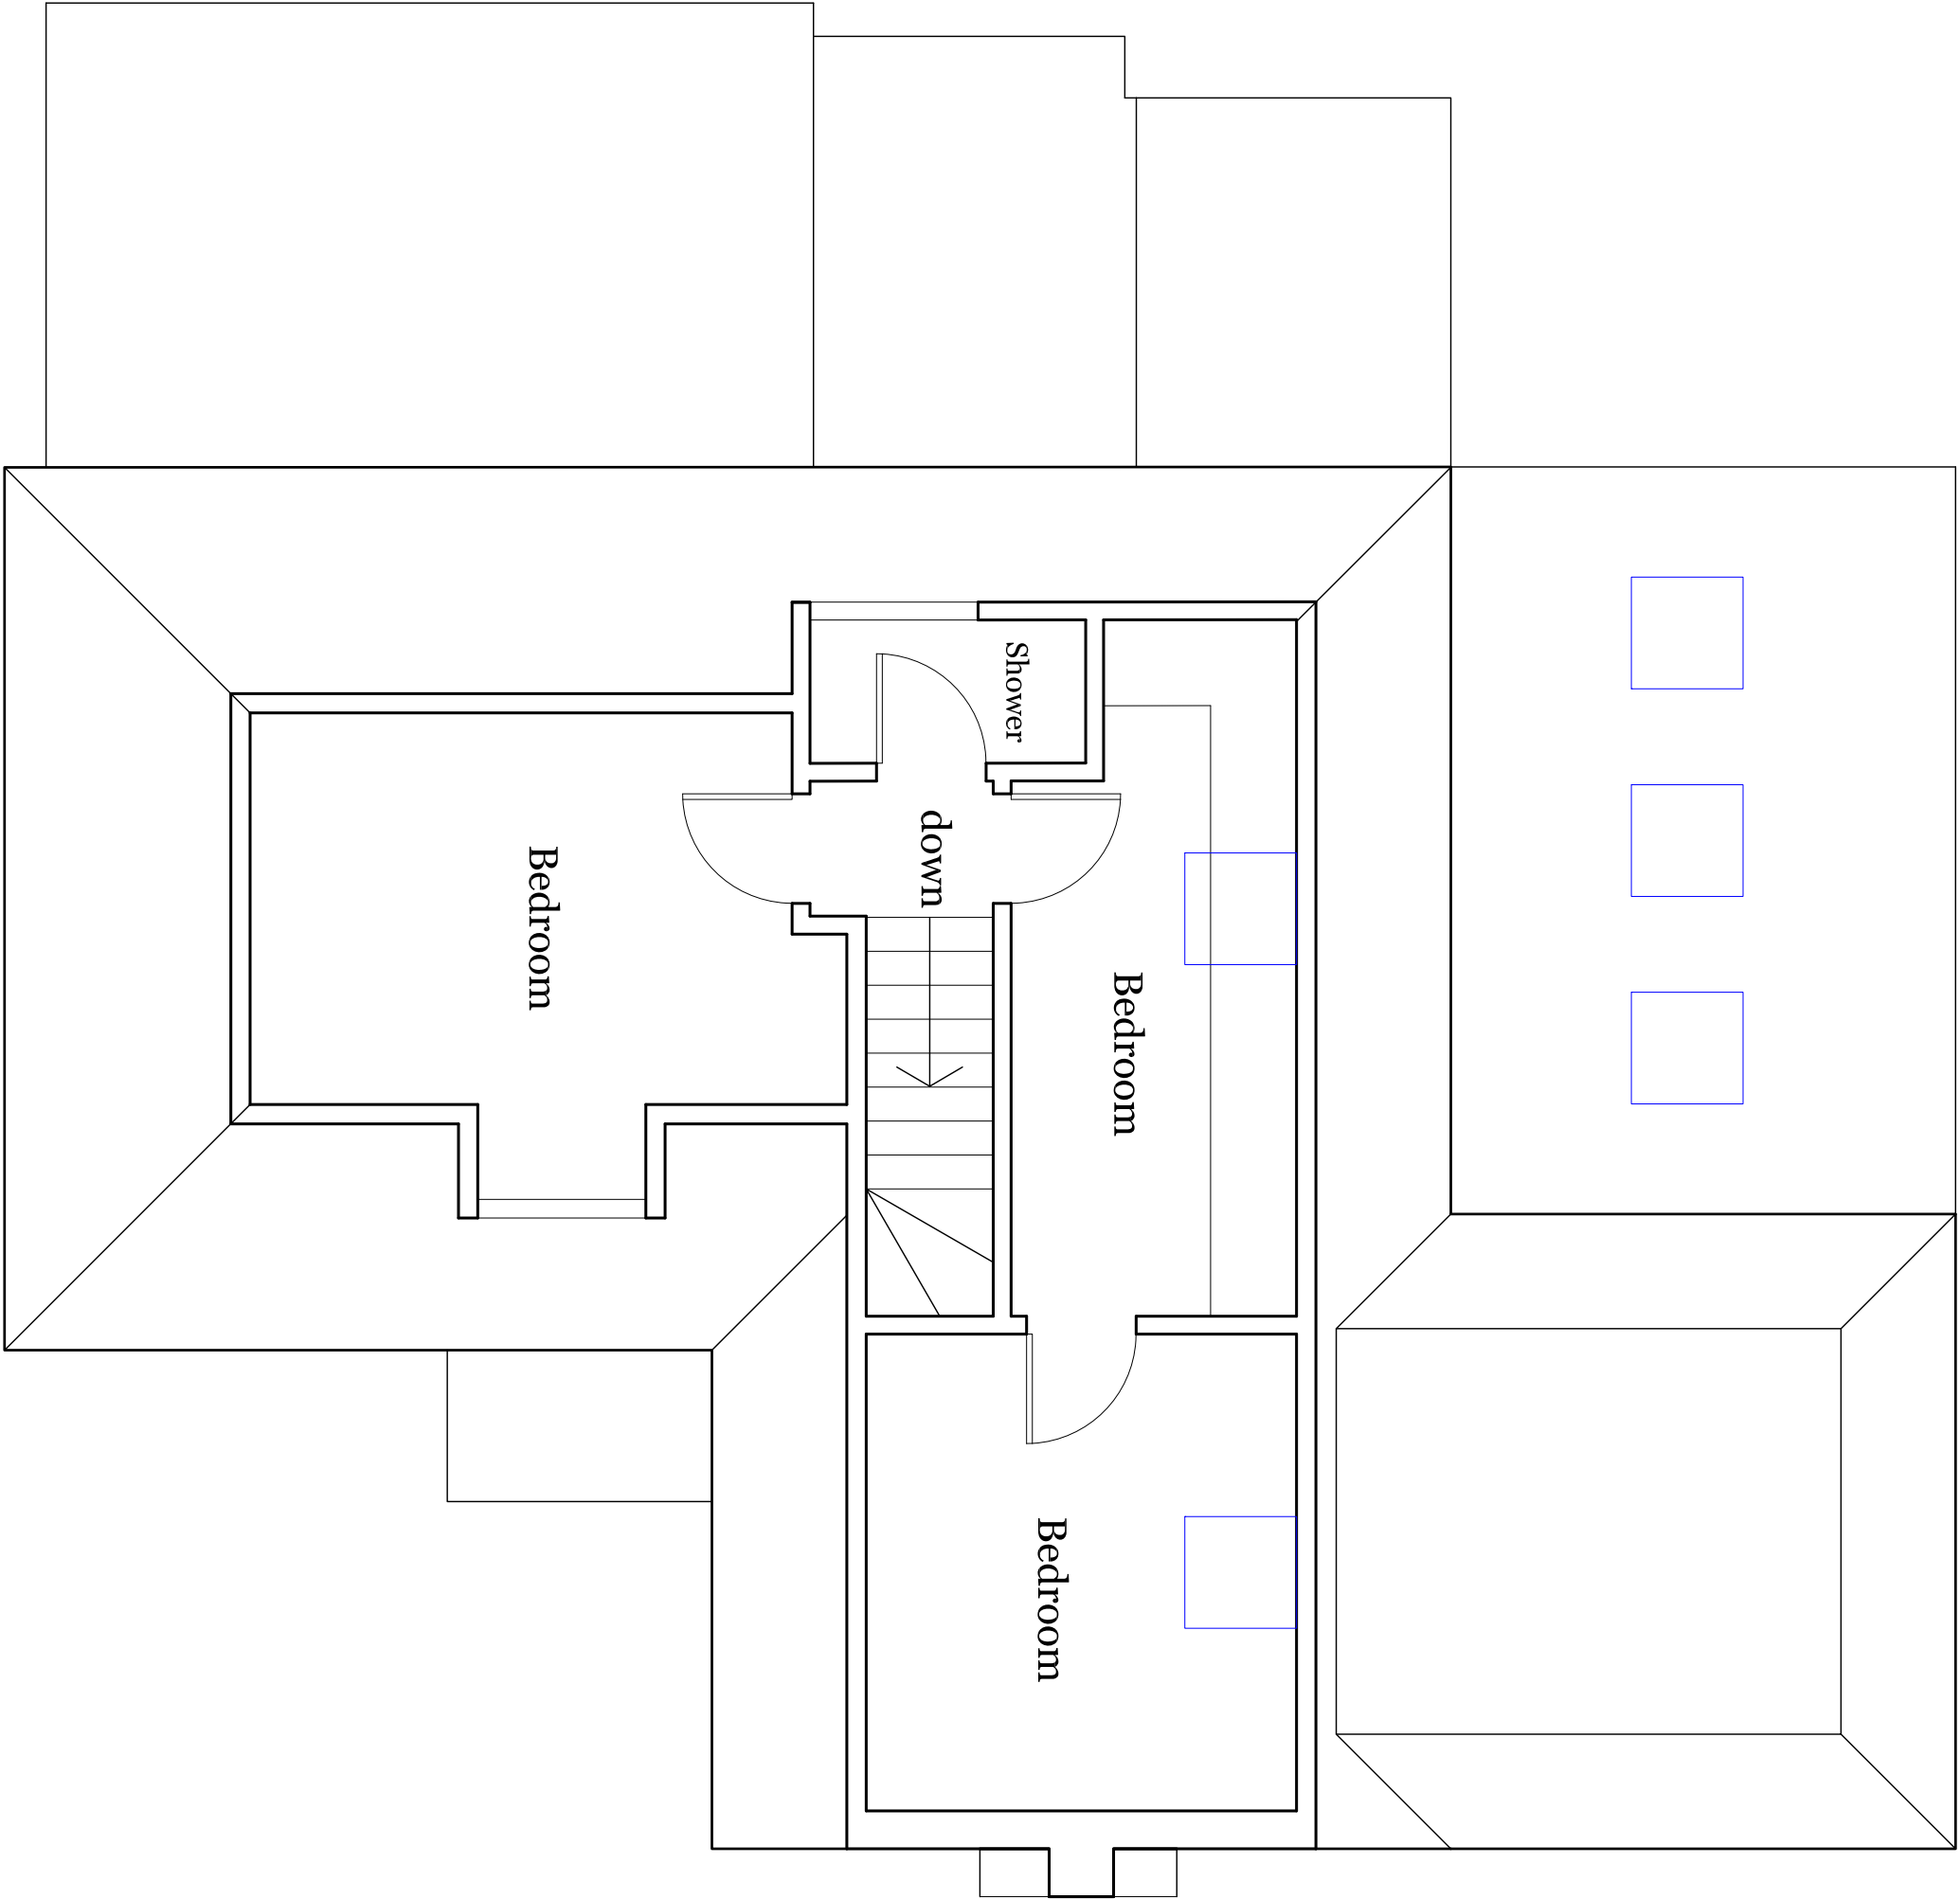


Metres

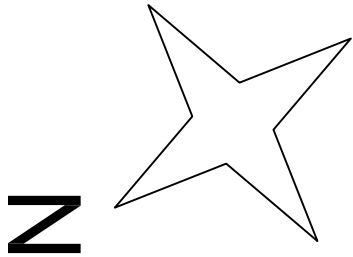

Existing First Floor Plan

---	--	--	--