


PROPOSED CHANGE OF USE FROM KITCHEN SHOWROOM TO BAKERY WITH OFFICES AT REAR
BLOOMSBURY KITCHENS, COPTHORNE BANK, COPTHORNE


PROPOSED EXISTING AND SIDE ELEVATIONS

DRG NO 2025/5/7 REV


SCALE 1:100 @ A3

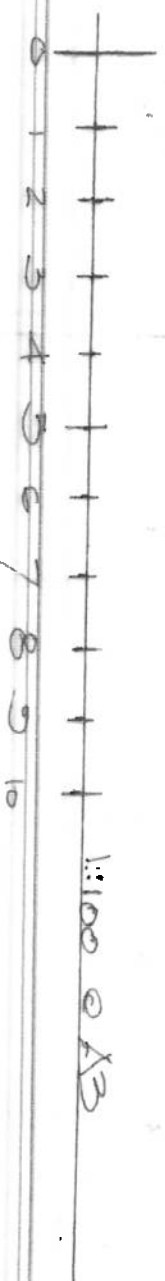

MID SUSSEX DC
03 NOV 2025

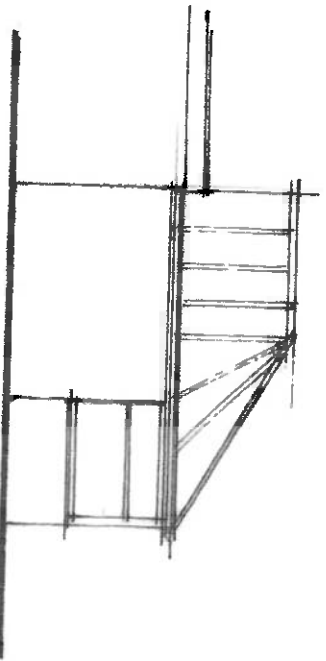


CAUSEWAY TO EX
REMOVED

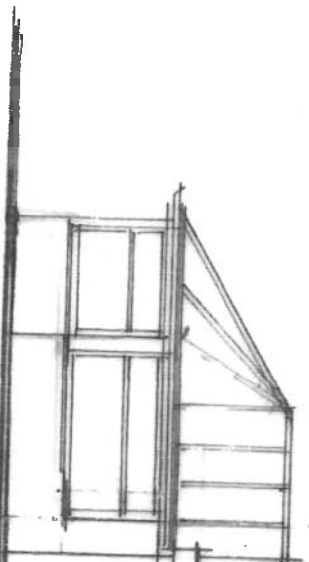


CAUSEWAY TO EX
REMOVED

existing

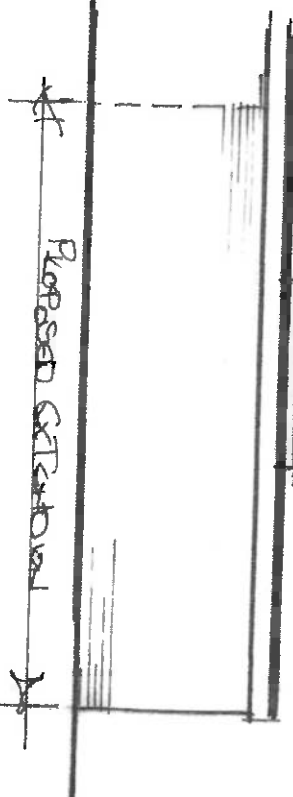

PROPOSED SIDE ELEVATION

PROPOSED SIDE ELEVATION

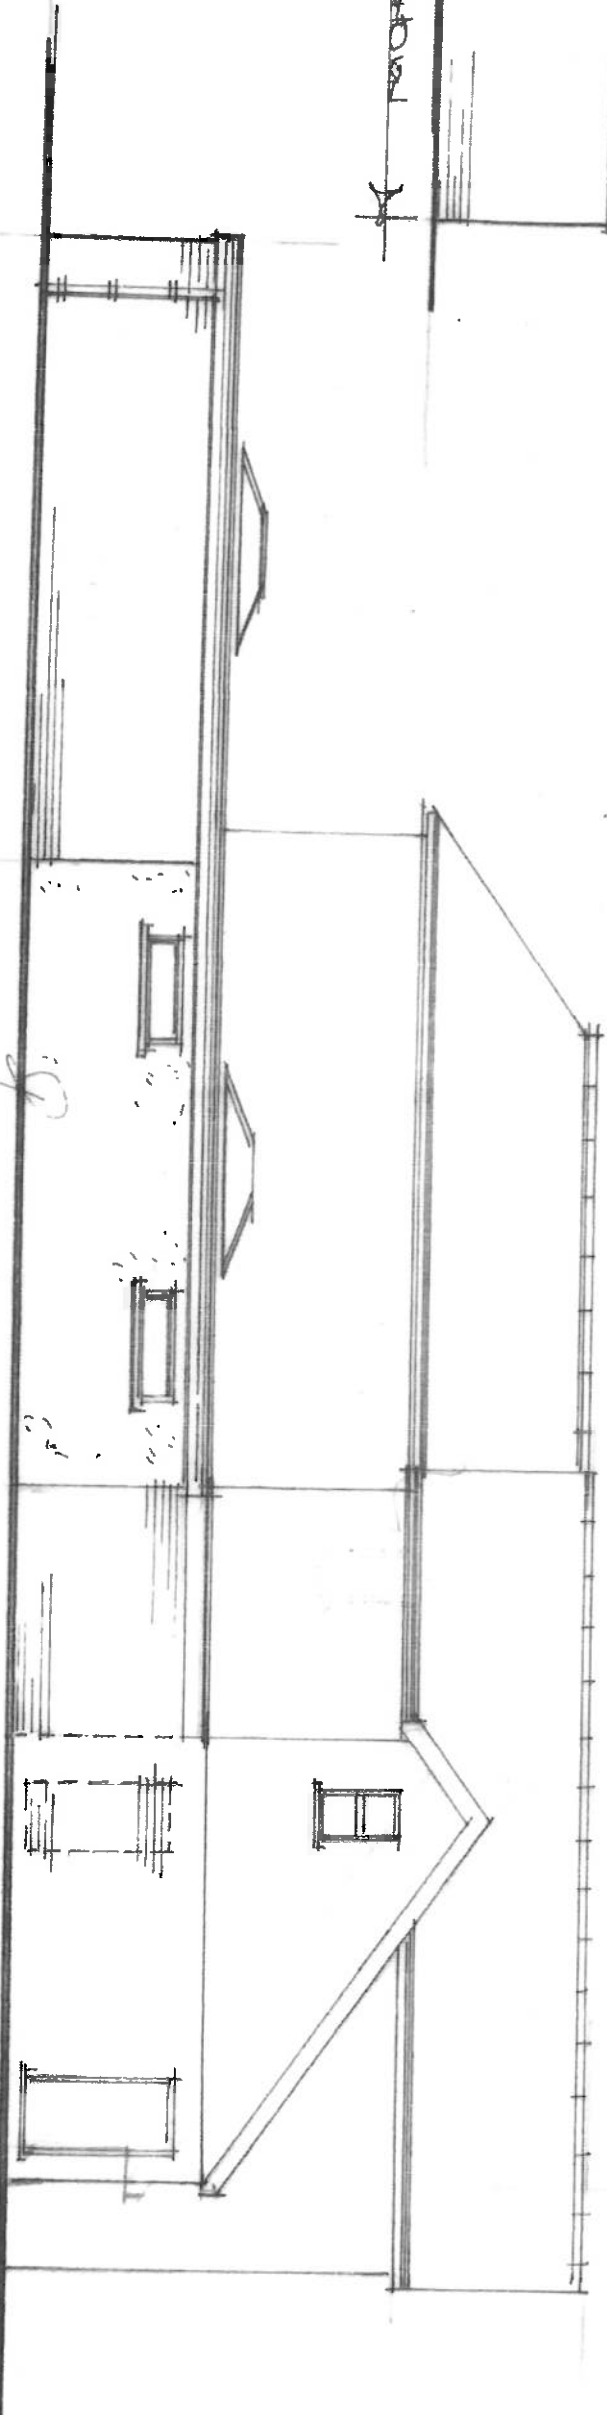

EXISTING REAR WALL
REMOVED

Proposed