



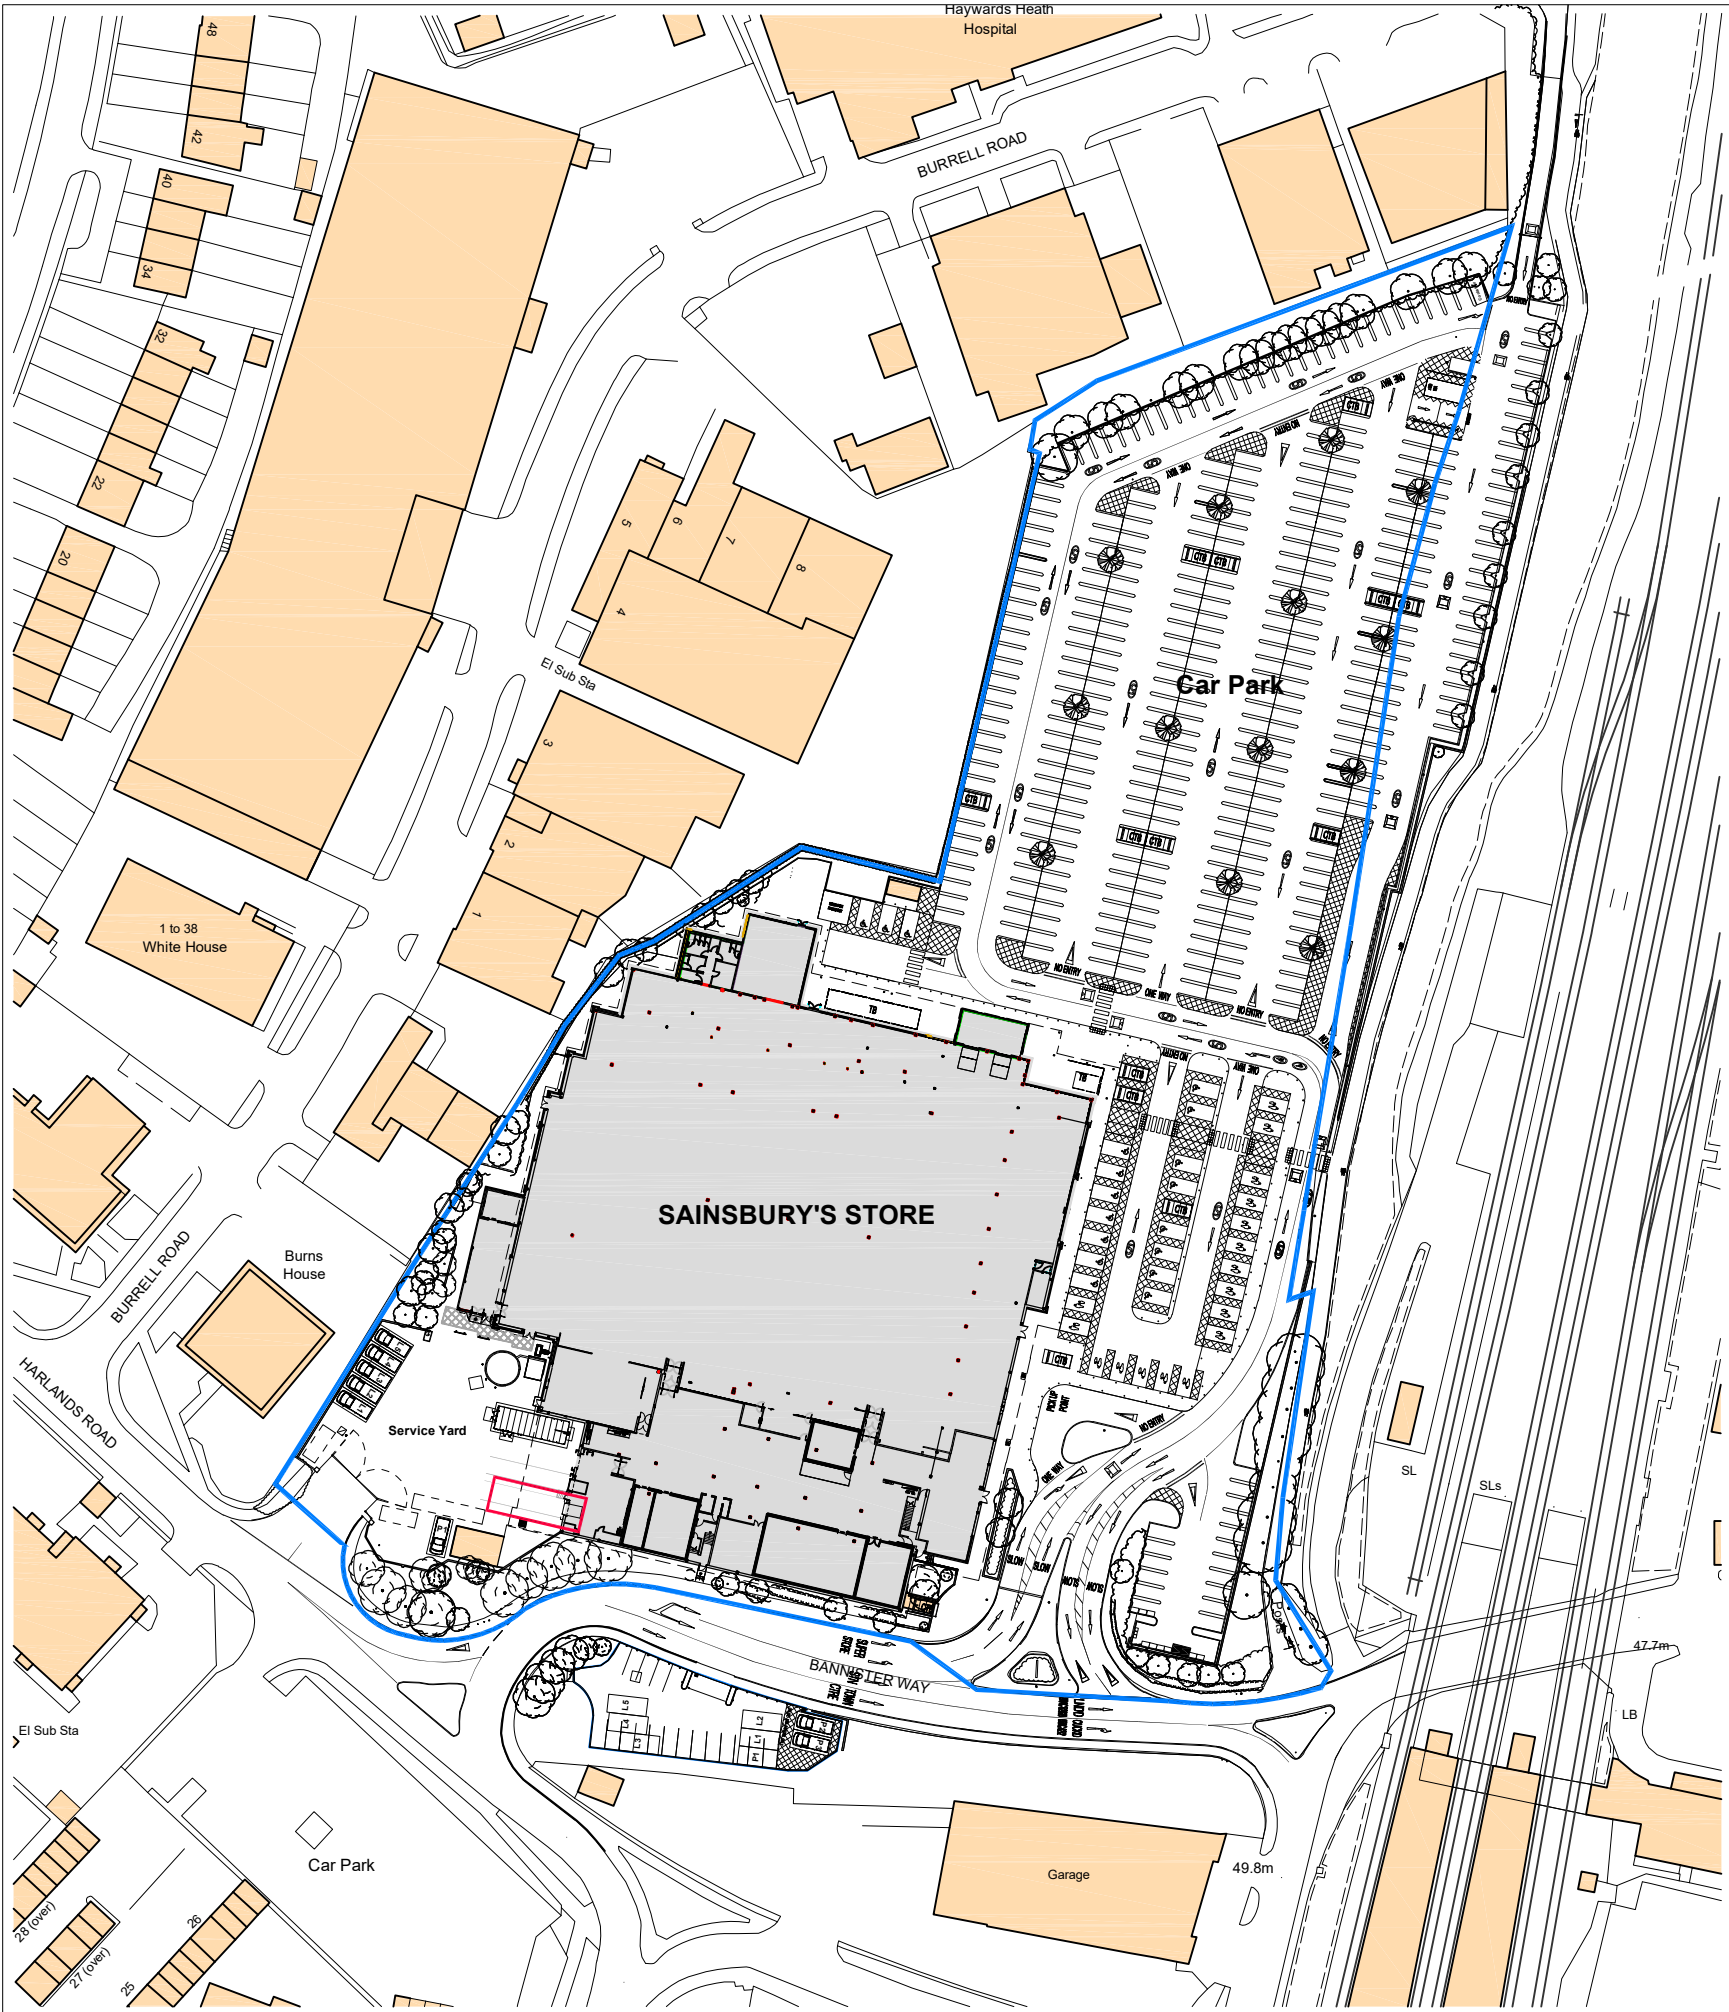

Ordnance Survey © Crown Copyright 2024. All rights reserved. Licence Number 100006297

NOTES:
The boundaries & ownerships shown on this drawing are based on third party information provided by others. The author takes no responsibility for the accuracy of the information shown. Suitability of information shown is to be confirmed/approved by others prior to inclusion or reference in any documentation.'

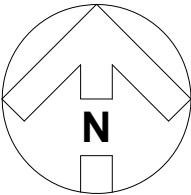

0m 25 50
1:1250

- Planning Application boundary
87 sqm (0.02 acres)
- Site Area
24,552 sqm (6.07 acres)

REVISION: 1 BY: PC CHECKED: DATE: 22/10/2025
Initial issue

STATUS
A3 | PLANNING

CLIENT

Sainsbury's

PROJECT
**HAYWARDS HEATH
SERVICE YARD SCISSOR
LIFT POD**

TITLE
SITE LOCATION PLAN

Hadfield Cawkwell Davidson
Broomgrove Lodge, 13 Broomgrove Rd, Sheffield, S10 2LZ T 0114 266 8181 www.hcd.co.uk

HCD PROJECT NO. 2023-016	SCALE 1:1250 @ A3	REV. 1
ASSET-ID, PROGRAMME CODE AS-1945_XXXX	ORIGINATOR HCD	DIVISION Z07
LEVEL 00	TYPE - ROLE - NUMBER SK-A-9850	