




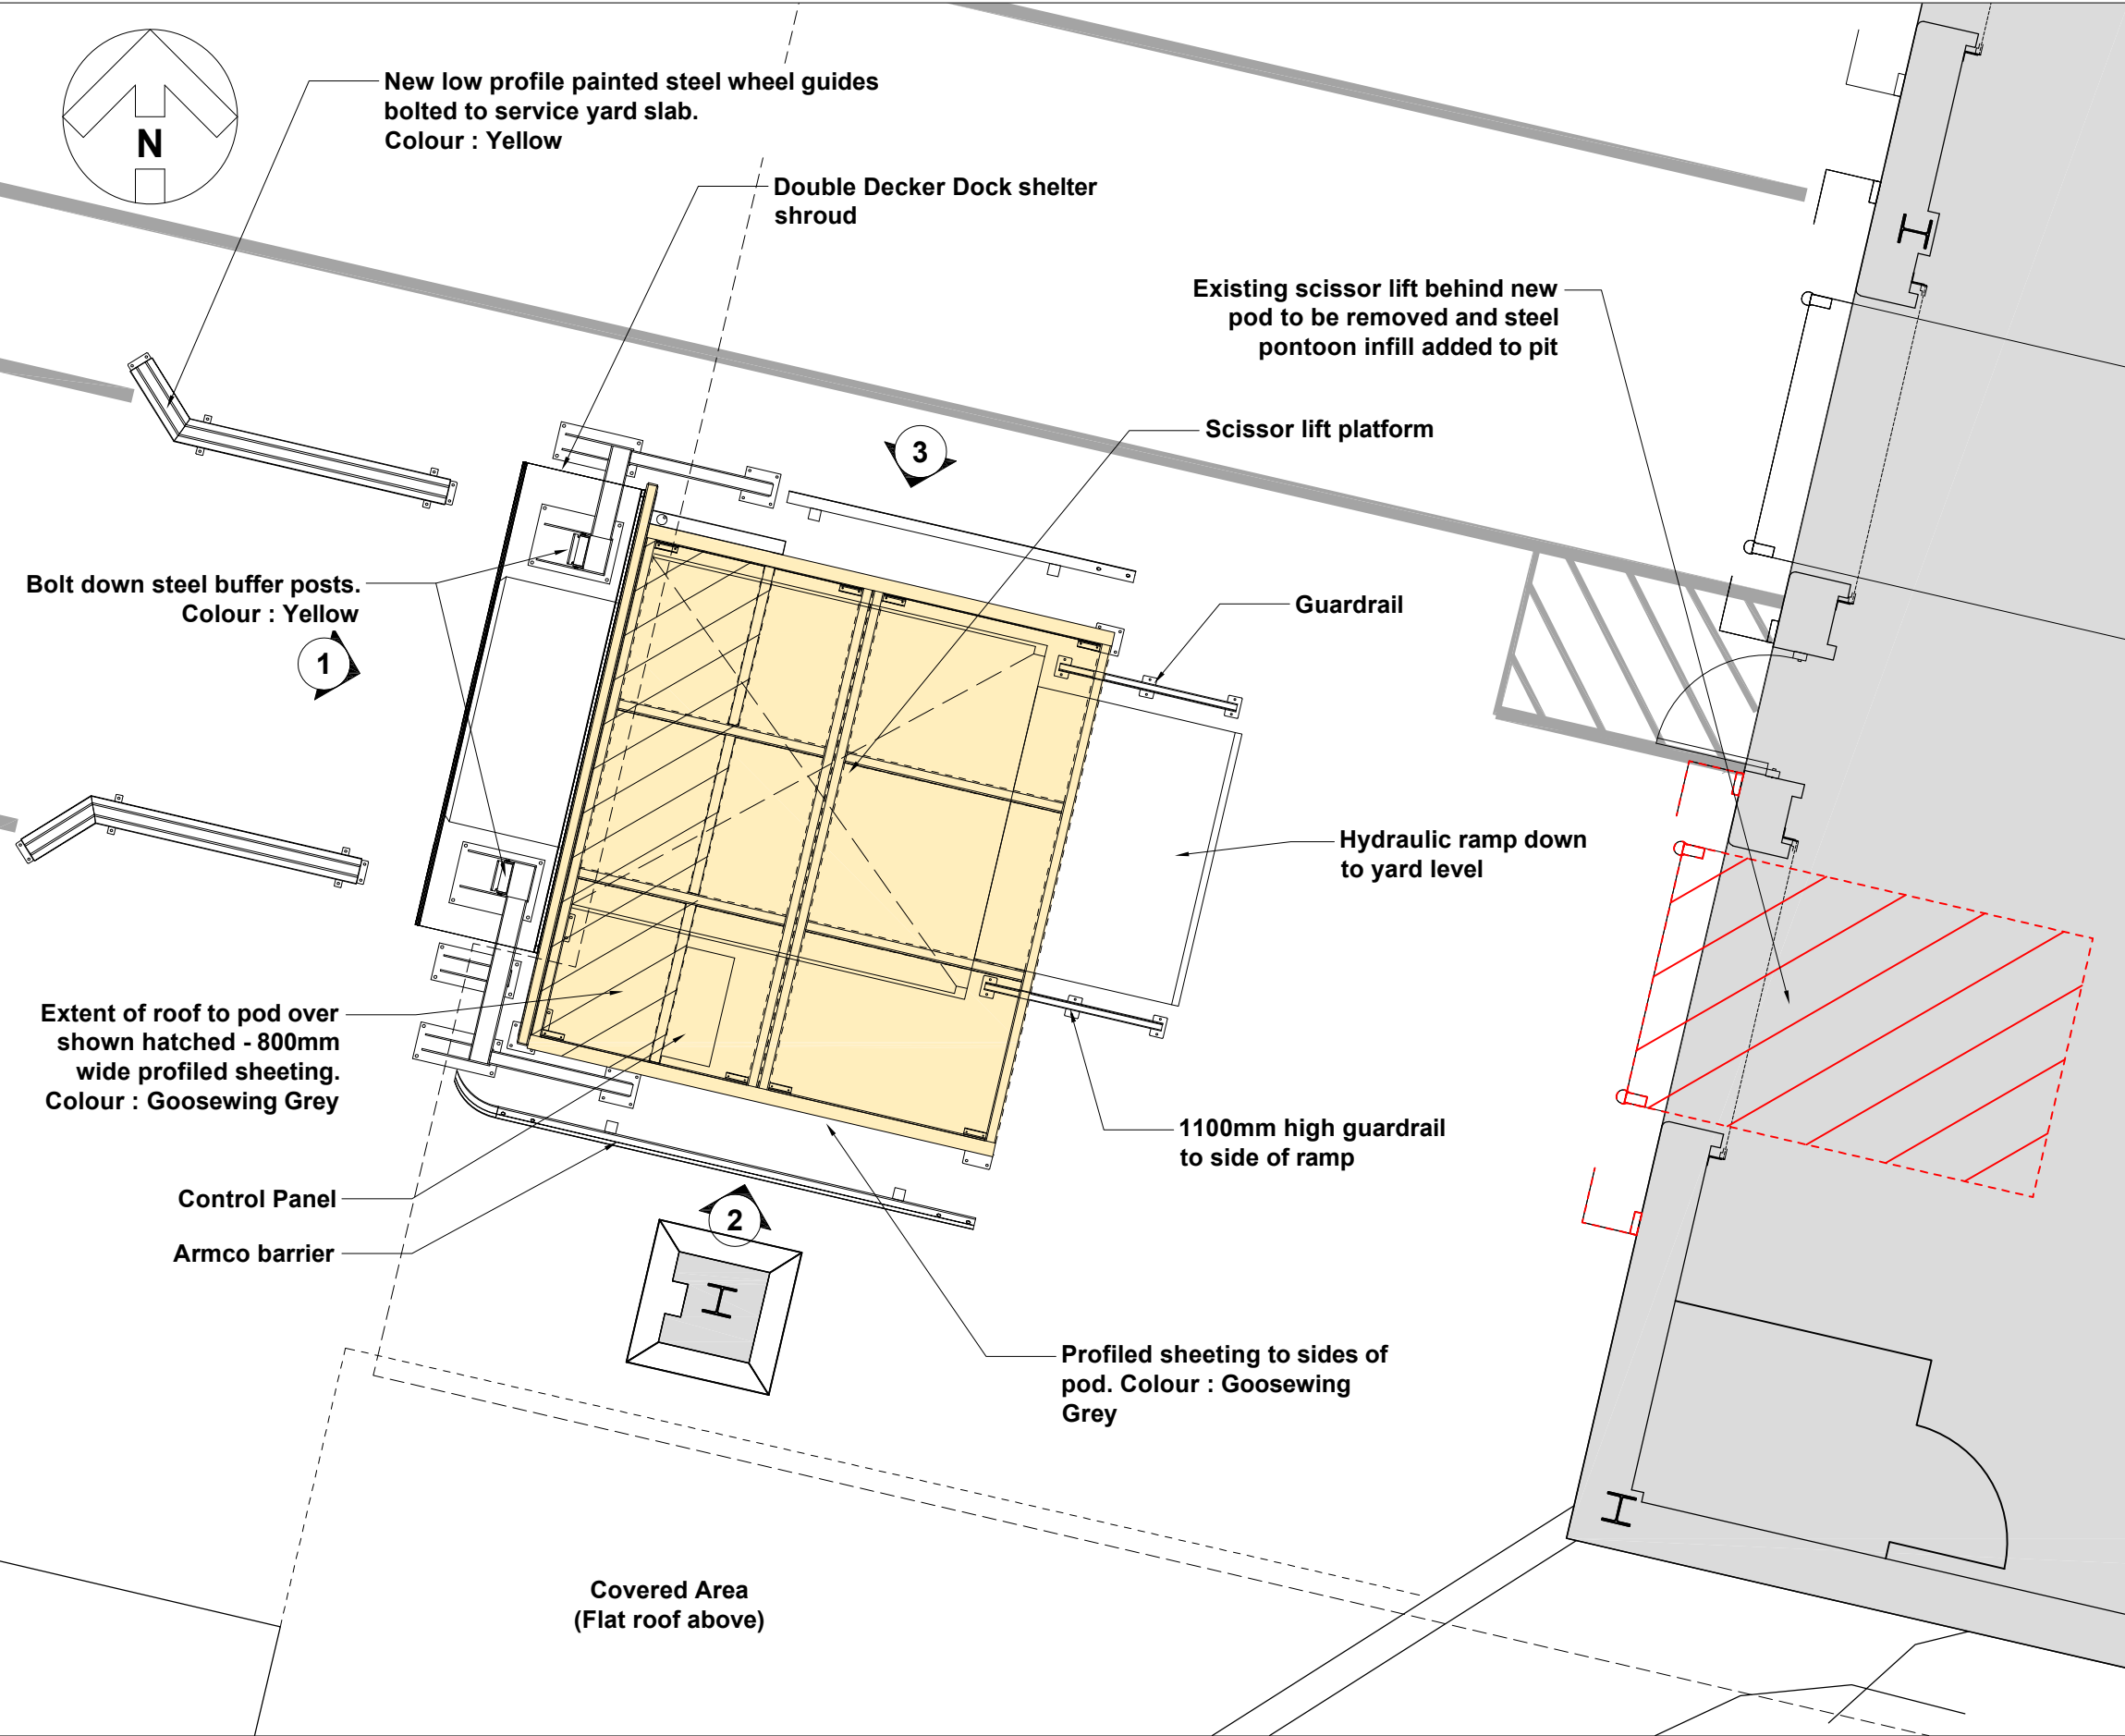


PROPOSED SCISSOR LEVELLER POD PLAN EXTRACT 1:50 @ A2

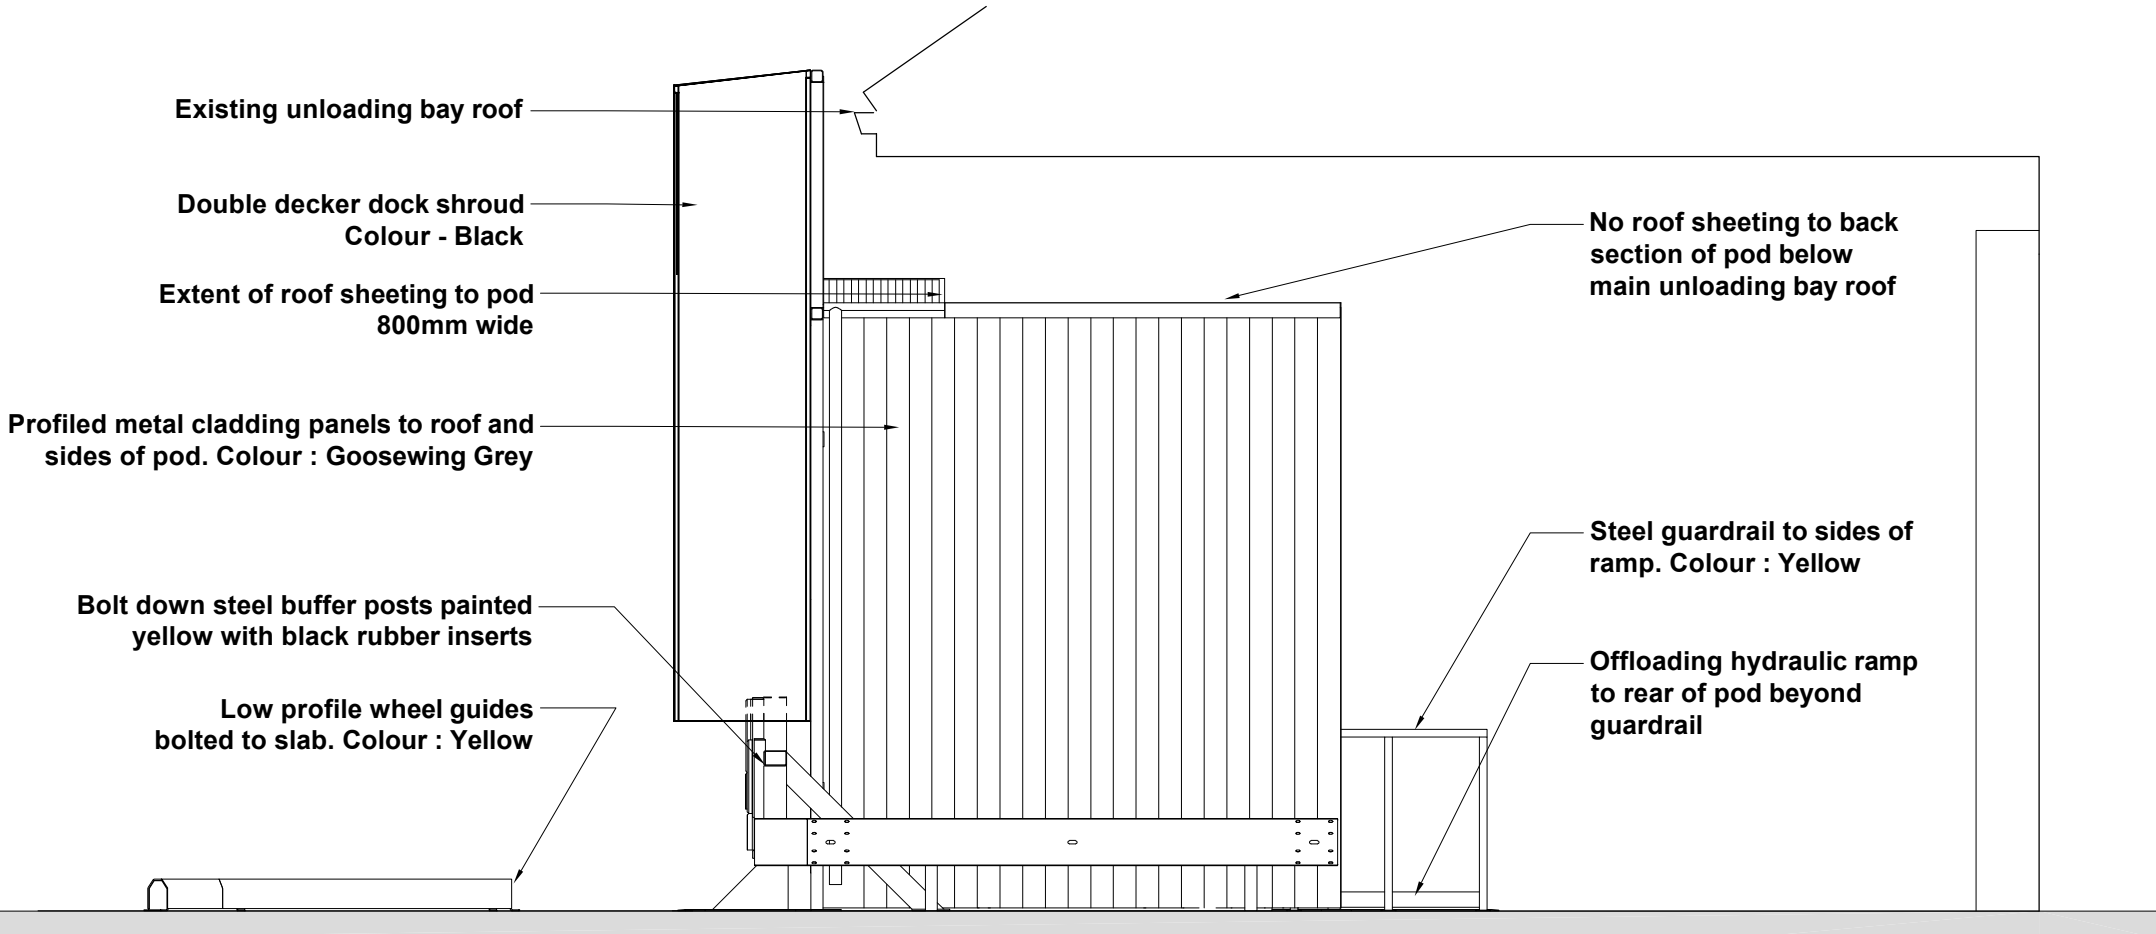

2 - PROPOSED POD SIDE ELEVATION 1:50 @ A2

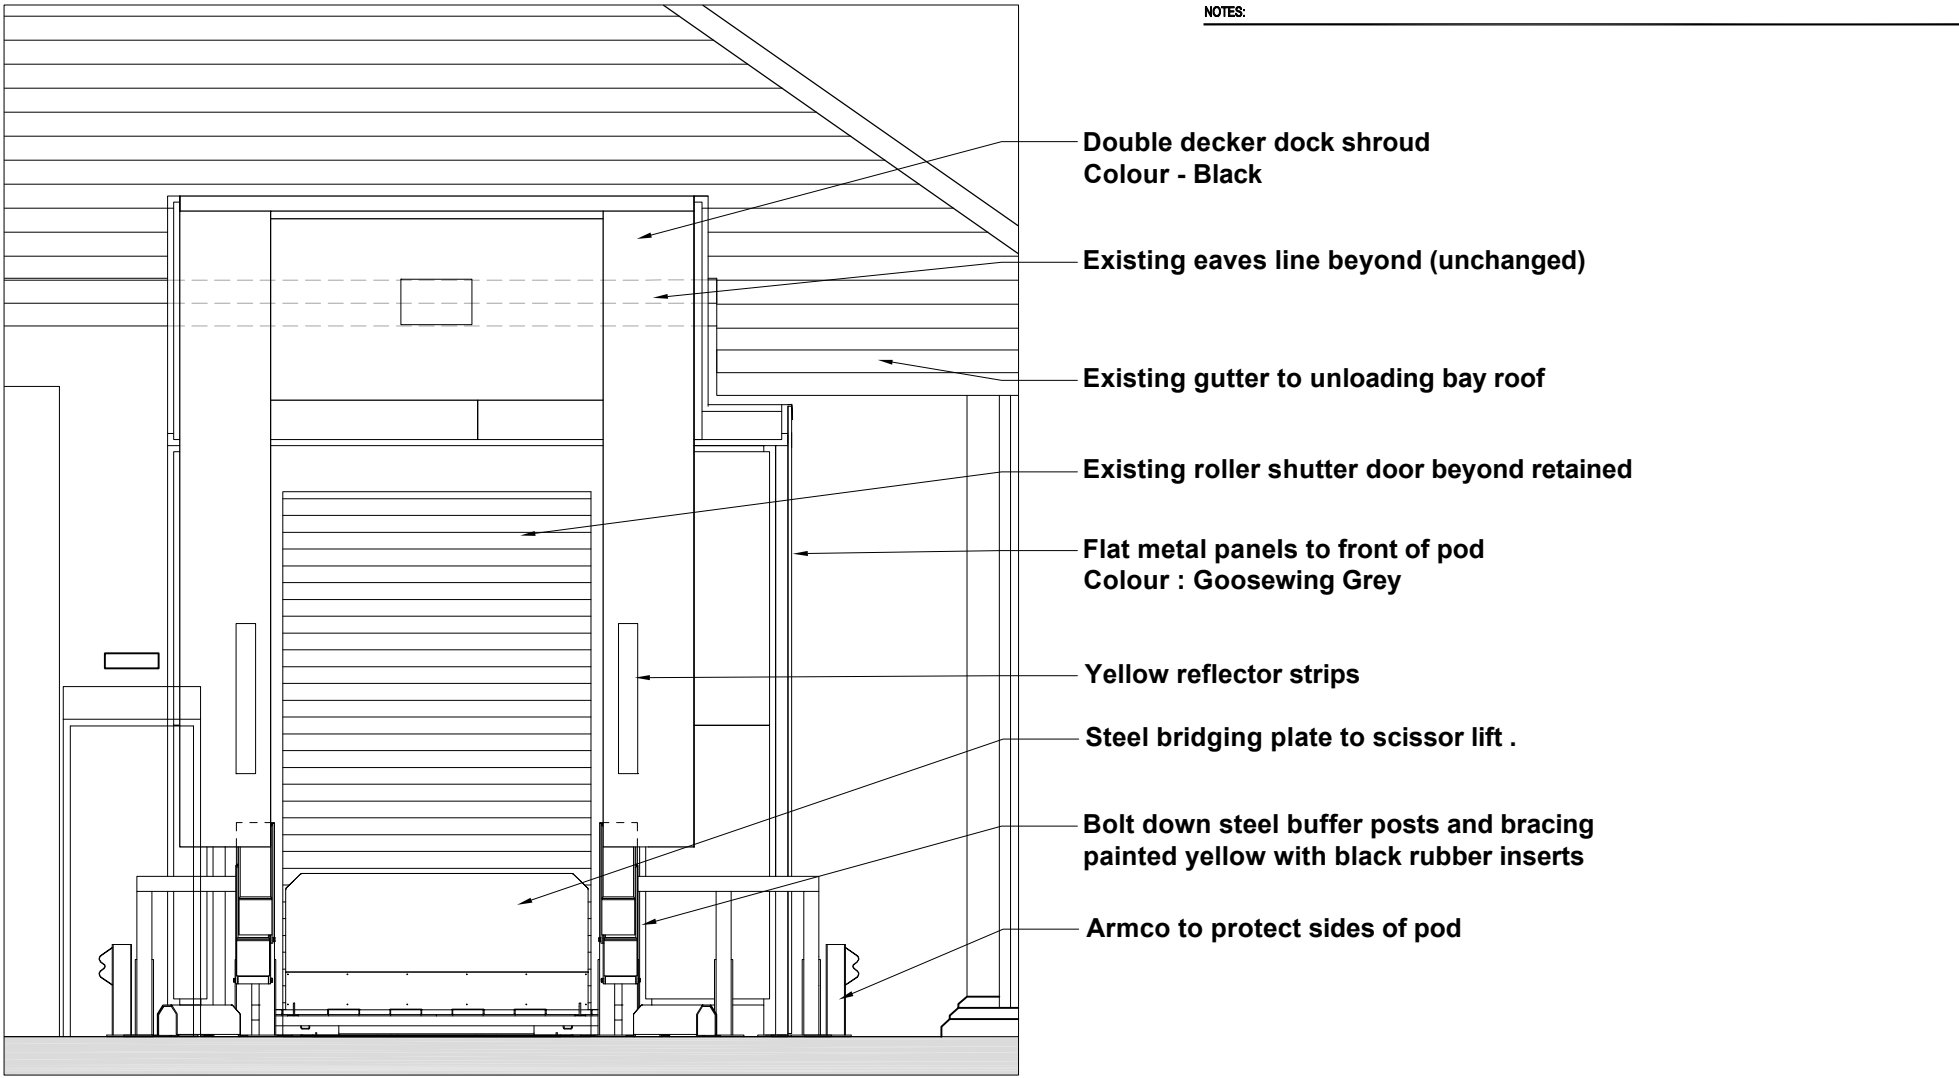

1 - POD FRONT ELEVATION 1:50 @ A2

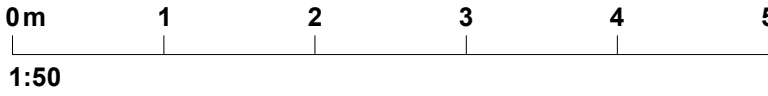

TYPICAL POD REFERENCE PHOTOGRAPHS

NEW BUILD POD AREA
13.5 sqm

REVISION: 1

BY: PC

CHECKED:


DATE: 22/10/2025

Initial issue

STATUS

A3 | PLANNING

CLIENT

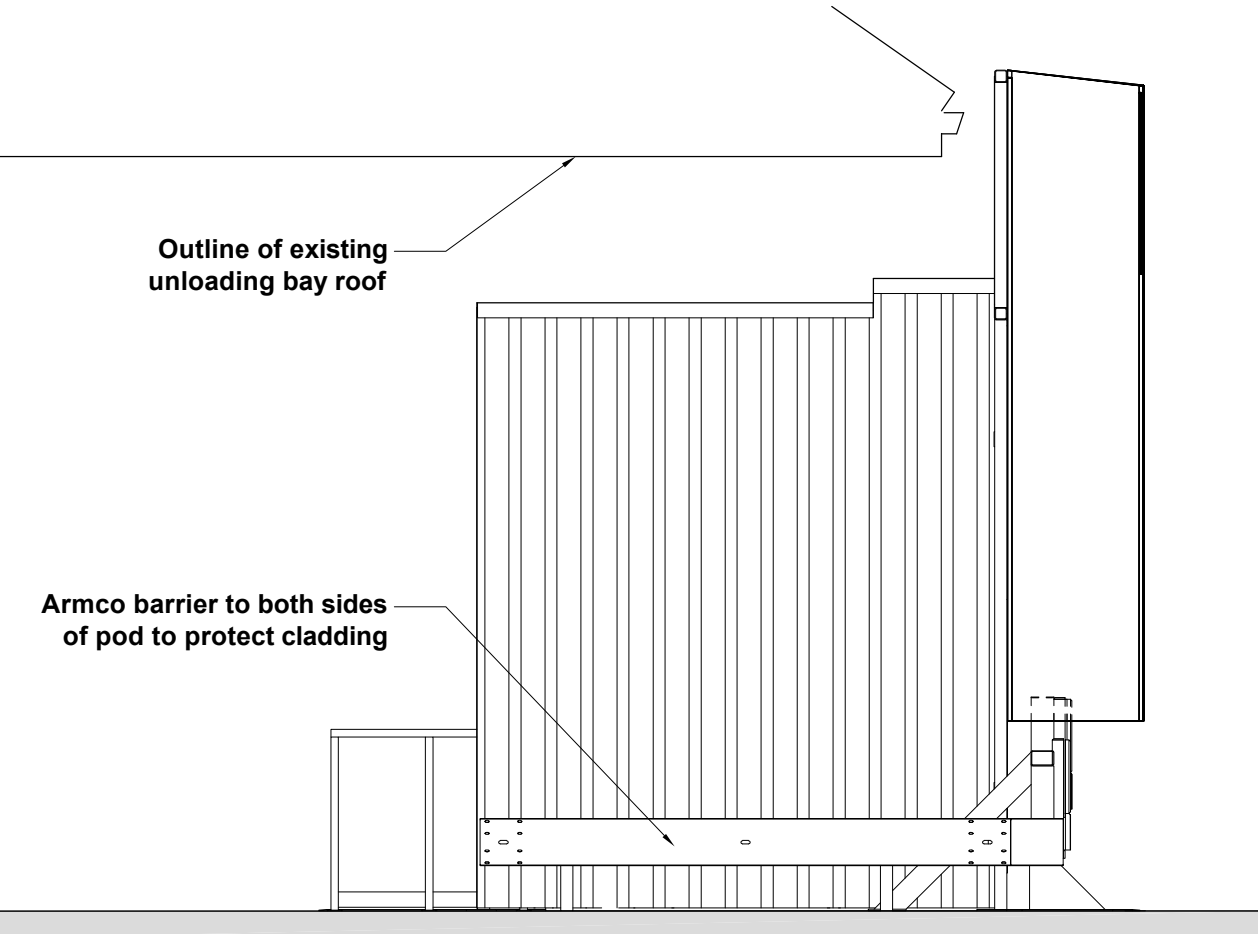

3 - PROPOSED POD SIDE ELEVATION 1:50 @ A2

Sainsbury's

PROJECT

HAYWARDS HEATH
SERVICE YARD SCISSOR
LIFT POD

TITLE

PROPOSED SCISSOR LIFT
POD DETAILS

Hadfield Cawkwell Davidson

Broomgrove Lodge, 13 Broomgrove Rd, Sheffield, S10 2LZ T 0114 266 8181 www.hcd.co.uk

HCD PROJECT NO.

2023-016

SCALE

1:50 @ A2

REV.

1

ASSET-ID, PROGRAMME CODE

ORIGINATOR

DIVISION

LEVEL

TYPE - ROLE - NUMBER

AS-1945_XXXX

HCD

Z07

00

SK-A-9864

S:\Architecture\2023-016\Drawings\DR - Plotsheets\Phase 4 Schemes\Haywards Heath\SK-A-9864 - Pr Scissor Lift Pod Details - Haywards Heath PL.dwg | ©HCD