



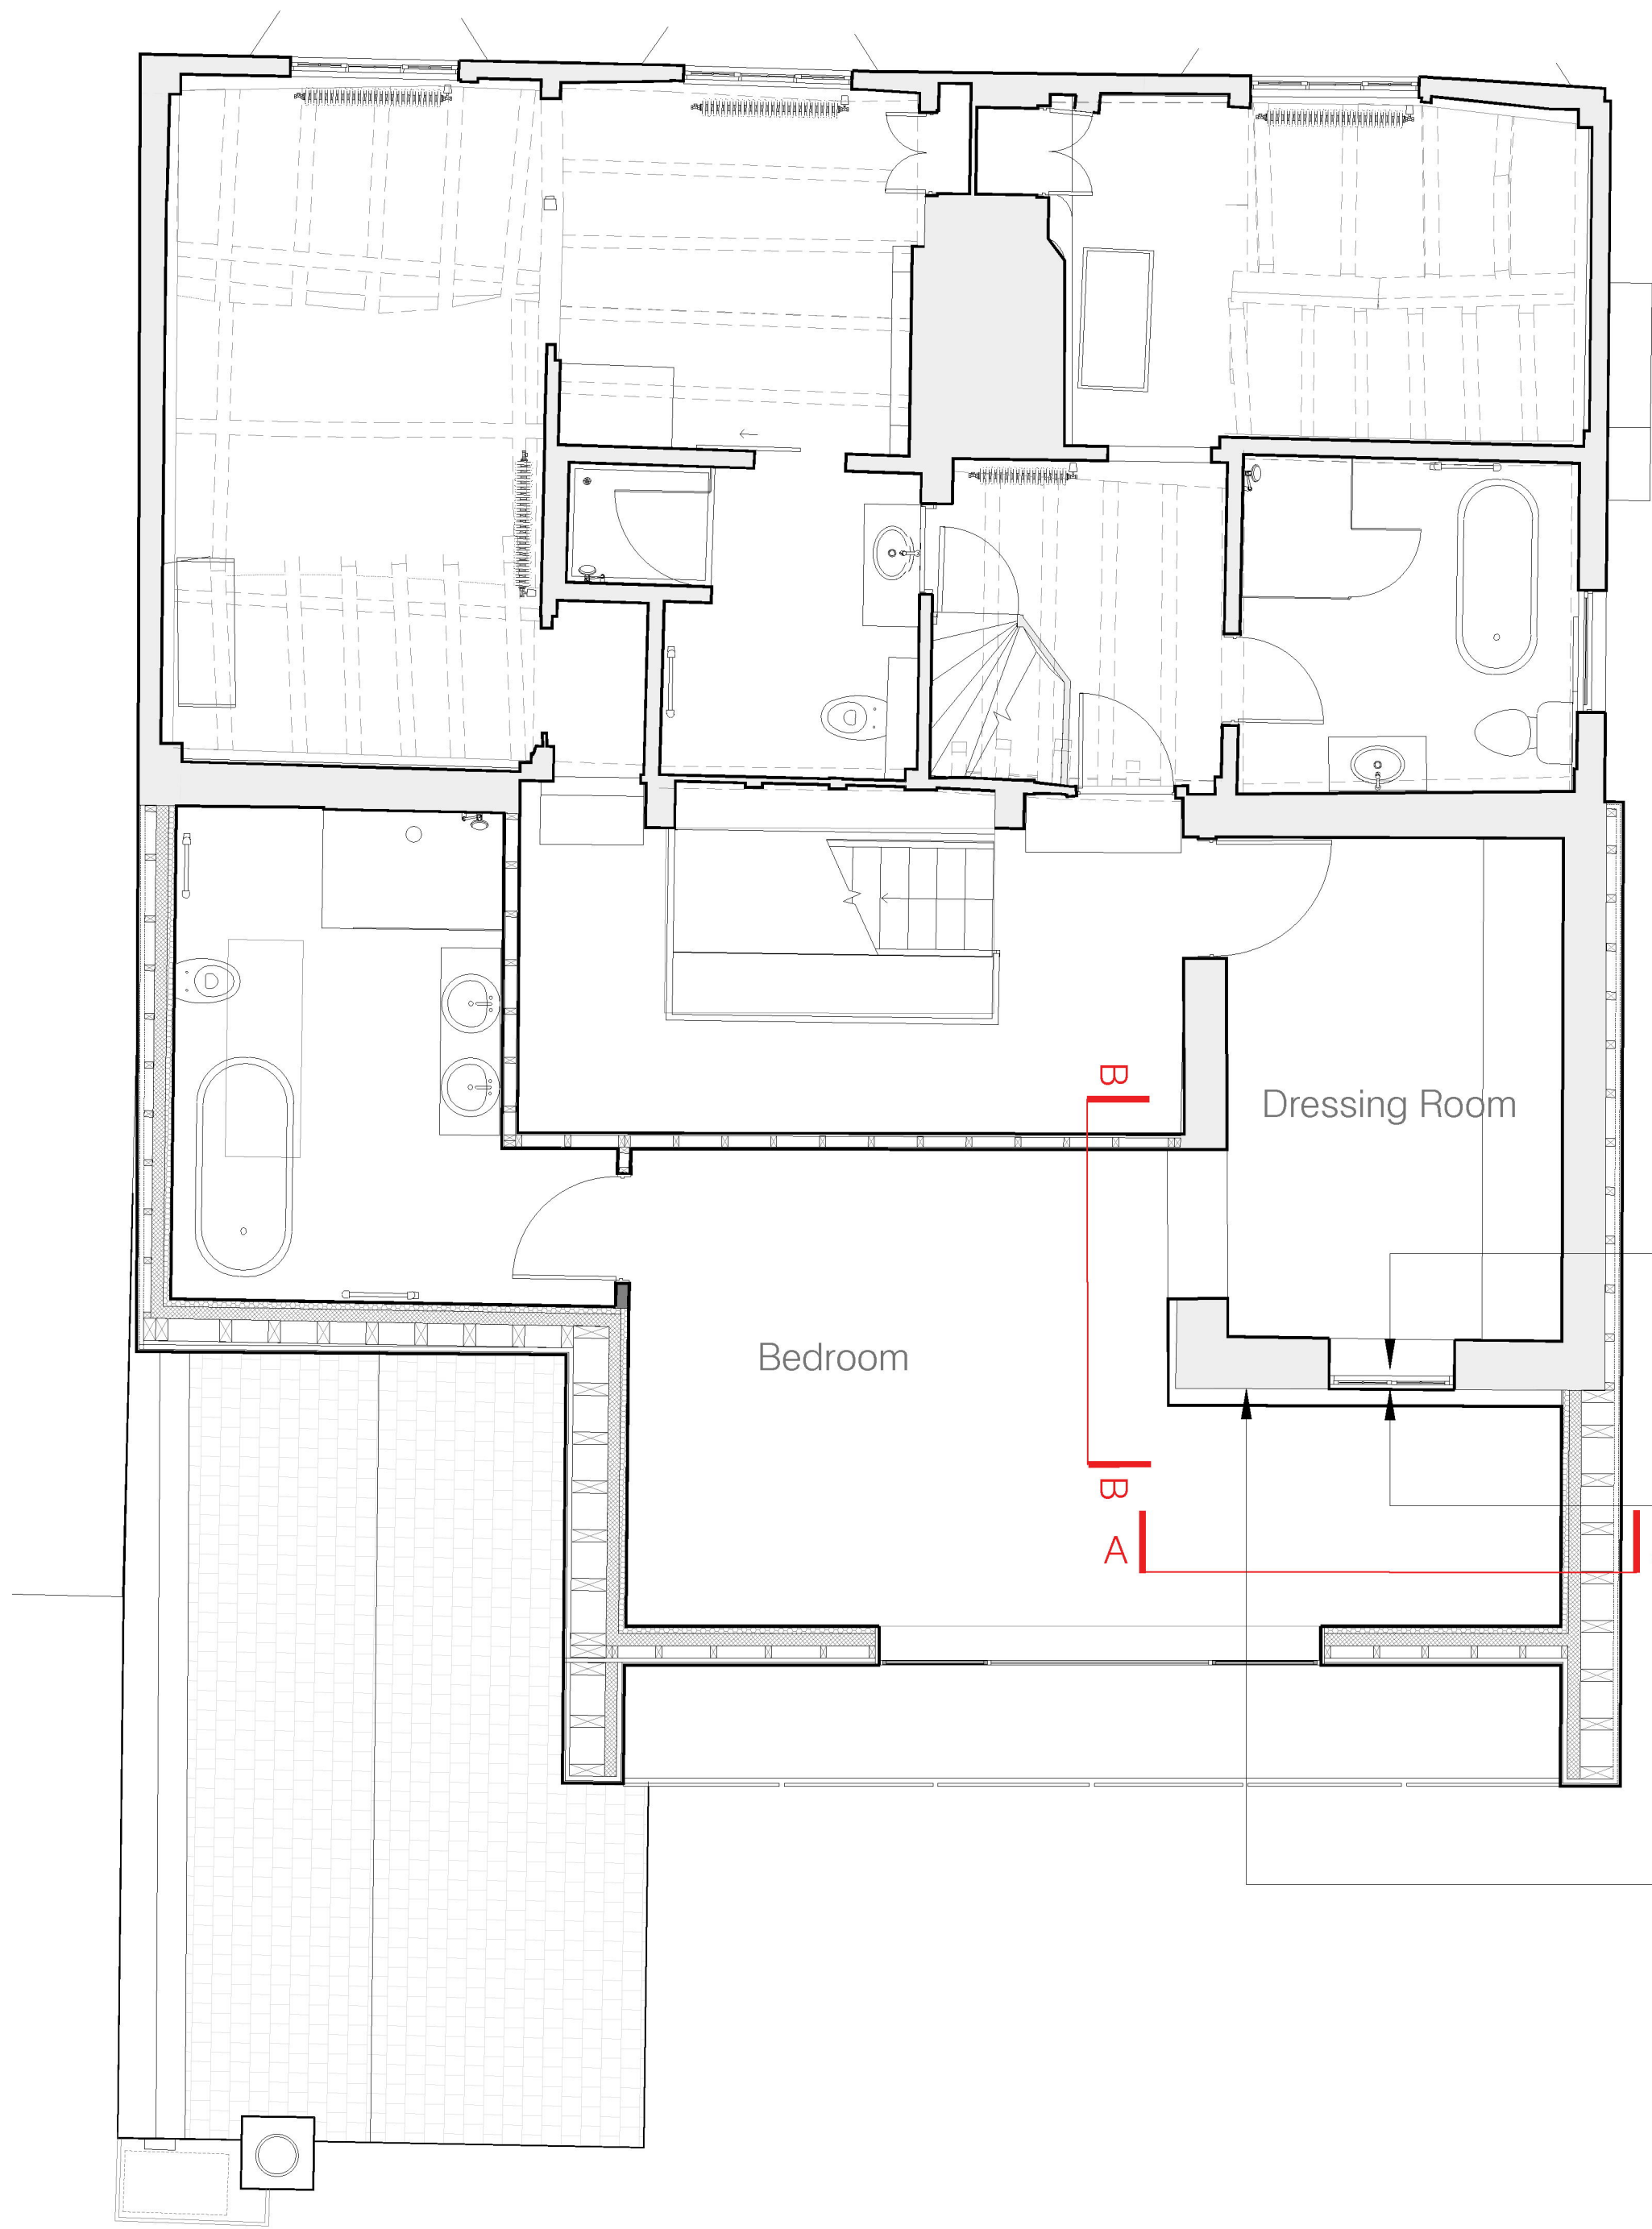


KEY PLAN - FIRST FLOOR Scale 1:50@A1, 1:100:A3

- Diffused LED lighting strip to be installed around perimeter of window on bedroom site to allow window to be illuminated as a feature
- Gothic style casement window to be revealed internally. Window to be refurbished and painted to match existing colour scheme. Backlit with frosted glass film SXJ-0597 Isoline Frost by GlassFilms being carefully applied to the face of the glass
- 1830s gabled wall of the historic outrigger to be exposed as an internal brick wall at first floor level.
- Pointing to be re-done with lime mortar to ensure longevity




Photograph of the historic brickwork gable wall before it was covered

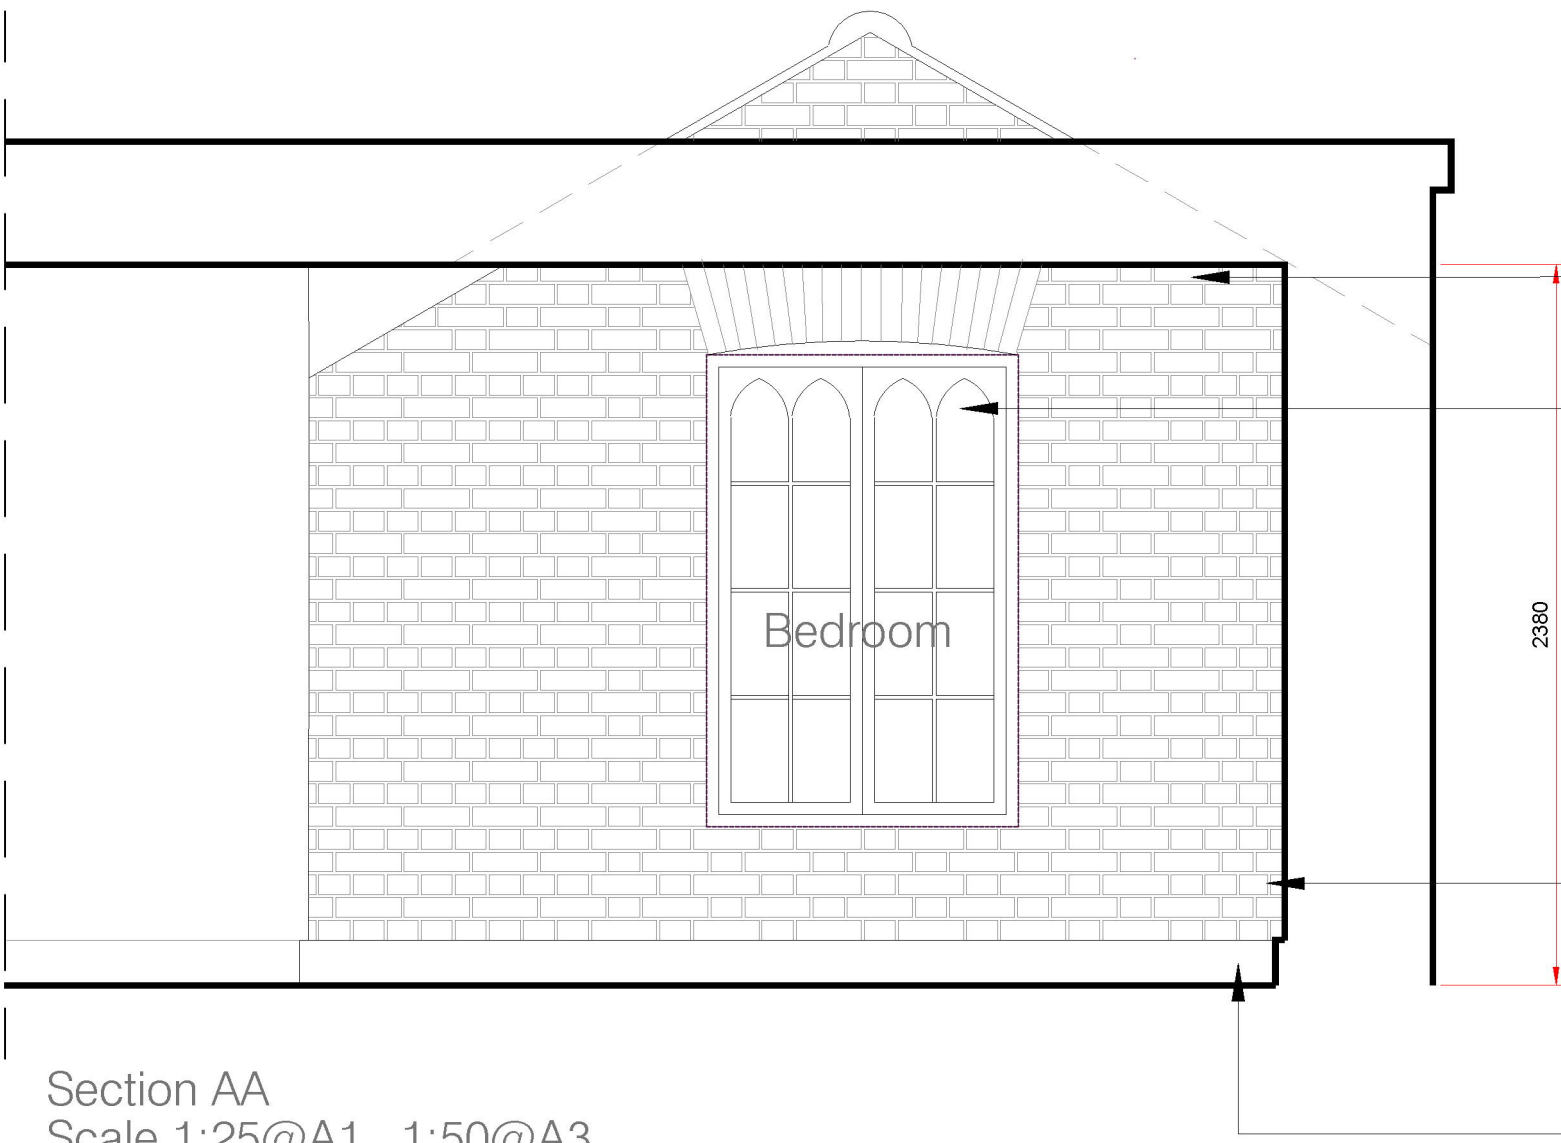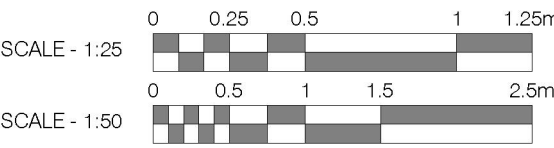

Section AA
Scale 1:25@A1, 1:50@A3

- Pointing to be re-done with lime mortar to ensure longevity
- Gothic style casement window to be revealed internally. Window to be refurbished and painted to match existing colour scheme. Backlit with frosted glass film SXJ-0597 Isoline Frost by GlassFilms being carefully applied to the face of the glass
- 1830s gabled wall of the historic outrigger to be exposed as an internal brick wall at first floor level
- Existing skirting to be retained

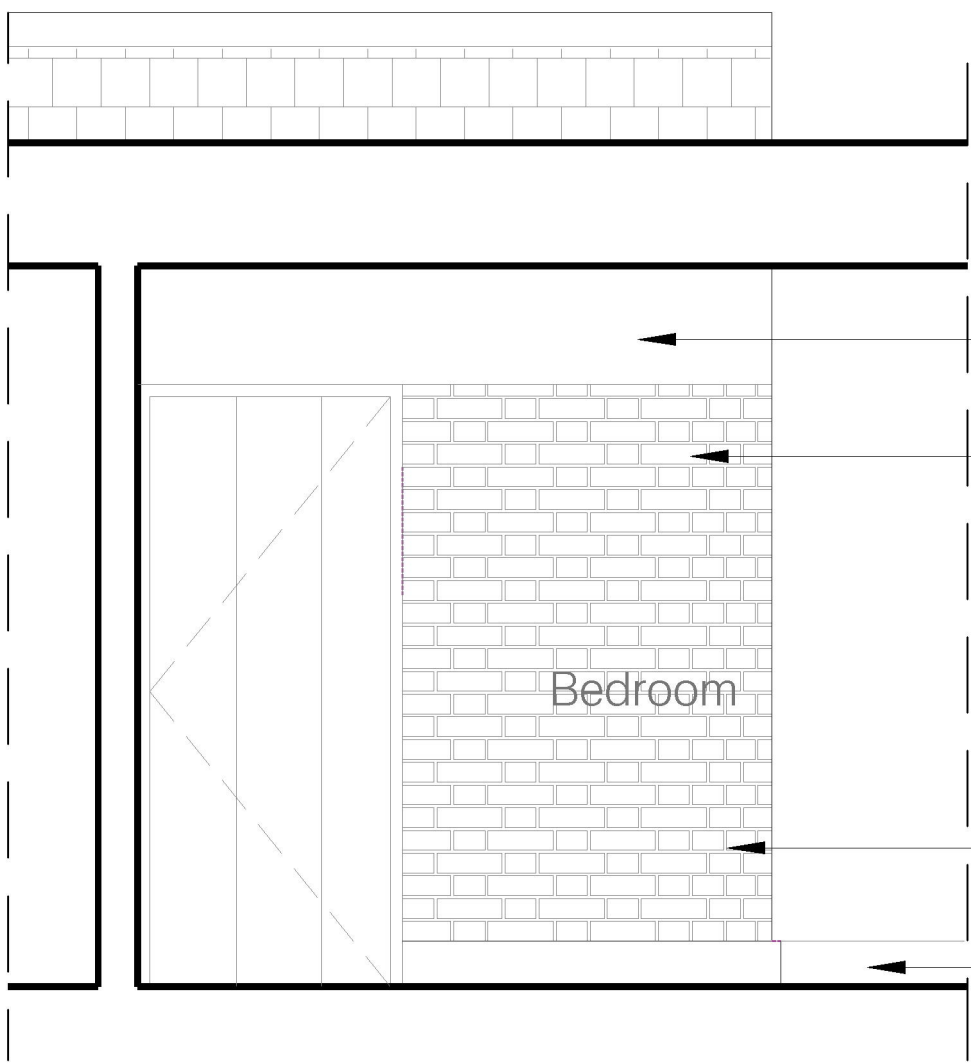

Section BB
Scale 1:25@A1, 1:50@A3

- Wall painted white
- 1830s gabled wall of the historic outrigger to be exposed as an internal brick wall at first floor level
- Pointing to be re-done with lime mortar to ensure longevity
- Existing skirting to be retained

NOTE
DRAWINGS TO BE READ IN CONJUNCTION WITH SUBMITTED DESIGN&ACCESS STATEMENT AND HERITAGE STATEMENT MATERIALS INSTALLED IN ACCORDANCE WITH THOSE OUTLINED IN CONDITION #9 OF APPROVAL DM/23/1605

Rev.	Comments:	By:	Date:
-	-	-	-

Do not scale this drawing All dimensions must be checked on site
All rights reserved. No reproduction in any material form is permitted without consent.

LISTED BUILDING CONSENT			
Client: Mr. Simon Dougal			
Project Title: 107 High St, Lindfield, Haywards Heath, West Sussex, RH16 2HR			
Drawing Title: Detail Drawings: Exposed Gable Wall			
Scale: 1:25@A1 1:50@A3	Date: Apr 25	Drawn: KN	Checked: KW

kyson		
Studio		
28 Scrutton Street London UK EC2A 4RP		
T: +44(0) 20 7247 2462 E: enquiries@kyson.co.uk W: www.kyson.co.uk		
Project No.: 900-25	Drawing No.: 5003	Revision: -