



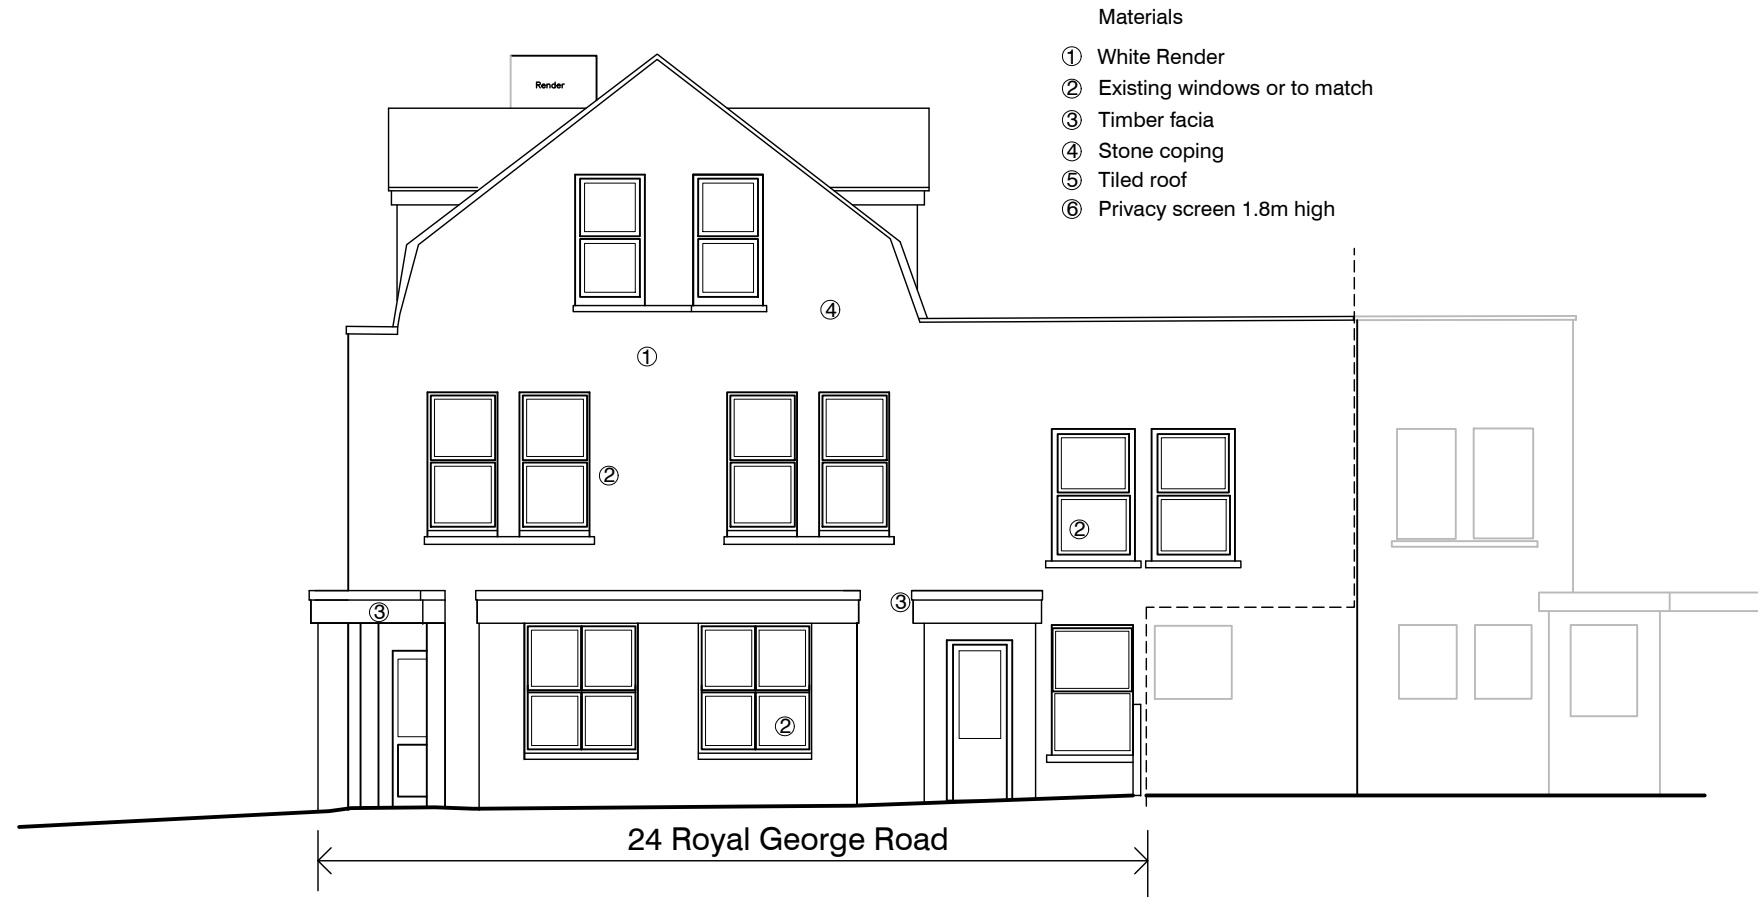

Side Elevation

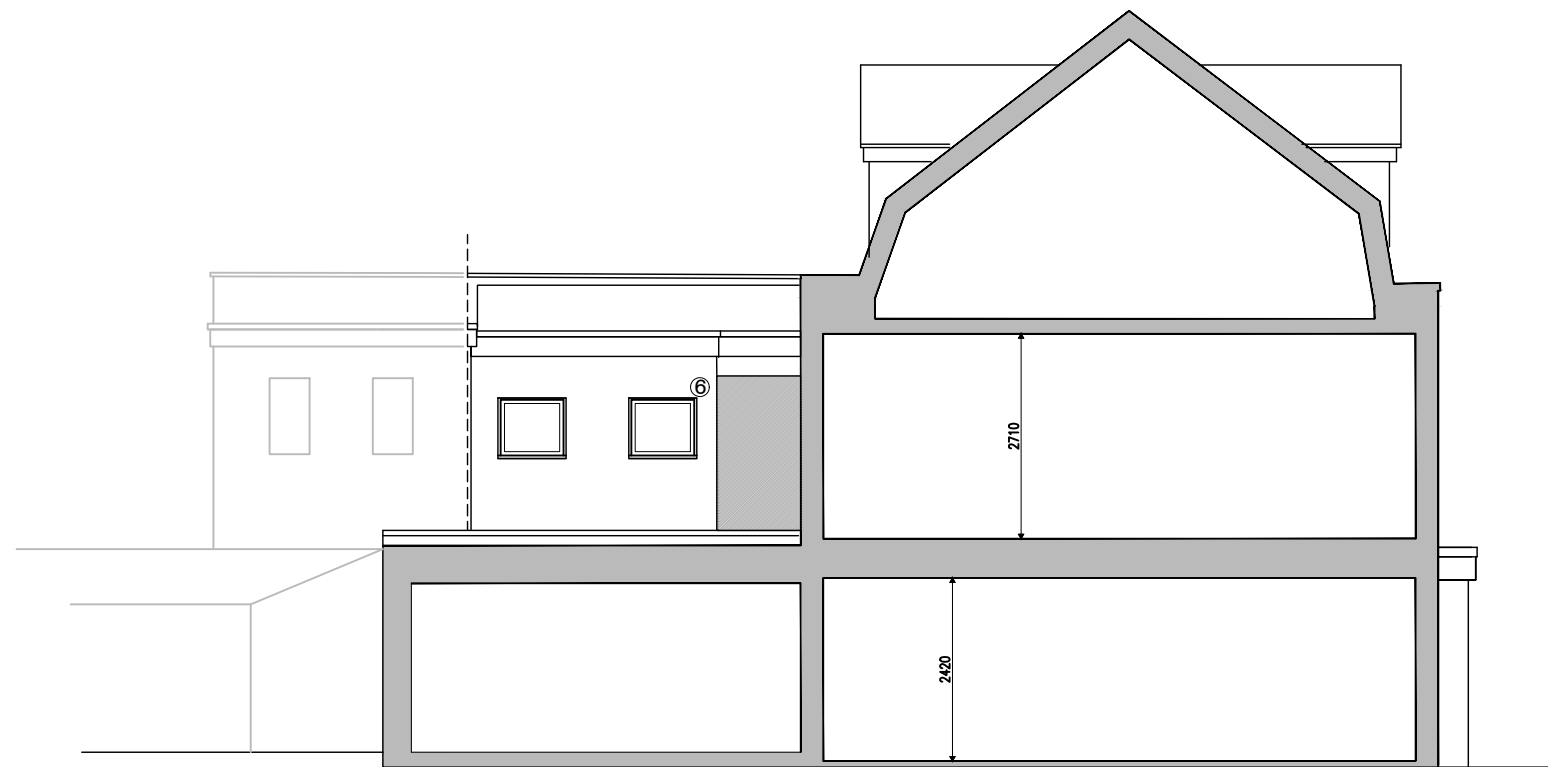

Side Elevation

REVISION		DATE
A	FIRST FLOOR BAY WINDOW OMITTED DORMERS REVISED. WINDOW UPDATES	5.3.25

Scale

0

1

2

3

4

5

(m)

TEL 07793955245 @HILLS_ARCHITECTURAL_DESIGN

HILLS

ARCHITECTURAL
DESIGN

PROJECT TITLE

24 ROYAL GEORGE ROAD,
BURGESS HILL
RH15 9SE

DRAWING TITLE

PROPOSED SIDE ELEVATIONS

DATE

MARCH 2025

DRAWN BY

AS

SCALE

I:100 @ A3

DRAWING No.

RGR-007

Revision

A