



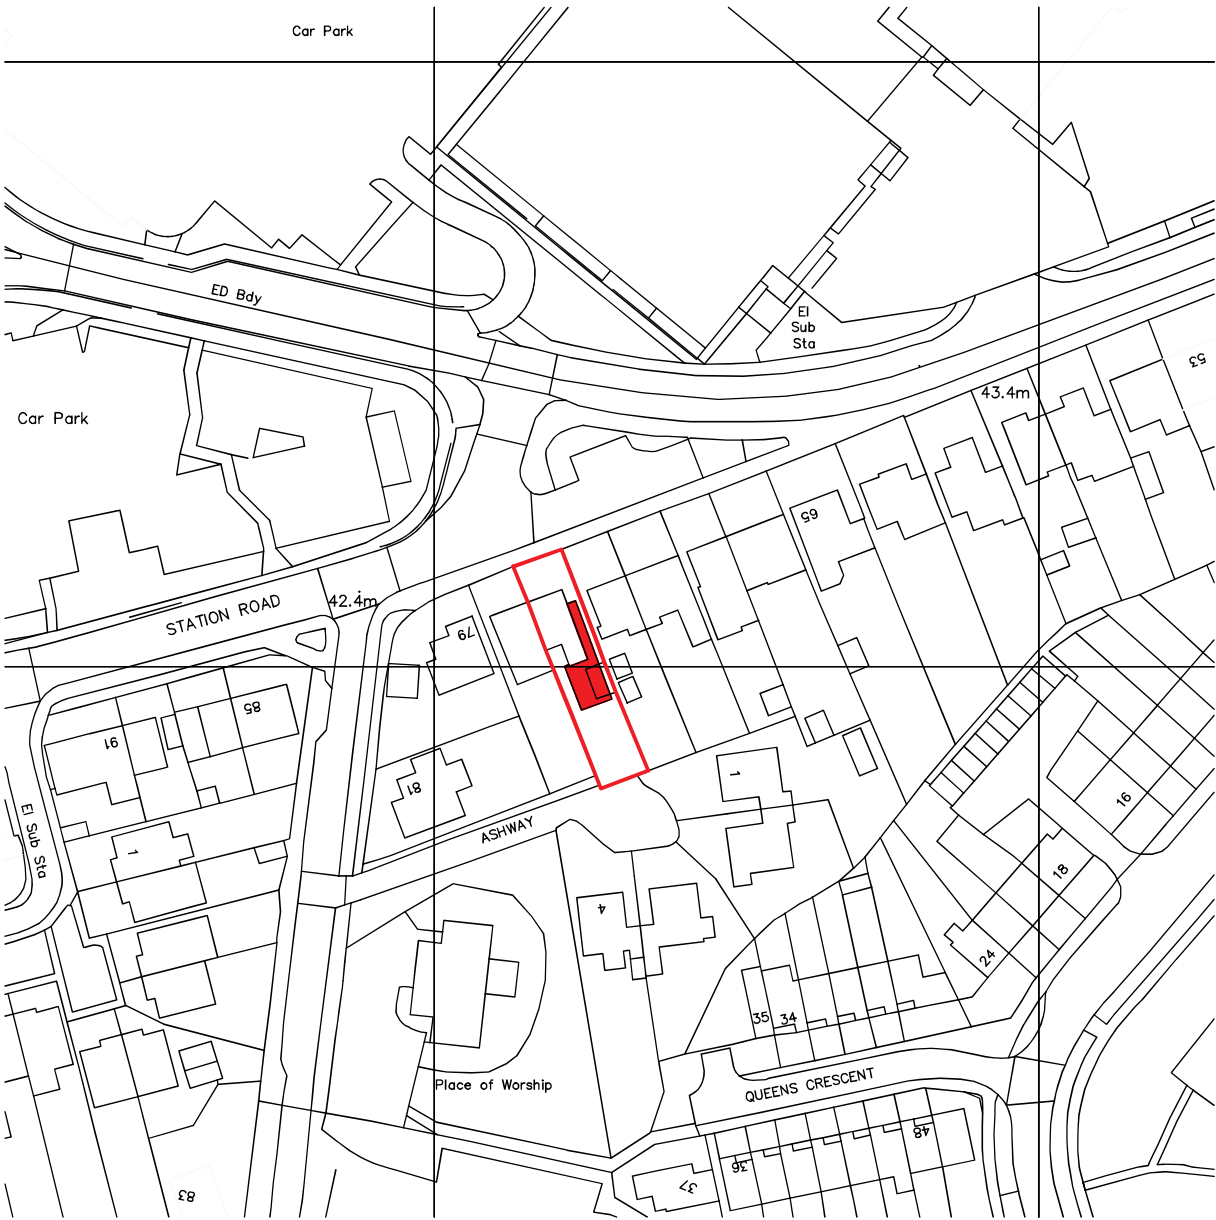

LOCATION PLAN 1:1250



0 5 10m 20 30 40 50 60

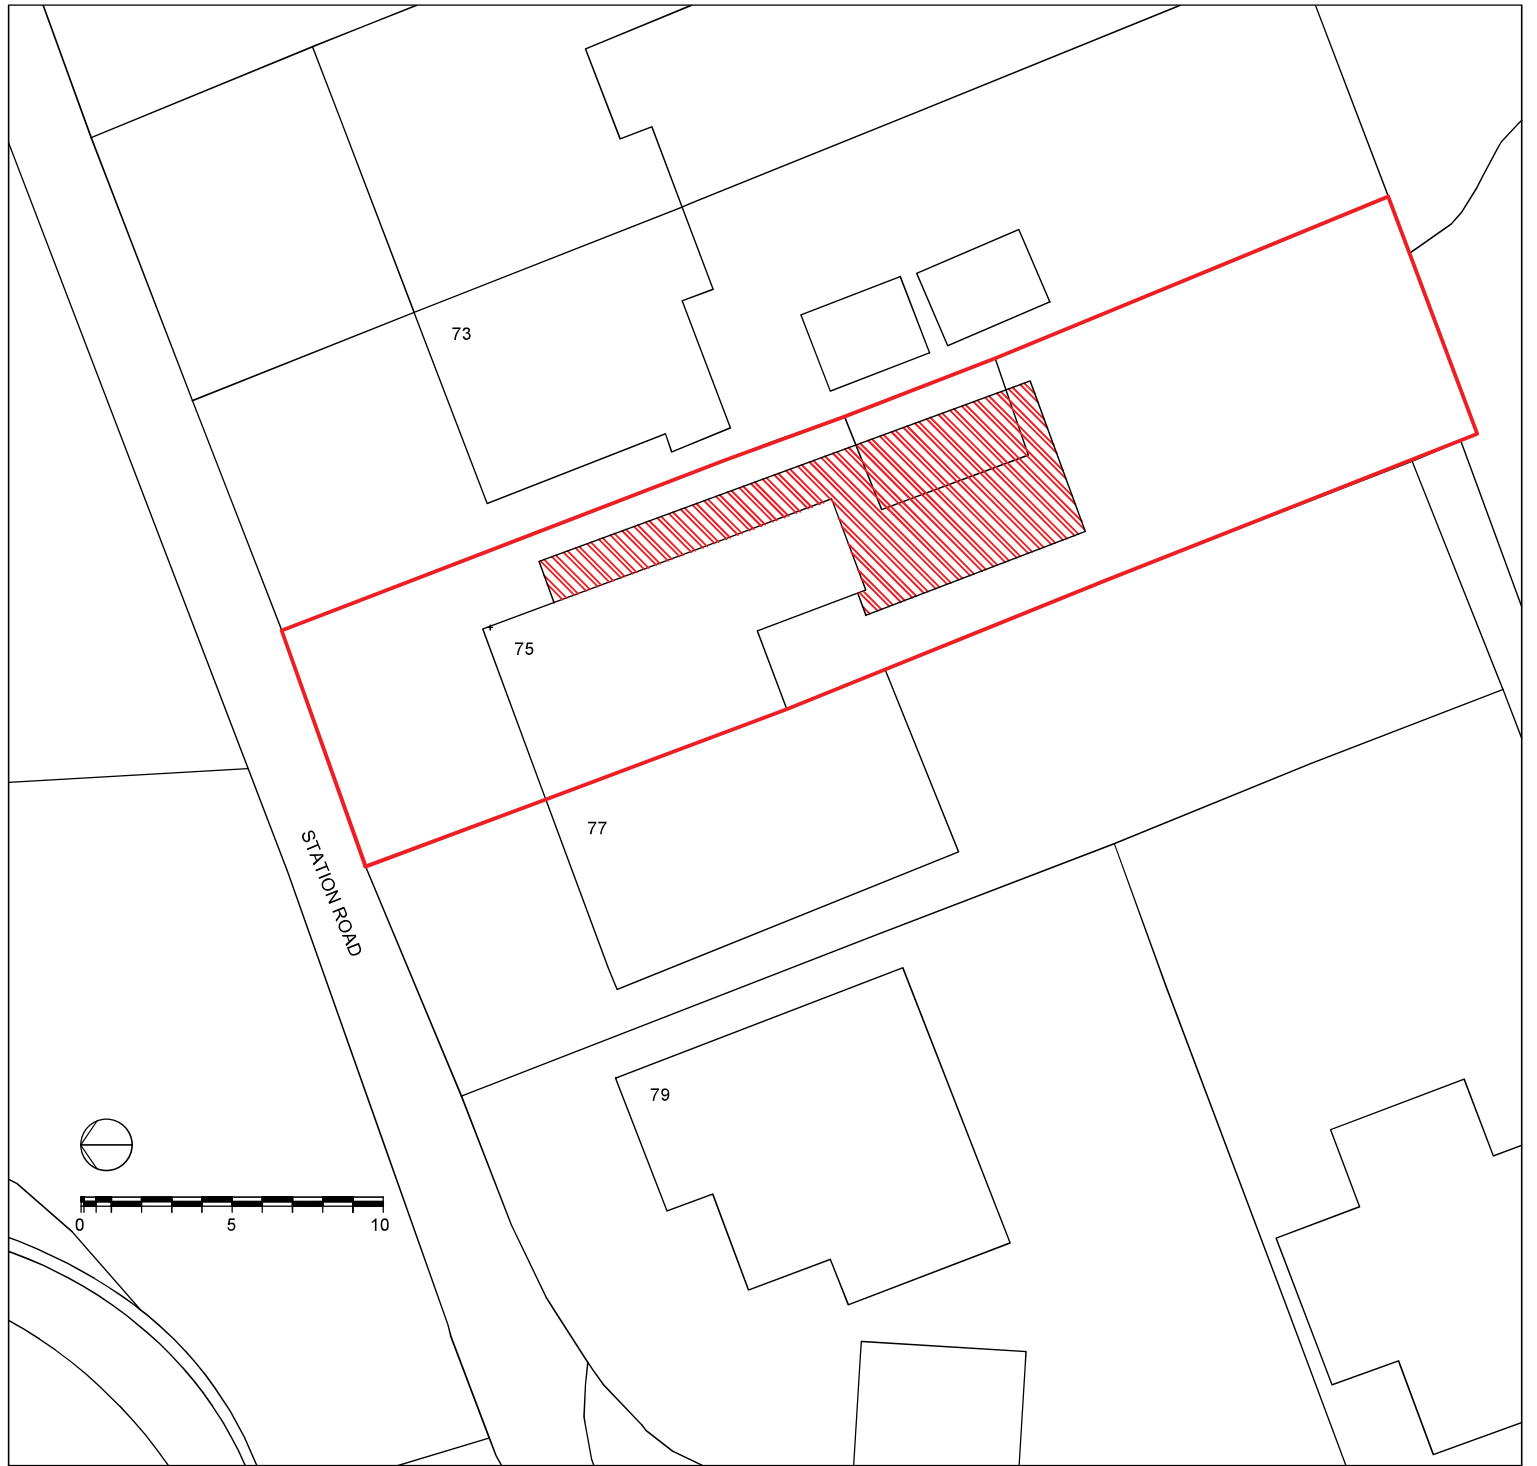

BLOCK PLAN 1:1250

Client
BURGESS HILL DENTAL PRACTICE

Job Title
BURGESS HILL DENTAL PRACTICE
75 STATION ROAD
BURGESS HILL RH15 9DY

Drawing Title
LOCATION AND BLOCK PLAN

Drawing Status
FOR PLANNING

Drawn By
LT

Checked By
LT

Scale
AS @ A3

Drawing No.
2876 - 01

Date
FEB 2025

Rev.
-

Revisions

Rev. Date. Description

All site dimensions and levels to be verified by contractors and subcontractors on site prior to manufacture
Do not Scale from this drawing except for planning purposes
To be read in conjunction with all other drawings and contract documentation
Contractor to refer to all relevant consultants and engineers drawings throughout the course of the works All works to comply to local authority requirements
Any errors, dimensional discrepancies or omissions to be reported to Inature prior to manufacture
Drawing is for design intent only

inature
architecture & design

www.inature.co.uk
T. 0207 223 8100
T. 01273 710 056

© **inature**