


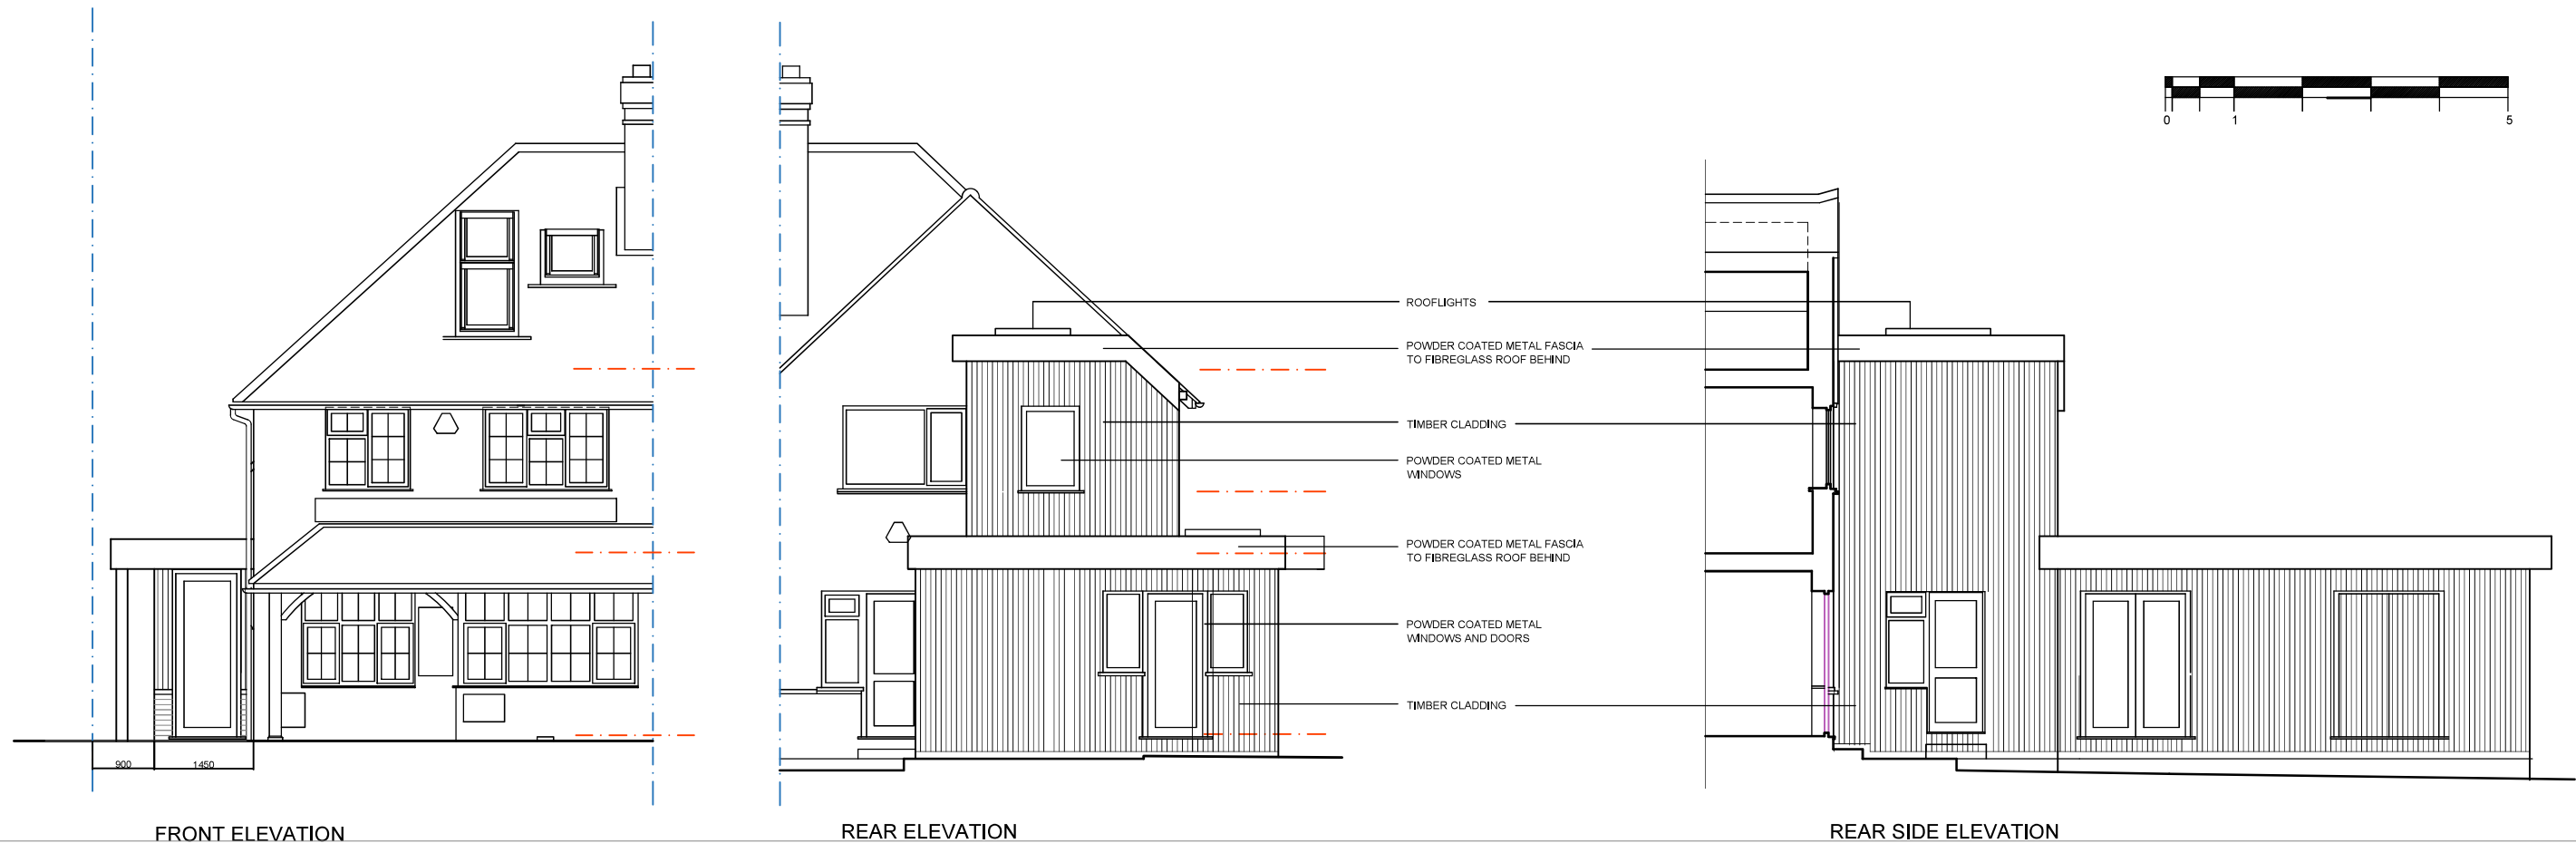

Client BURGESS HILL DENTAL PRACTICE	Drawing Title PROPOSED ELEVATIONS	Scale 1:100 @ A3	Date FEB 2025	Revisions		All site dimensions and levels to be verified by contractors and subcontractors on site prior to manufacture Do not Scale from this drawing except for planning purposes To be read in conjunction with all other drawings and contract documentation Contractor to refer to all relevant consultants and engineers drawings throughout the course of the works All works to comply to local authority requirements Any errors, dimensional discrepancies or omissions to be reported to Inature prior to manufacture Drawing is for design intent only	inature architecture & design www.inature.co.uk T. 0207 223 8100 T. 01273 710 056 © inature
	Job Title BURGESS HILL DENTAL PRACTICE 75 STATION ROAD BURGESS HILL RH15 9DY	Drawing Status FOR PLANNING	Drawing No. 2876 - 07	Rev. -			
Drawn By LT		Checked By LT					