


Planning Drawings

Existing Layout

Scale 1 : 100 2000mm

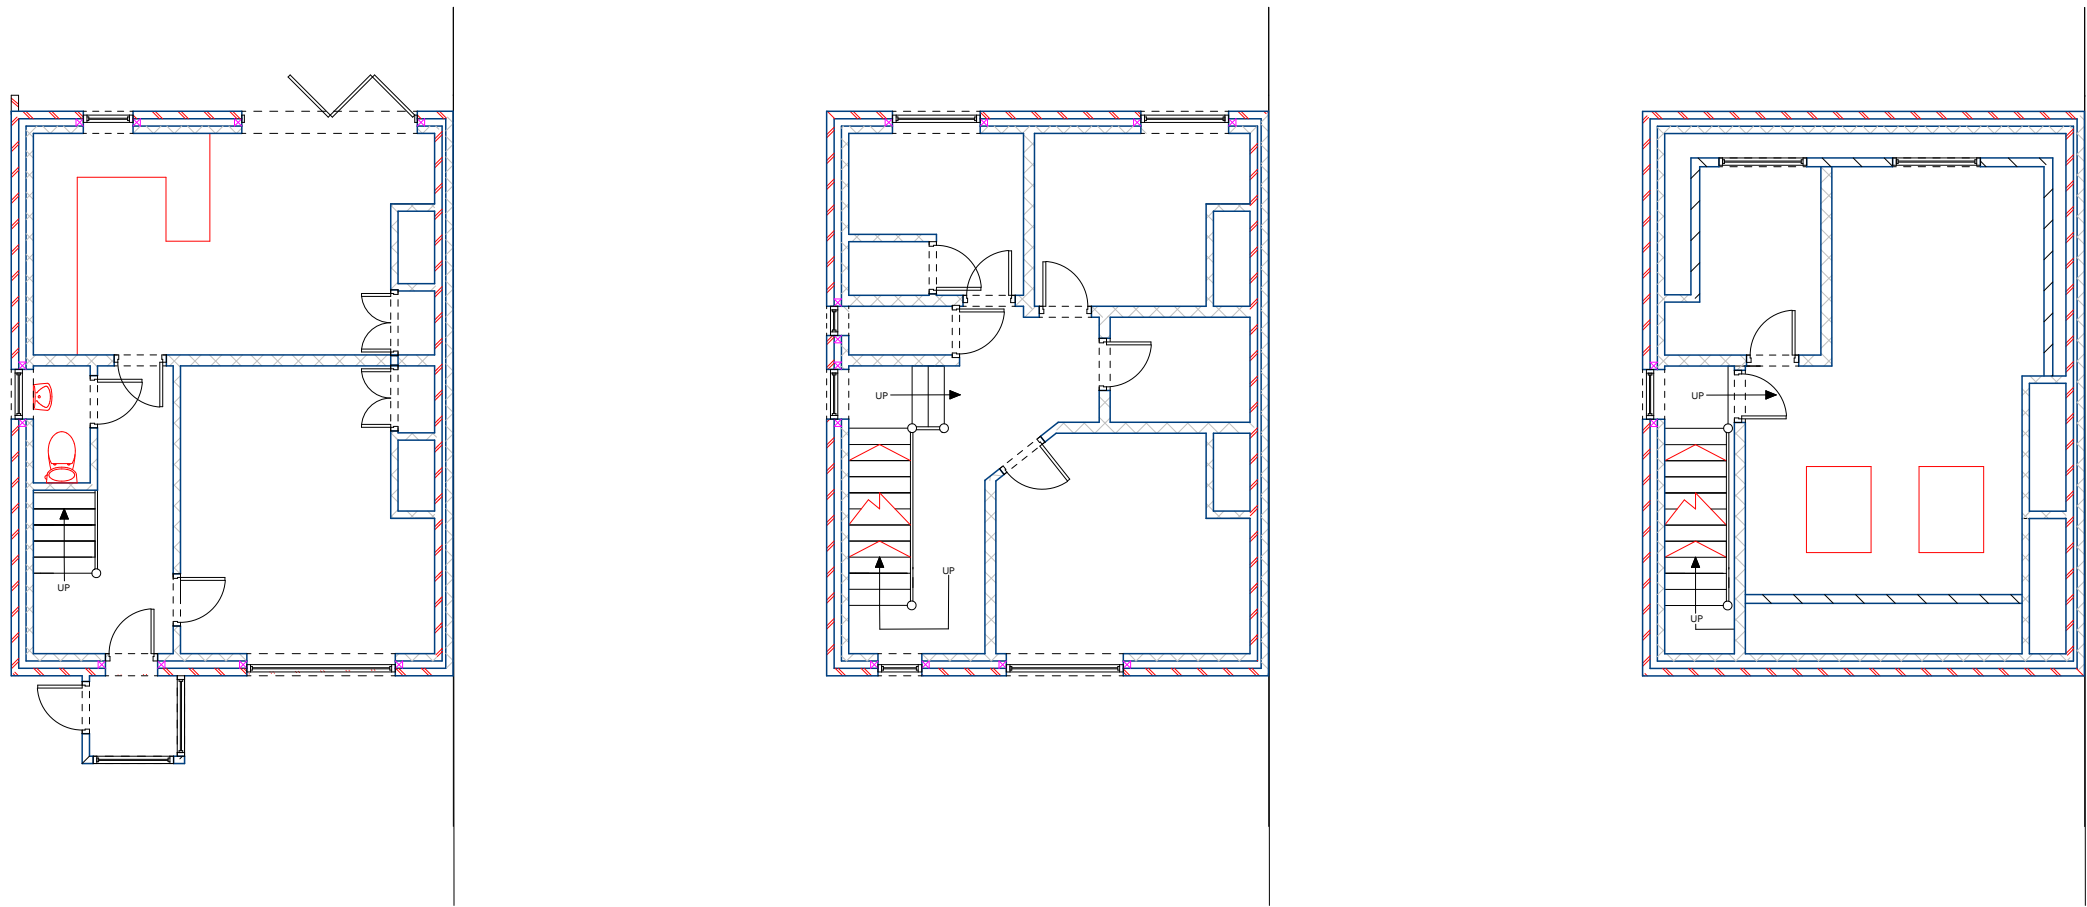

Elevations Existing

Scale 1 : 100 2000mm




Photographic Survey



Proposed Layout

Scale 1 : 100 2000mm

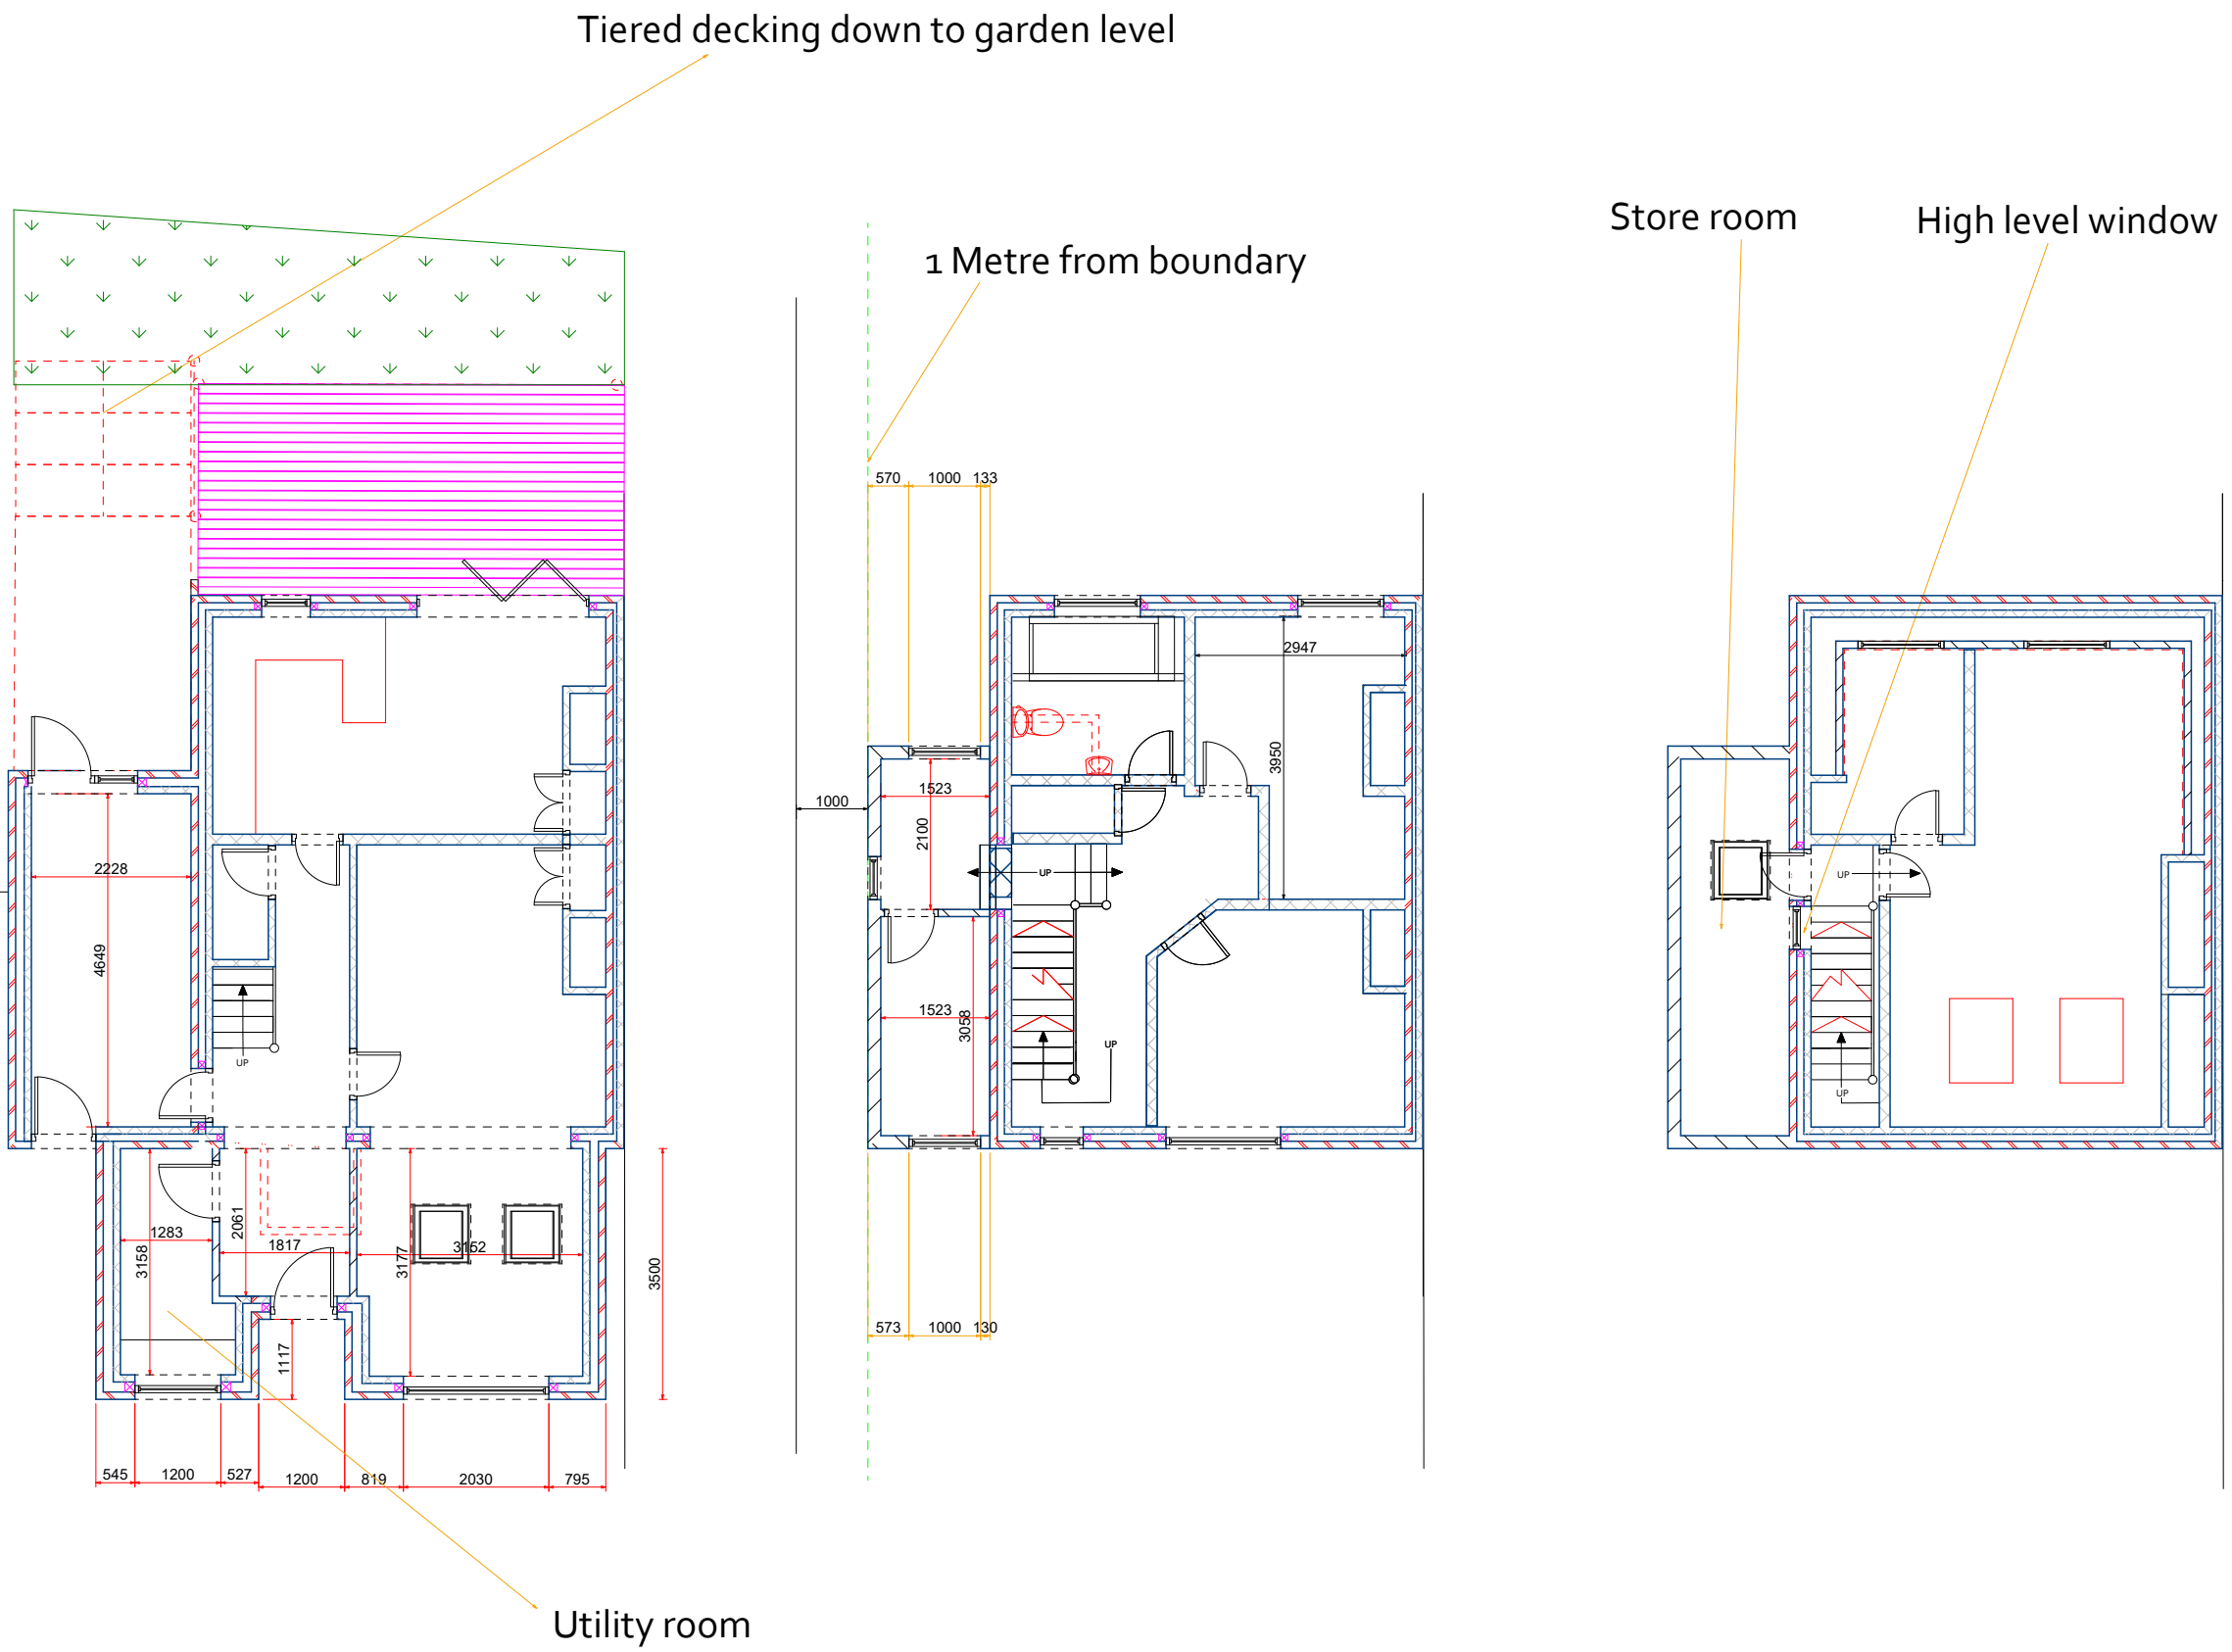

Elevations Proposed

Scale 1 : 100 2000mm



Client - Mr & Mrs Amos

Address - 32 Wood Ride
Haywards Heath
RH16 4NJ

Page Size - A1 2000mm