



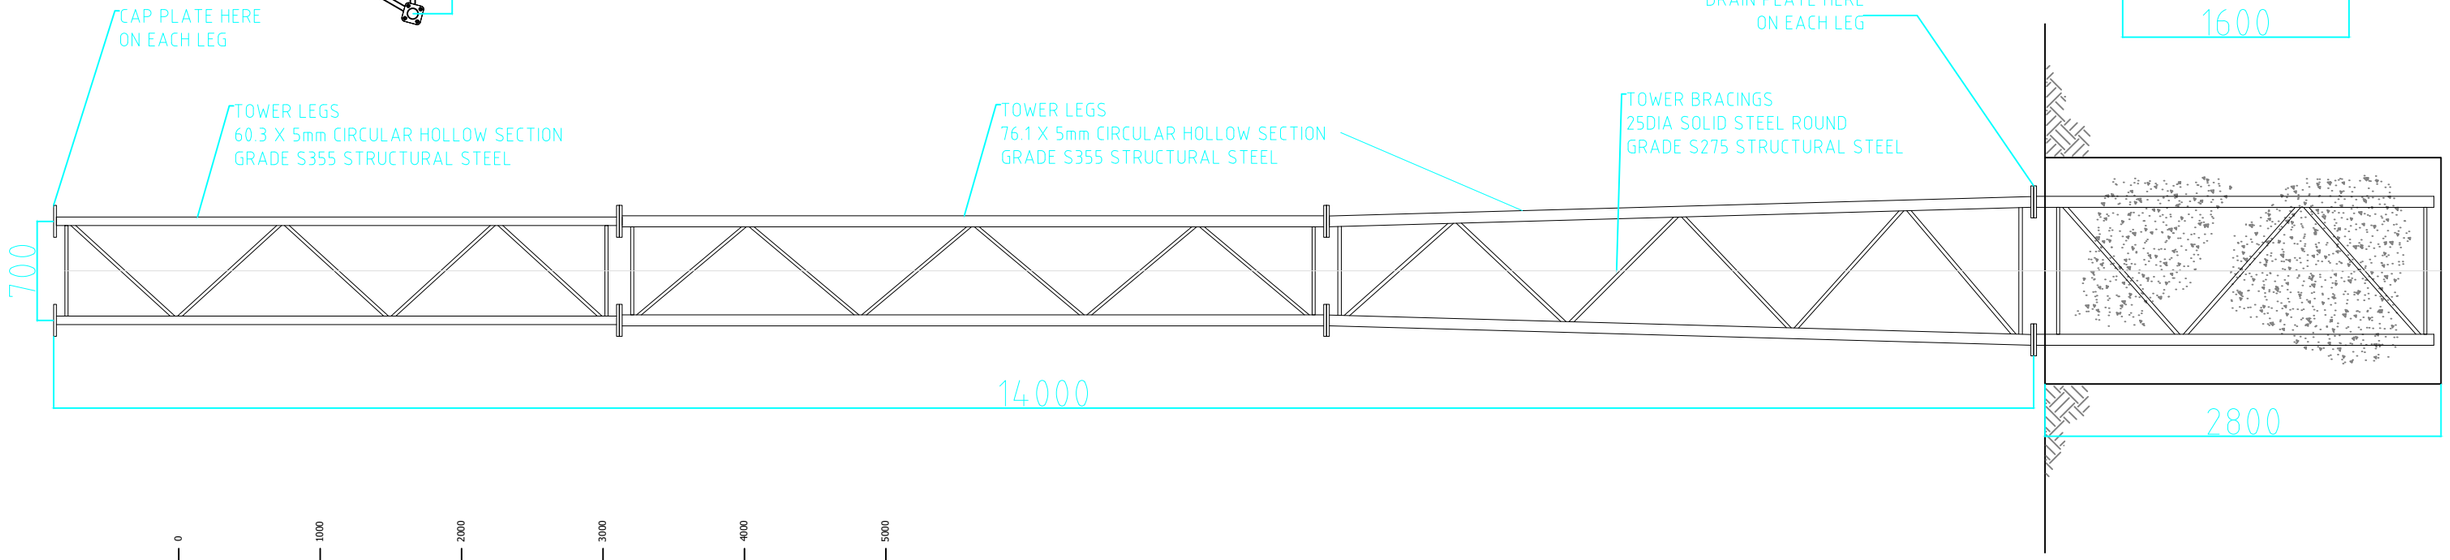

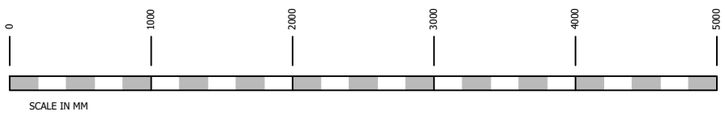

A3 ORIGINAL

Copyright Site One Ltd 2025

ISS.	DESCRIPTION	BY	DATE	CHECKED	APPROVED

SCALE	DRAWN	DG	CHECKED	PB	APPROVED	PB
	DATE	27/06/25	DATE	27/06/25	DATE	27/06/25

TITLE
Foresport Fencing
Proposed 14m high netting fence
For Harris Partnership/Aldi RH16 1DN
Lattice tower detail

DRAWING NUMBER
25083 SHT2

ISSUE

Site One Ltd
Unit 18 Notley Farm
Chearsley Road
Long Crendon
HP18 9ER
United Kingdom
T: +44 (0)1844 208363
E: info@siteonesolutions.com
www.siteonesolutions.com