
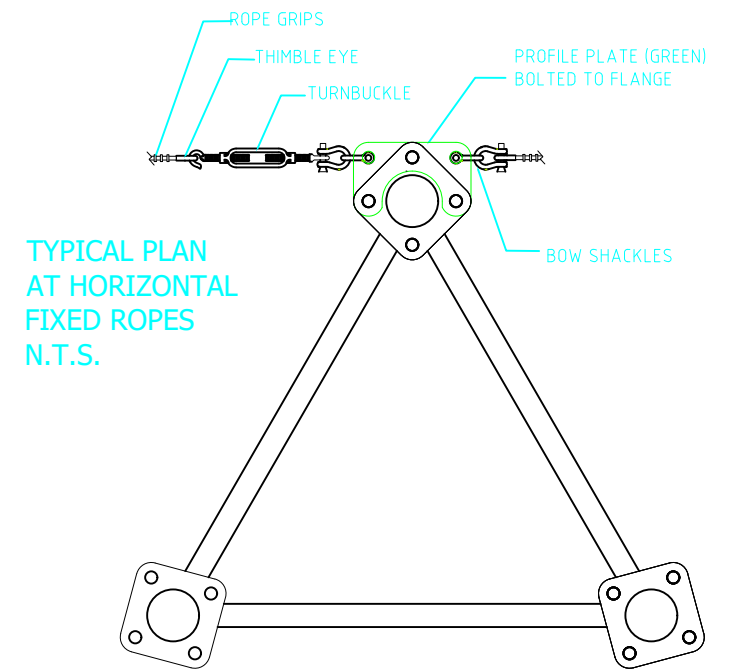


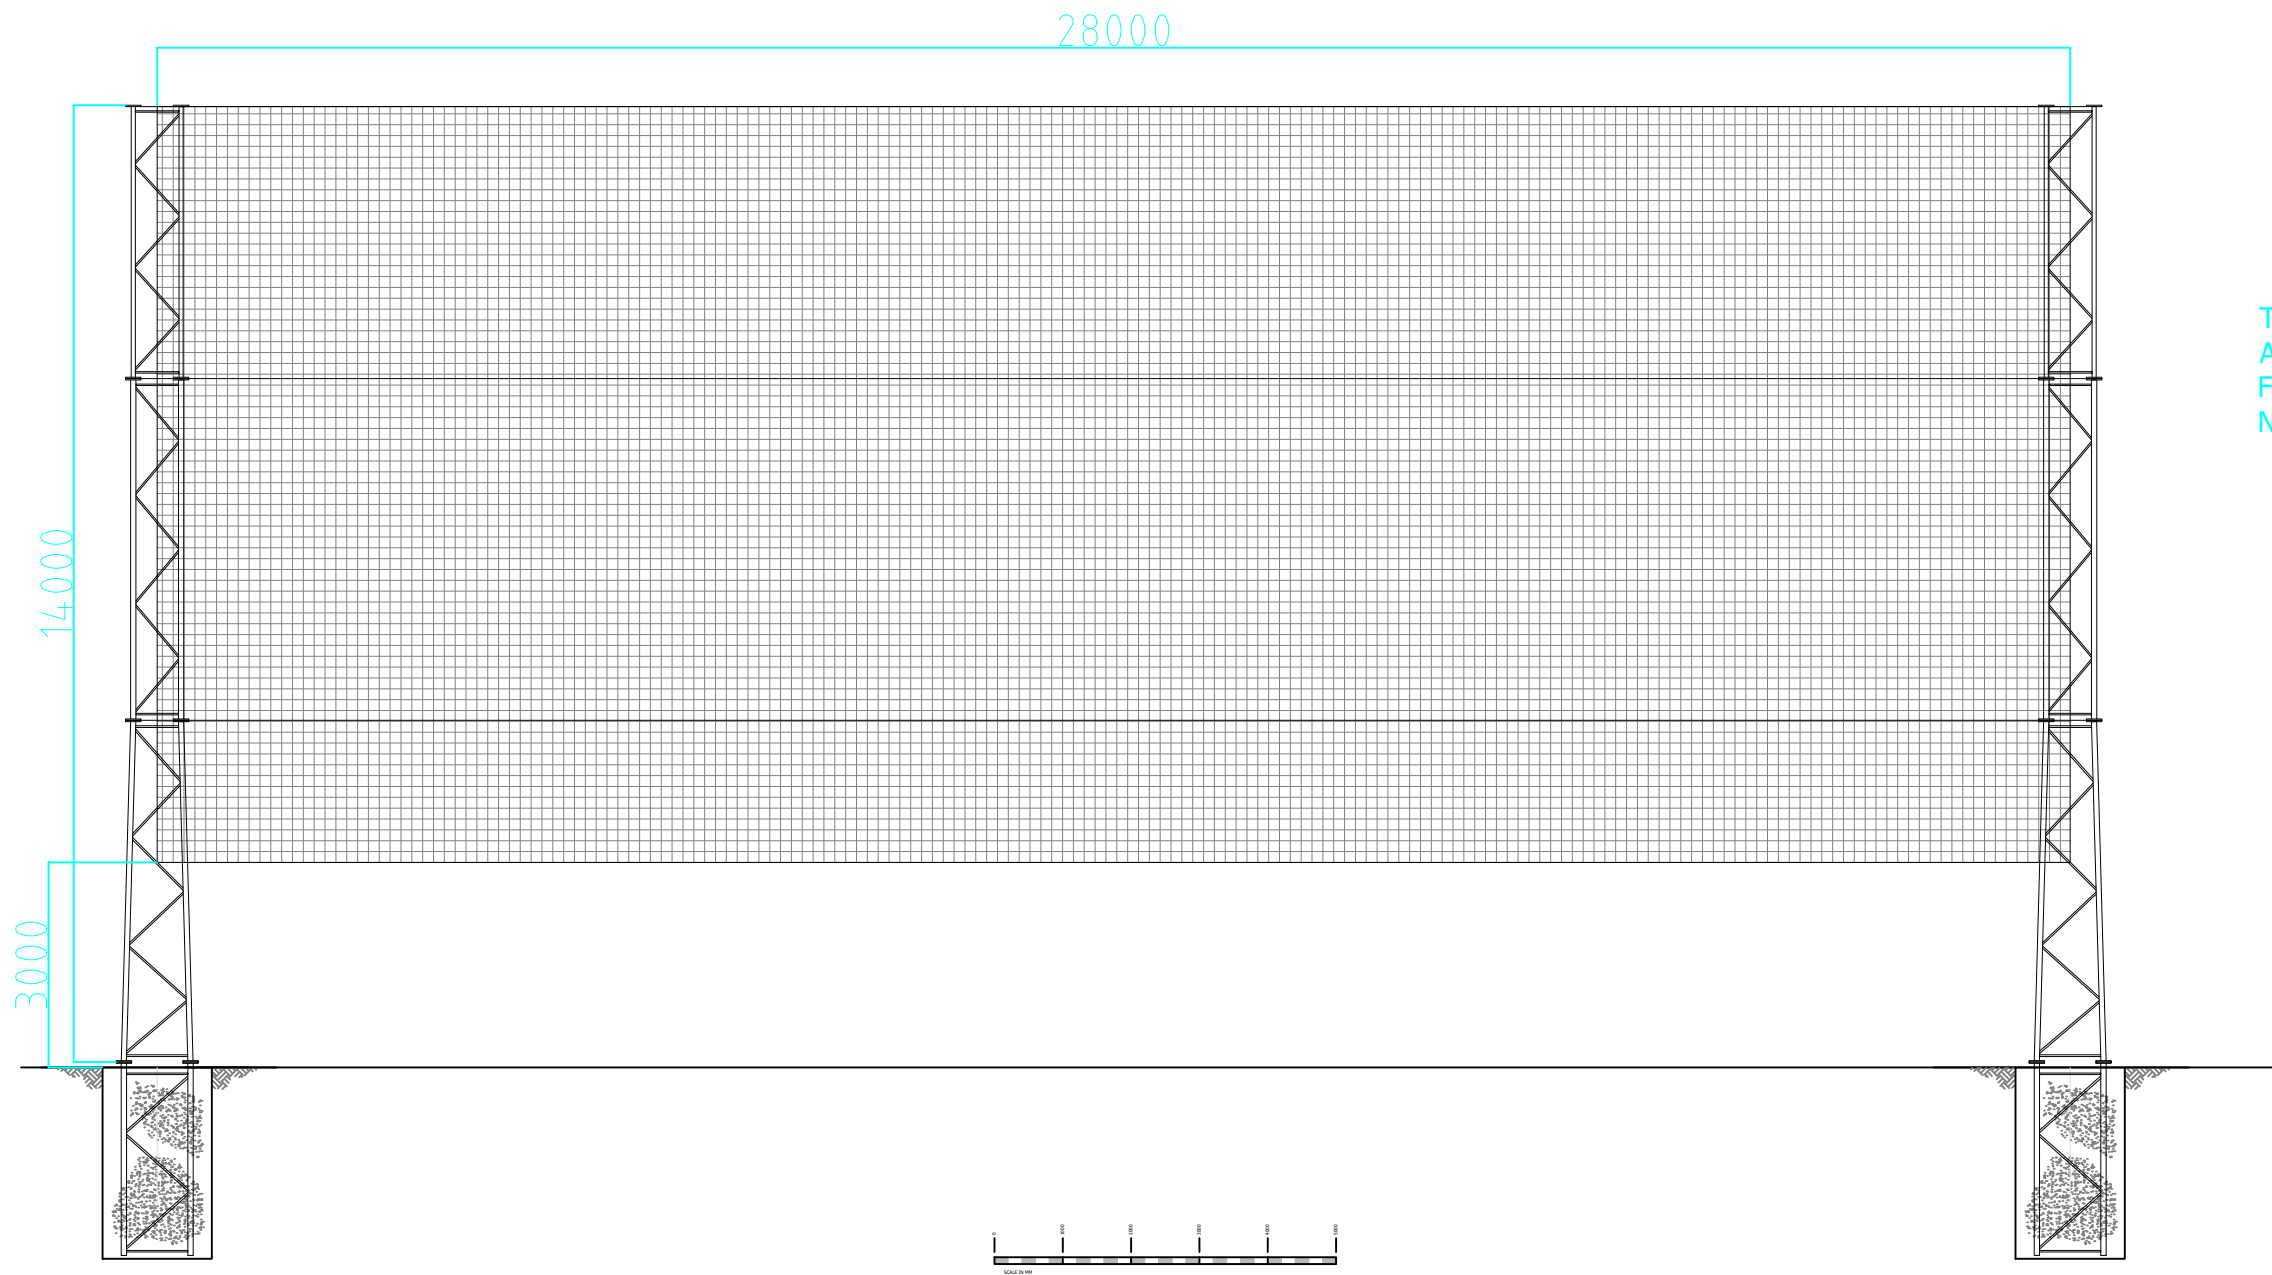

A3 ORIGINAL

Copyright Site One Ltd 2025

SCALE		DRAWN	DG	CHECKED	PB	APPROVED	PB
		DATE	27/06/25	DATE	27/06/25	DATE	27/06/25

TITLE		DRAWING NUMBER		ISSUE	
Foresport Fencing Proposed 14m high netting fence For Harris Partnership/Aldi RH16 1DN General Assembly		25083 SHT1		A	

Site One Ltd

Unit 18 Notley Farm
Chearsley Road
Long Crendon
HP18 9ER
United Kingdom

T: +44 (0)1844 208363
E: info@siteonesolutions.com
www.siteonesolutions.com