

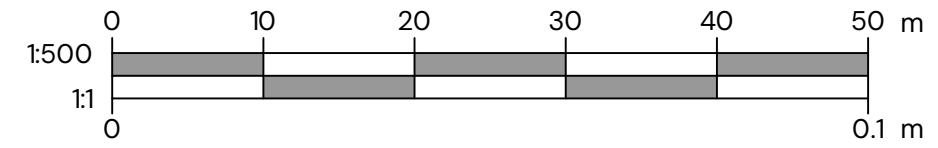


General Note(s):

- This document contains confidential and proprietary information that cannot be reproduced or divulged, in whole or in part, without prior written authorisation from Carnegie Steel Buildings Ltd.
- Carnegie Steel Buildings Ltd is to be notified immediately of suspected omissions or discrepancies.
- All dimensions in millimetres, unless otherwise stated.
- Copyright © CARNEGIE STEEL BUILDINGS LTD – Registered in England and Wales No.04820578.

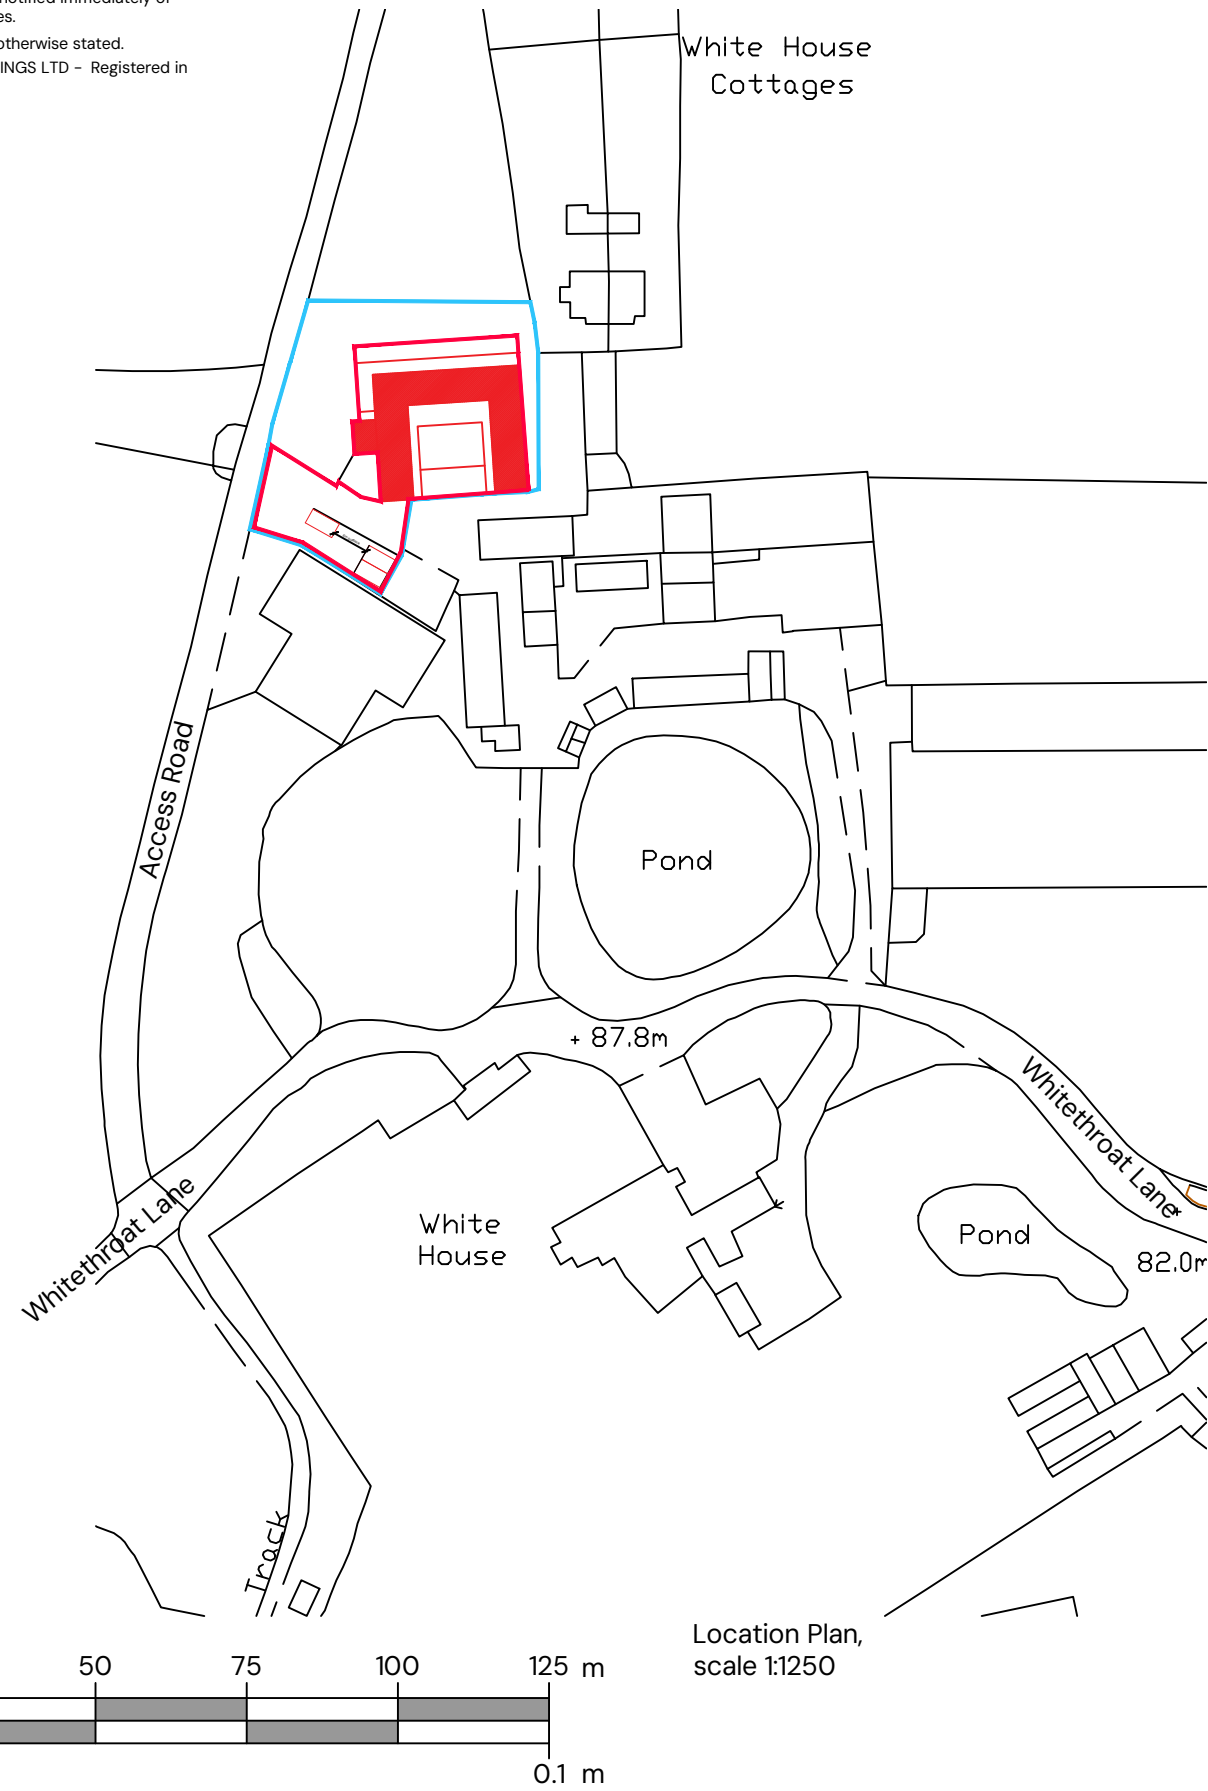

PLANNING

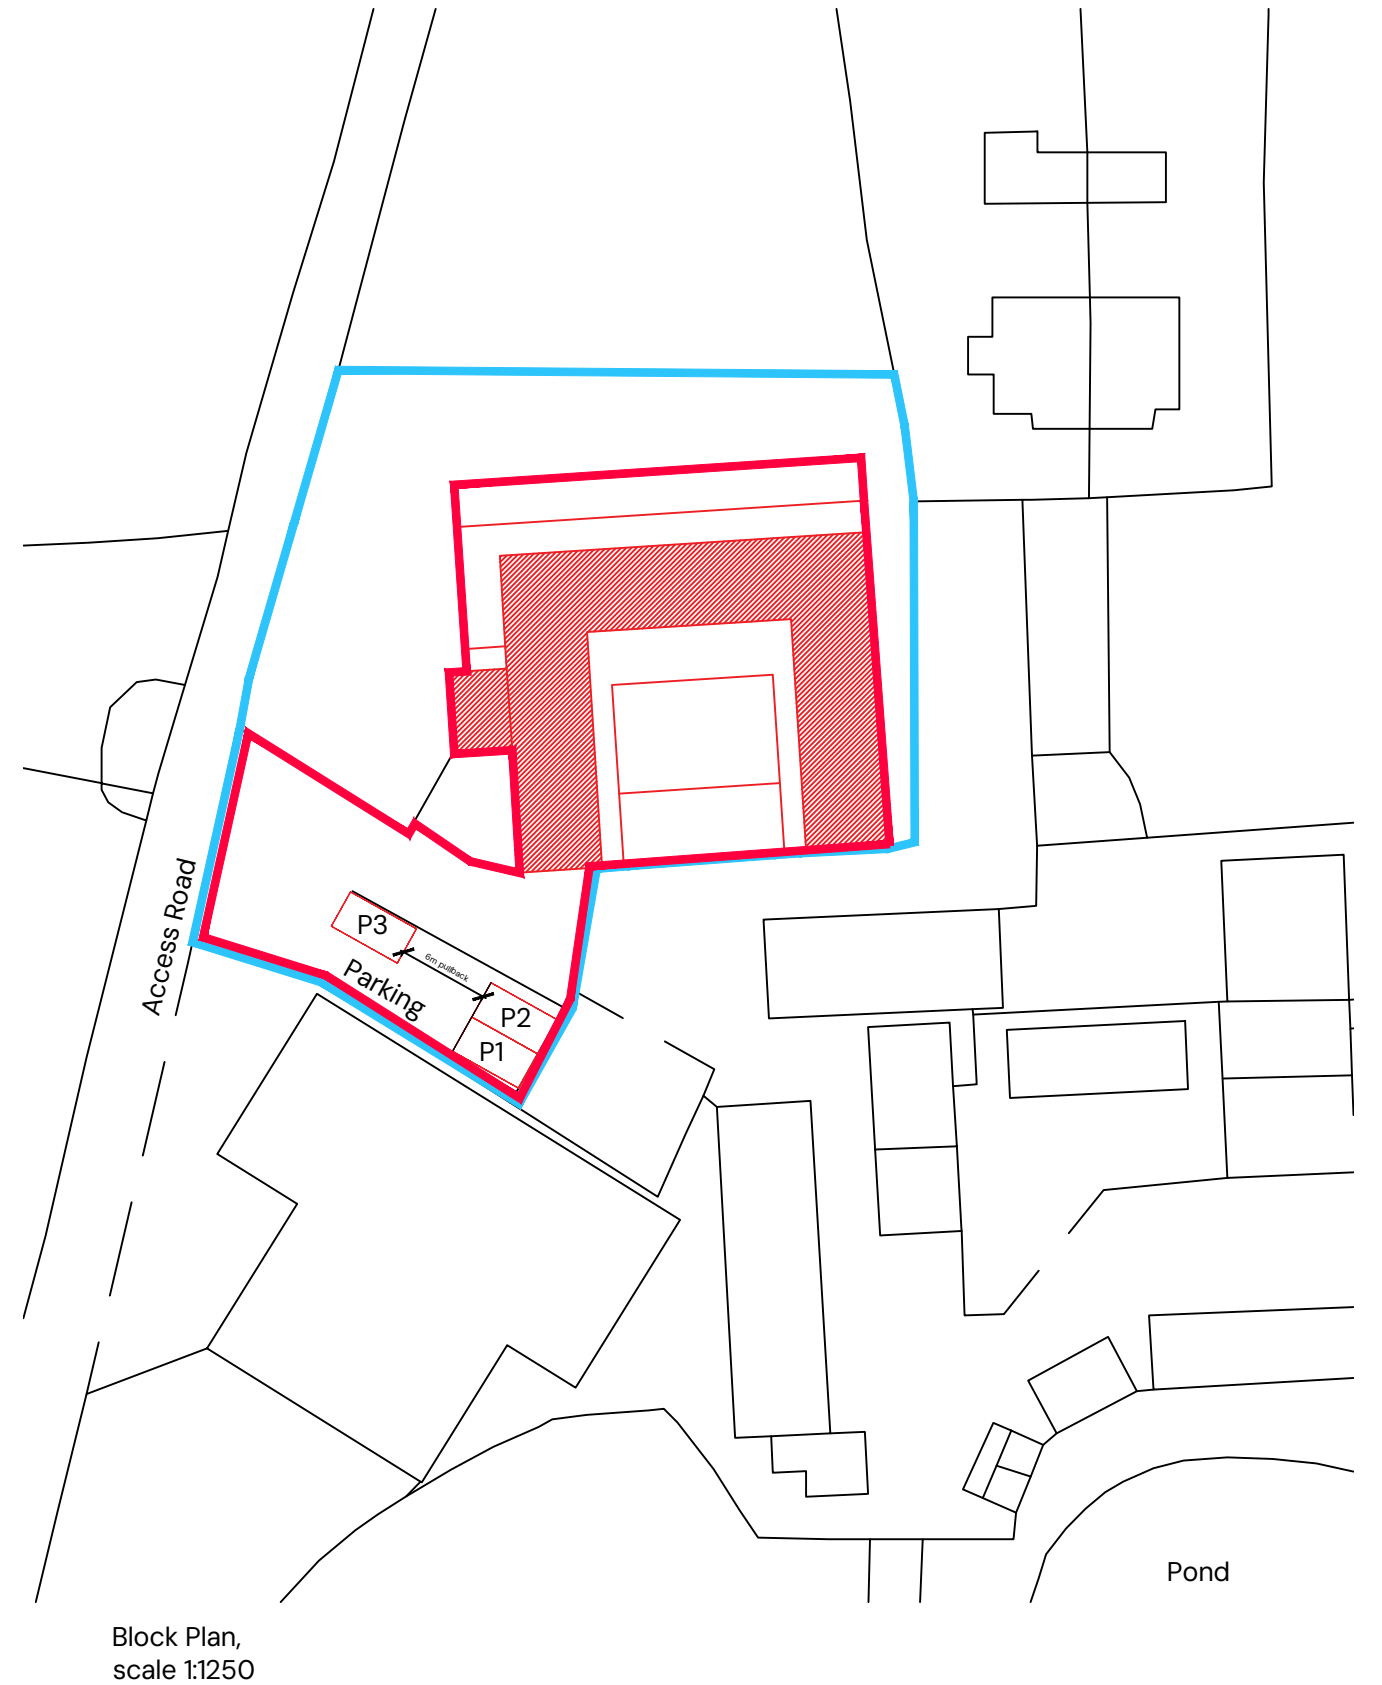

CARNEGIE ARCHITECTURE

• Carnegie Steel Buildings Ltd T/A BM Steels • Email: info@bmsteels.co.uk

• Address: The Beeches, Old Ln, Tatsfield, Westerham TN16 2LH • Phone: 01959 572501

PROJECT TITLE:

**White House,
Bantridge Lane,
Staplefield, RH17 6JP**

DRAWING TITLE:

Location Plan & Block Plan

CLIENT:

M.Bertelsen

DRAWN: RM	CHECKED: JG	DATE: 15.04.2026	SCALE: As shown @A3
PROJECT NO: 1523	DRAWING NO: 001	REV: -	SHEET NO: 1/1