

THE CASTLE INN, HICKSTEAD RH17 5LZ

ARCHITECTS

1725 4.062_Rev-B

KEY:



- | | |
|---|--|
|  | BUILDING ENTRANCE |
|  | STAFF ENTRANCE |
|  | GROUNDS ENTRANCE |
|  | BORDER / PLANTED BED |
|  | FORMAL LAWN |
|  | PERMEABLE HARD LANDSCAPING
(HERRINGBONE PAVERS) |
|  | BACK OF HOUSE (SHINGLE) |
|  | SPECIMEN TREE |
|  | SHRUB PLANTING |
|  | BOARDER PLANTING |

REV	DATE	COMMENT	BY
A	21.01.2026	PLANNING CONDITION	EB
B	29.06.2026	OMISSION OF VARIOUS ITEMS	EB

N.B. Unless otherwise noted this drawing is not to be used for construction purposes. If indicated as feasibility this drawing is subject to a detailed site investigation, including ground conditions/contaminates, drainage design and planning / density negotiations. The layout may be based upon an enlargement of an OS sheet or other small scale plans and its accuracy needs to be verified by survey. CDM regulations have not been fully considered.



PROPOSED TREE PROTECTION PLAN (1:200)

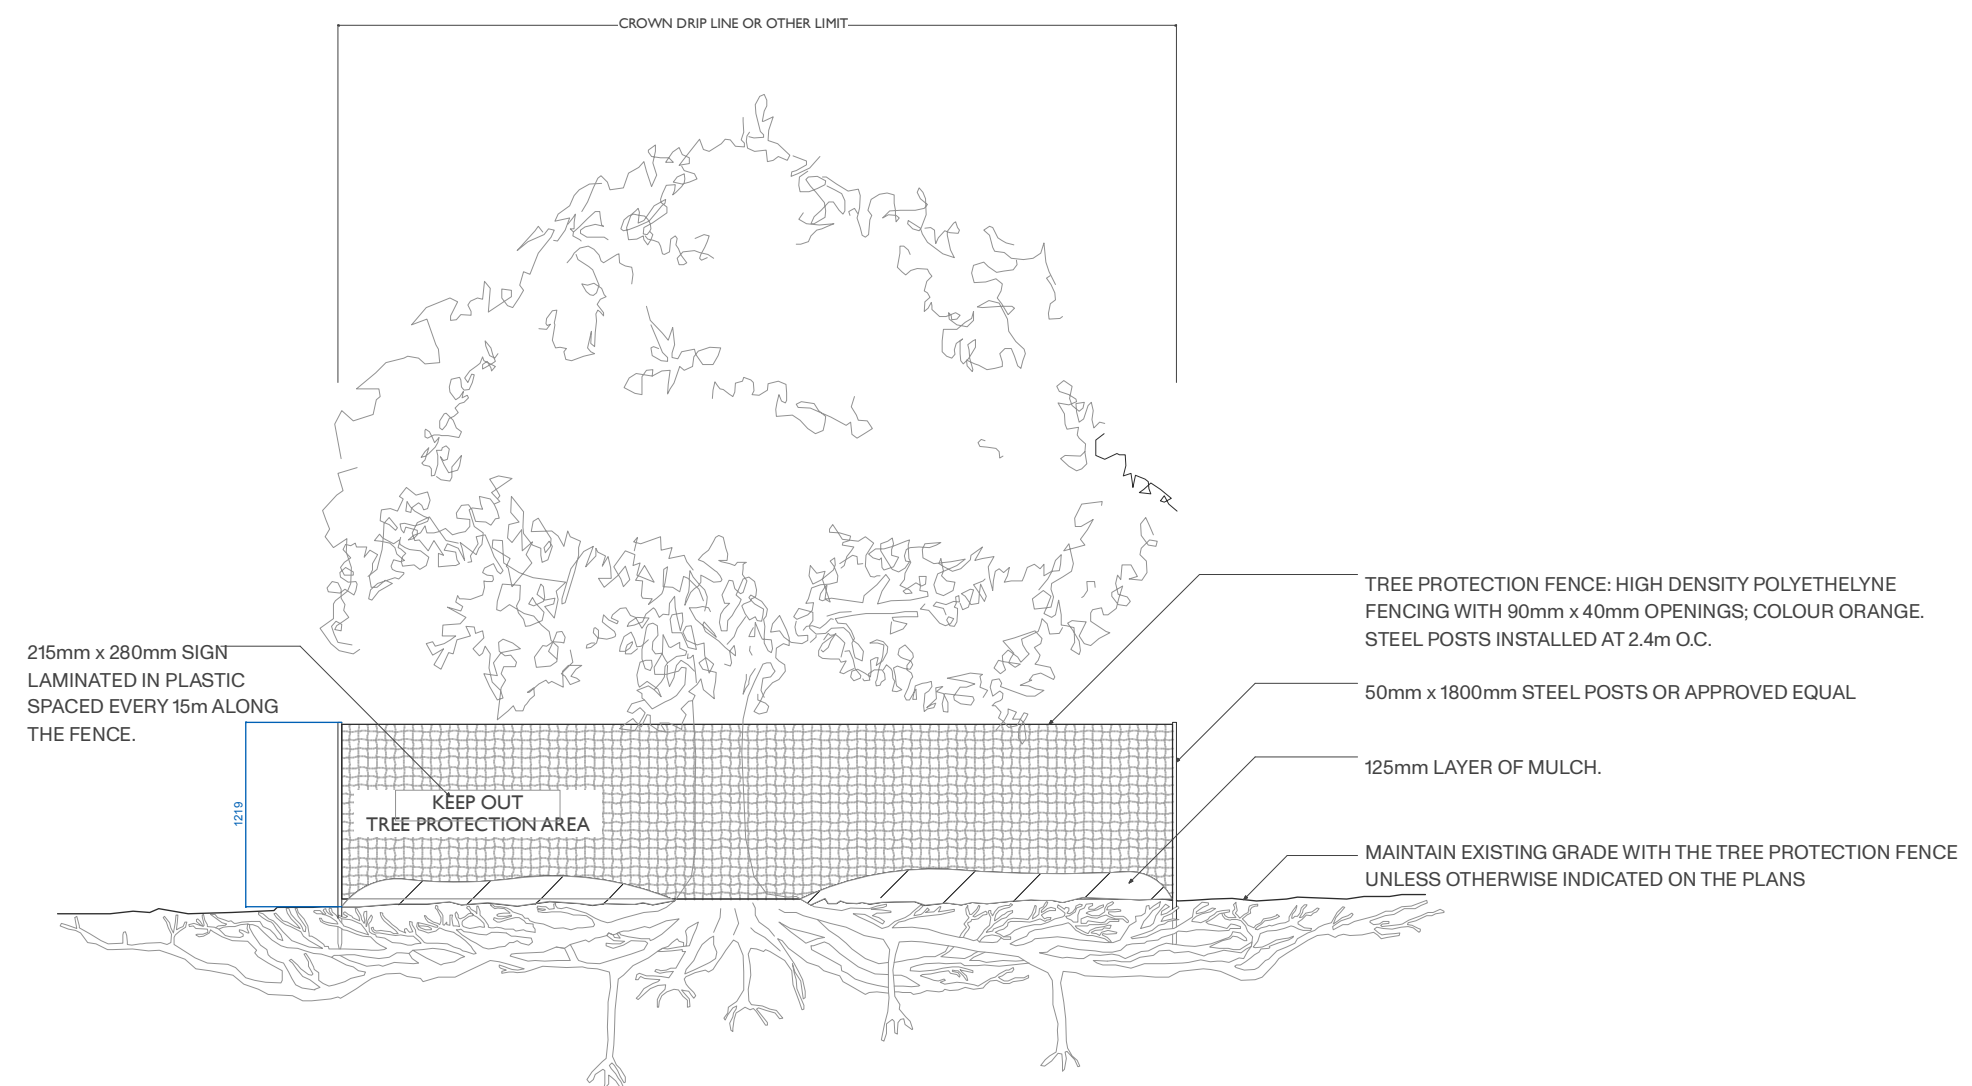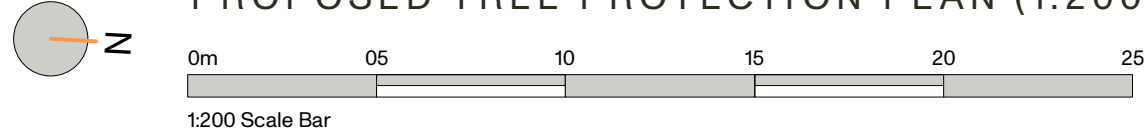

NOTES:

- SEE SPECIFICATIONS FOR ADDITIONAL TREE PROTECTION REQUIREMENTS.
- IF THERE IS NO EXISTING IRRIGATION, SEE SPECIFICATIONS FOR WATERING REQUIREMENTS.
- NO PRUNING SHALL BE PERFORMED EXCEPT BY APPROVED ARBORIST.
- NO EQUIPMENT SHALL OPERATE INSIDE THE PROTECTIVE FENCING INCLUDING DURING FENCE INSTALLATION AND REMOVAL.
- SEE SITE PREPARATION PLAN FOR ANY MODIFICATIONS WITH THE TREE PROTECTION AREA.

TREE PROTECTION DETAIL SECTION (1:50)

SHADED AREA DENOTES BOUNDARY WALL FOUNDATION
AREA OF 3 M2 WITHIN RPA (TOTAL AREA 50 M2)

SHADED AREA DENOTES BOUNDARY WALL FOUNDATION
AREA OF 7 M2 WITHIN RPA (TOTAL AREA 284 M2)

HATCHED AREA DENOTES PATHWAY
AREA OF 25 M2 WITHIN RPA.
GEOCEL TO BE USED ON PATHWAY WITH MINIMAL
EXCAVATION USING HAND TOOLS ONLY

ROOT PROTECTION AREAS DENOTED BY DASHED LINE

LINE DENOTING TREE PROTECTION FENCING