

GENERAL NOTES

01. ALL DIMENSIONS ARE IN MILLIMETER.  
02. THE CONTRACTOR IS RESPONSIBLE FOR CHECKING ALL DIMENSIONS AT SITE.  
03. CONSTRUCTION OF ALL STRUCTURAL ELEMENTS SHALL BE CARRIED OUT WITH REFERENCE TO THE RELEVANT STRUCTURAL DRAWINGS. IF THERE IS ANY AMBIGUITY WITH STRUCTURAL LAYOUTS AND LEVELS, ARCHITECTURAL LAYOUTS AND LEVELS SHALL PREVAIL.  
04. ALL FLOOR LEVELS GIVEN IN ARCHITECTURAL DRAWINGS SHALL BE FINISHED FLOOR LEVELS.

- Application Boundary  
Ownership Boundary

SITE / LOCATION PLAN



PLANNING DRAWINGS

REVISIONS

| DATE    | REVISION | DESCRIPTION / COMMENT |
|---------|----------|-----------------------|
| 28/8/28 | --       | PLANNING SCALE        |
| --      | --       | --                    |
| --      | --       | --                    |
JACKSON DESIGN STUDIO LTD


102

HOPS HOUSE

MAIN HOUSE

PROPOSED SECTION A-A

| SCALE            | PAGE | CHECKED BY | DRAWN BY | DATE    |
|------------------|------|------------|----------|---------|
| 1:100@A3         | --   | AJ         | TNS      | 28/8/28 |
| DRAWING NUMBER:  |      |            |          | REV     |
| 102_A_B01_PR_300 |      |            |          | /       |

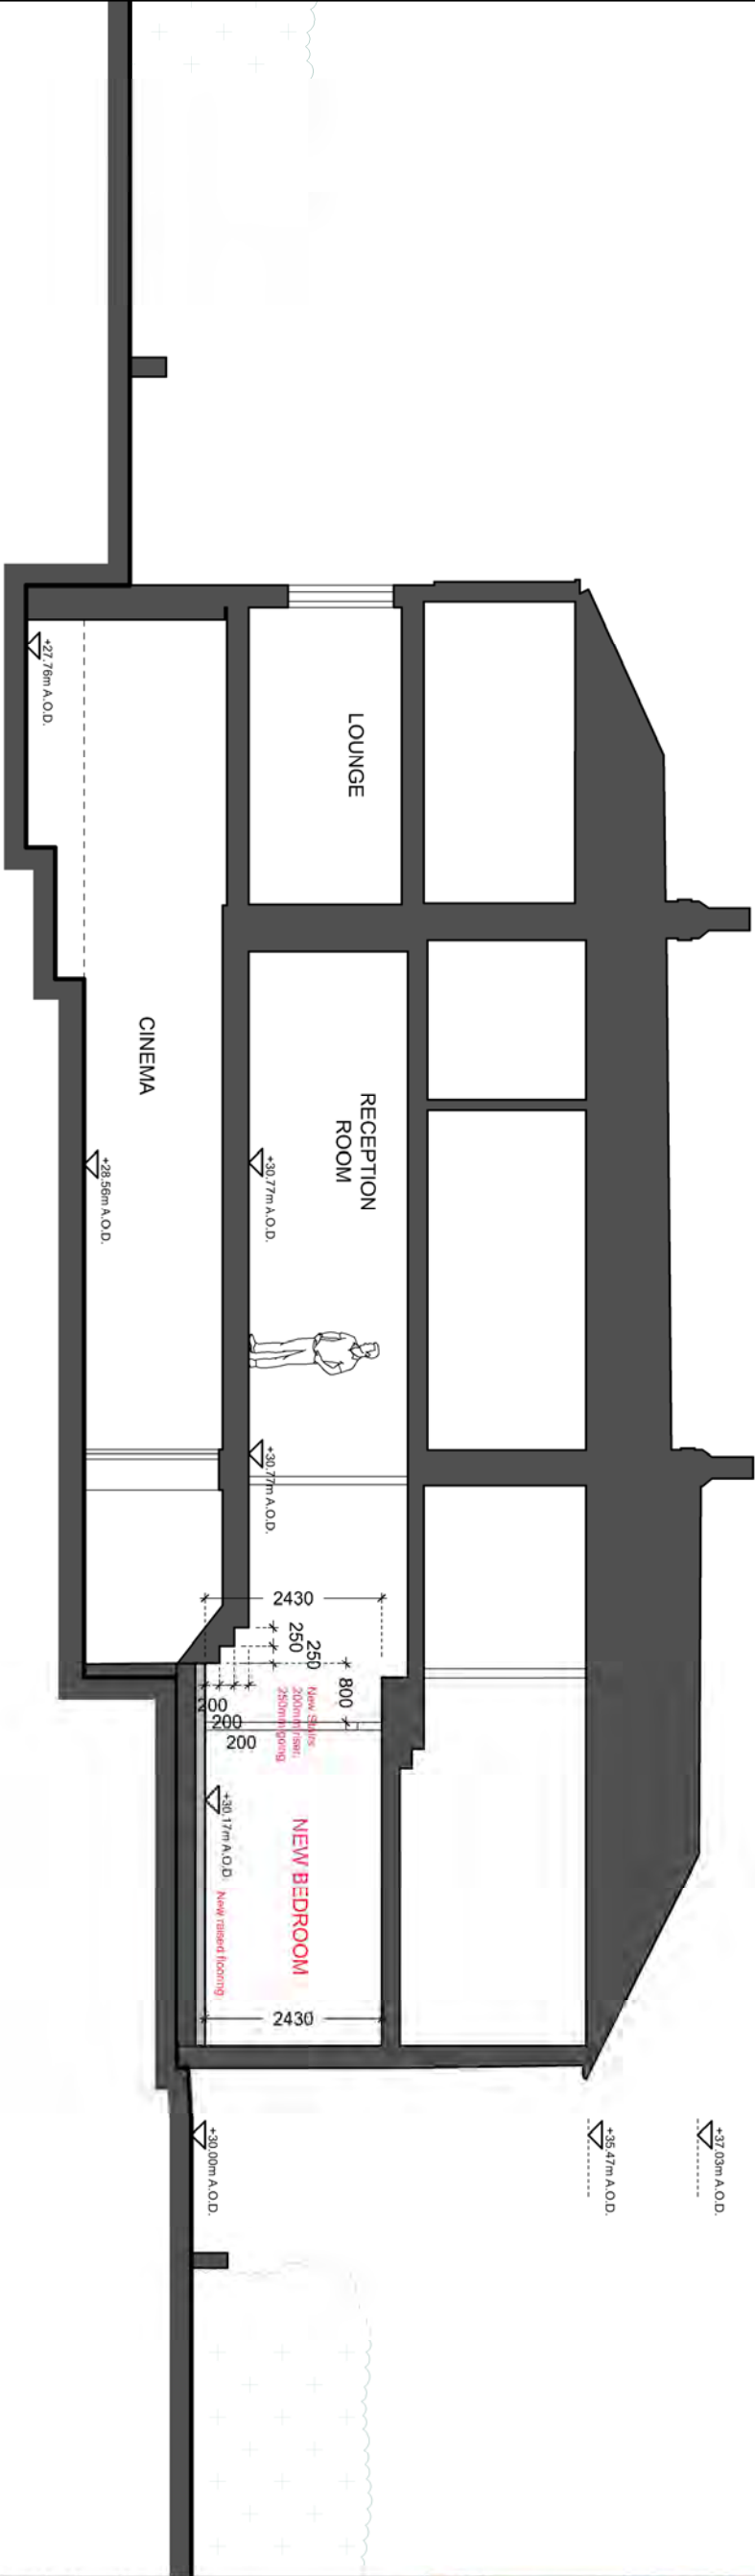

Datum 25.00m

1:100

