


GENERAL NOTES

01. ALL DIMENSIONS ARE IN MILLIMETER.
02. THE CONTRACTOR IS RESPONSIBLE FOR CHECKING ALL DIMENSIONS AT SITE.
03. CONSTRUCTION OF ALL STRUCTURAL ELEMENTS SHALL BE CARRIED OUT WITH REFERENCE TO THE RELEVANT STRUCTURAL DRAWINGS. IF THERE IS ANY AMBIGUITY WITH STRUCTURAL LAYOUTS AND LEVELS, ARCHITECTURAL LAYOUTS AND LEVELS SHALL PREVAIL.
04. ALL FLOOR LEVELS GIVEN IN ARCHITECTURAL DRAWINGS SHALL BE FINISHED FLOOR LEVELS.

- Application Boundary
Ownership Boundary

SITE / LOCATION PLAN

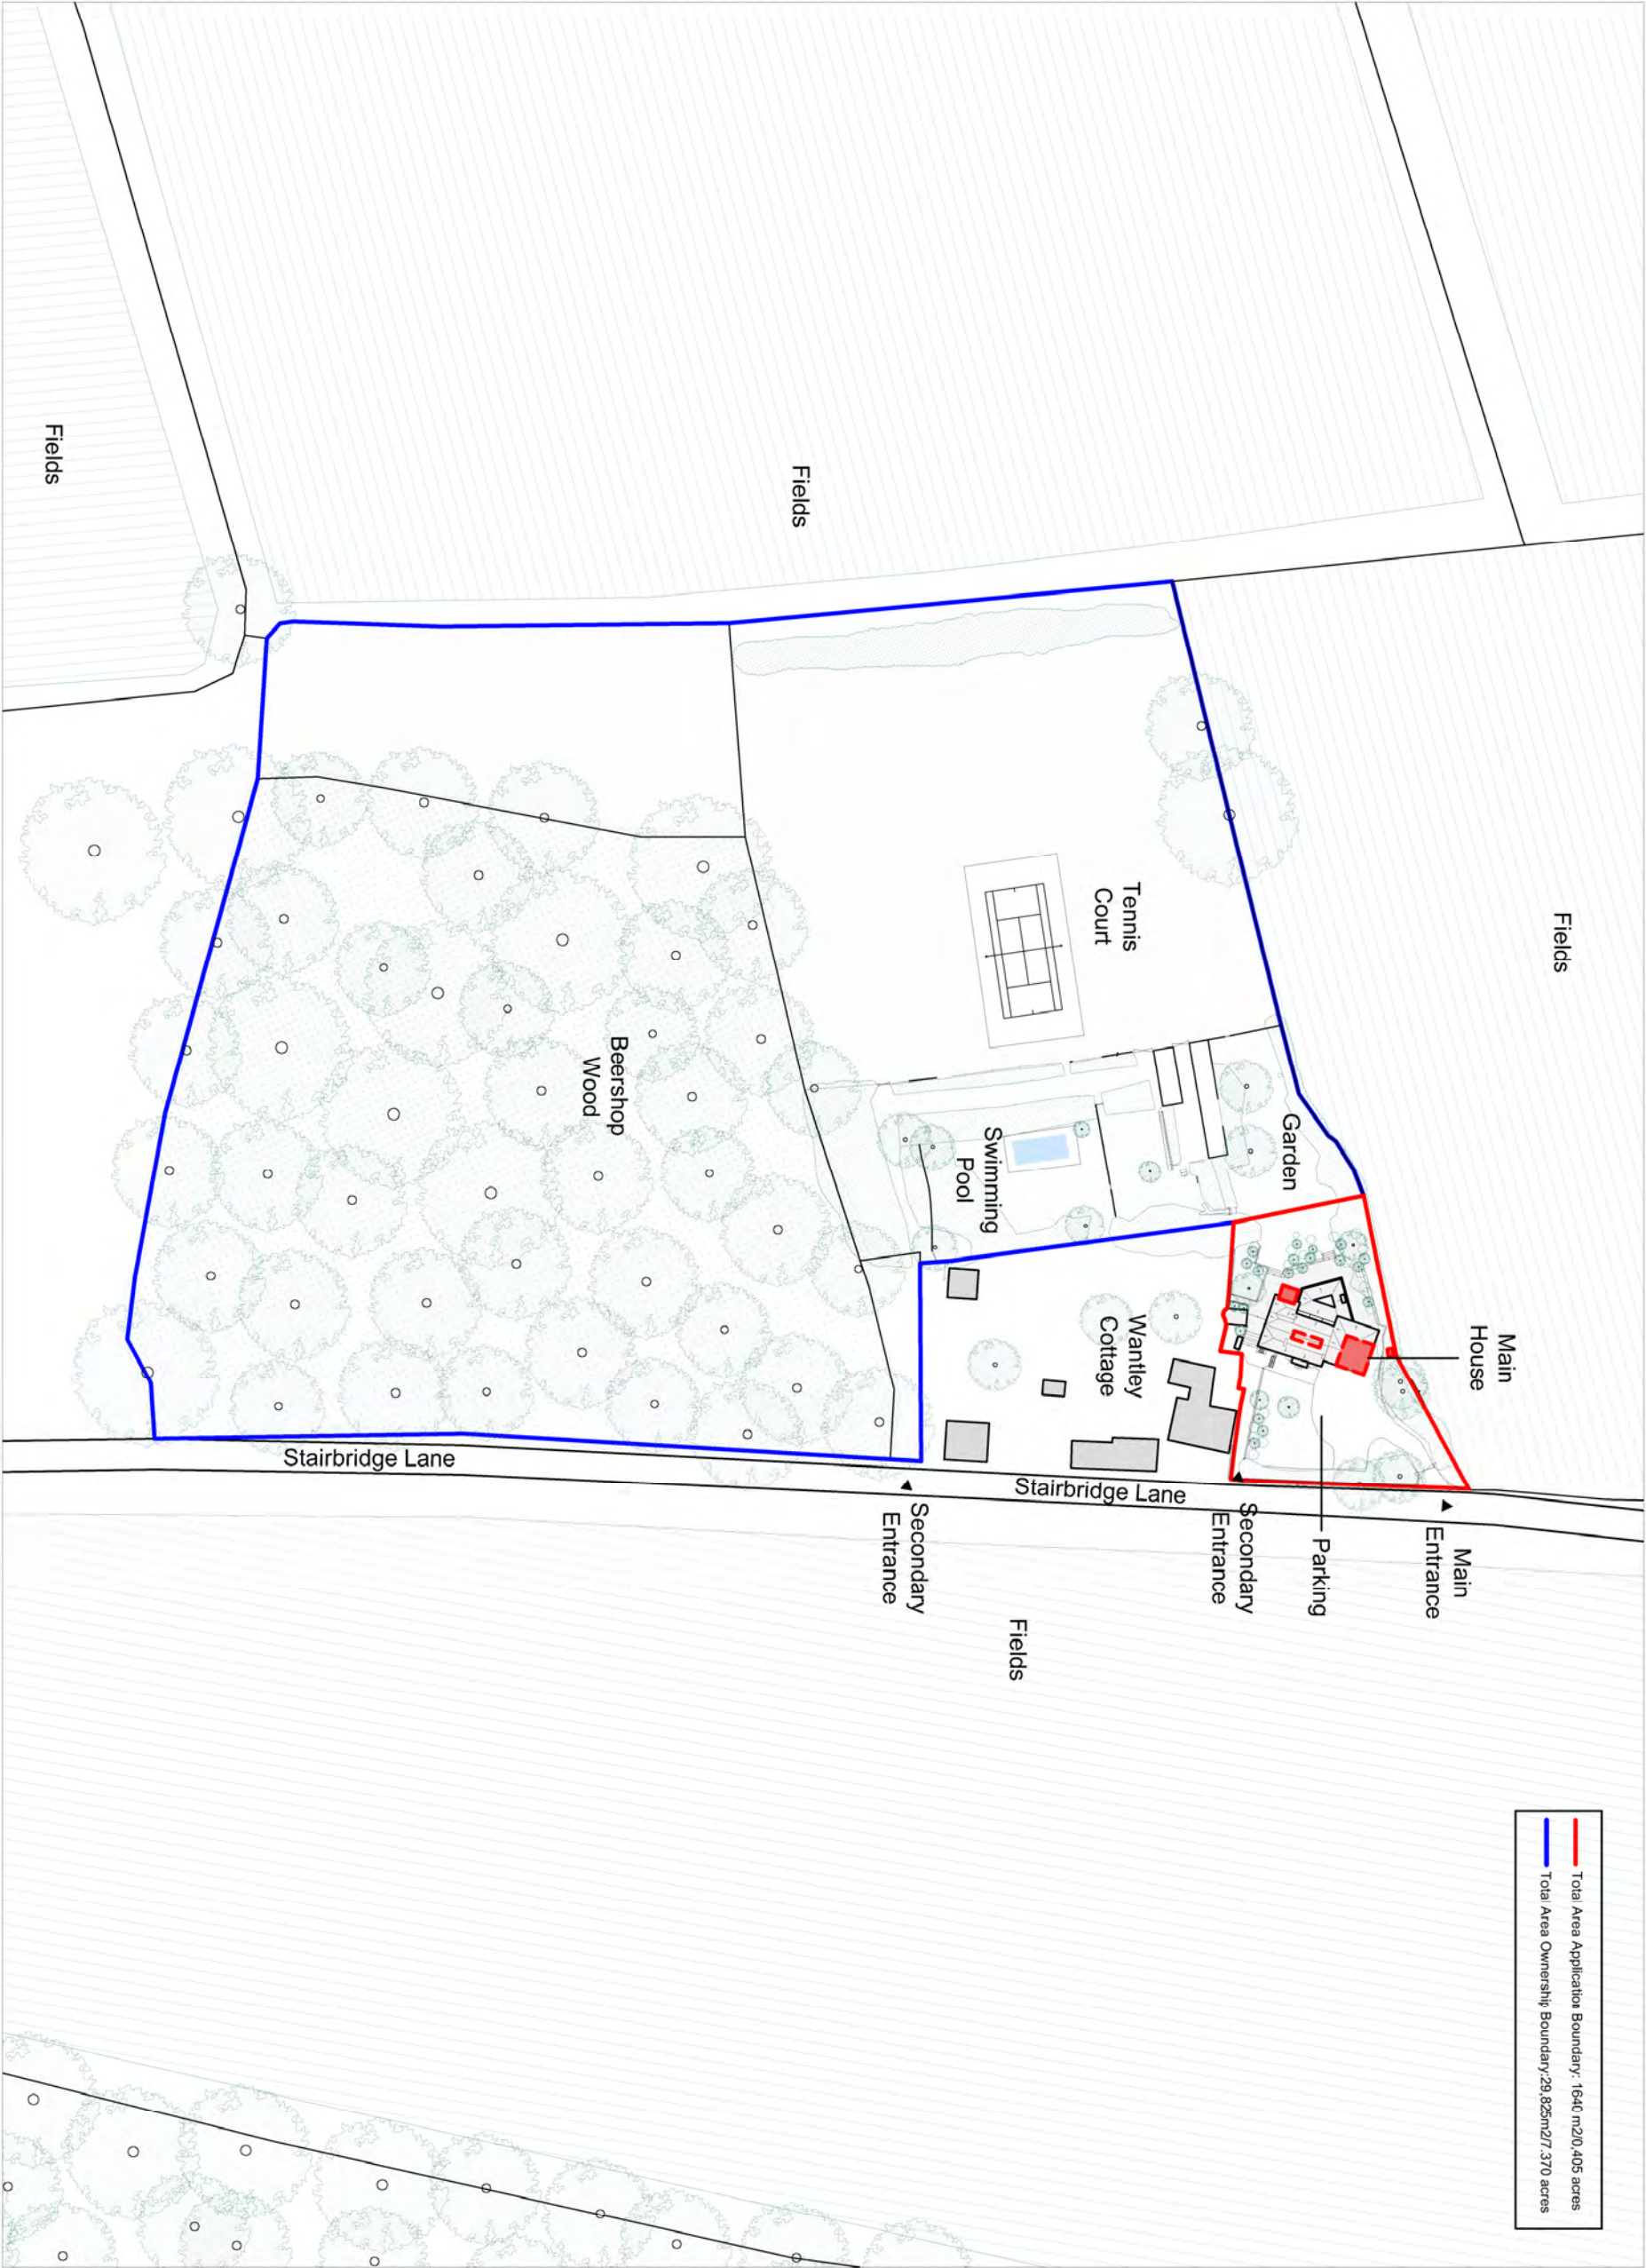

PLANNING DRAWINGS

REVISIONS

DATE (DD/MM/YY)	REVISION	DESCRIPTION / COMMENT
28/9/28	--	PLANNING SCALE
--	--	--
--	--	--
--	--	--
--	--	--
--	--	--
--	--	--
--	--	--
--	--	--
--	--	--

JACKSON DESIGN STUDIO LTD

102

HOPS HOUSE

MASTERPLAN

EXISTING LOCATION PLAN

SCALE	PAGE	CHECKED BY	DRAWN BY	DATE
1:1250@A3	--	AJ	TMS	28/9/28
DRAWING NUMBER:	102_A_B01_EX_001		REV	/