


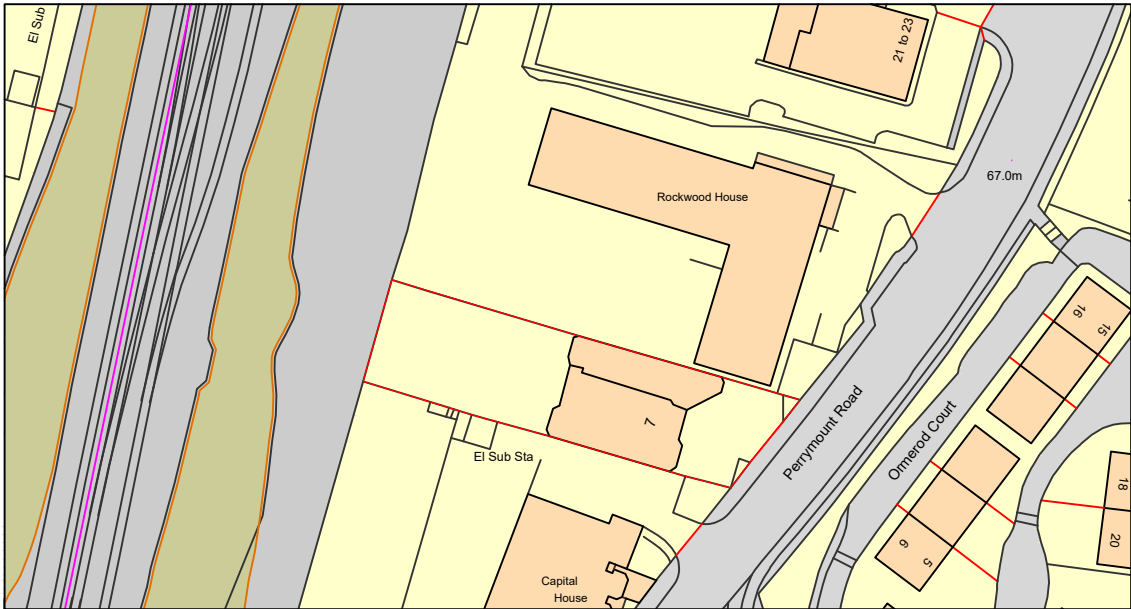

Ordnance Survey, (c) Crown Copyright 2026. All rights reserved. Licence number 100022432



Ordnance Survey, (c) Crown Copyright 2026. All rights reserved. Licence number 100022432

THE CONTRACTOR MUST VERIFY ALL DIMENSIONS ON SITE BEFORE MAKING SHOP DRAWINGS OR COMMENCING WORK OF ANY KIND. NO DIMENSIONS TO BE SCALED FROM THIS DRAWING.

REV. DATE REVISION

PLANNING

Osel architecture

PROJECT:
UPTON HOUSE
7 Perymount Road
Haywards Heath

CLIENT:
WOLFVALE Ltd
Stratford Road, Wellesbourne
Warwick, CV35 9RY

DRAWING:
SITE LOCATION
PLAN

DRAWING No.:
26001-OSL-ZZ-XX-D-A-030900

SCALE: 1:500@A3

DRAWN: WTM

CHECKED:

DATE: March 2026

DATE:

Studio 115 | The Record Hall | 16-16A Baldwin's Gardens | London | EC1N 7RJ
Tel: 020 7224 2447

E-mail: admin@oselarch.co.uk Web: www.oselarchitecture.co.uk

© COPYRIGHT EXISTS ON THE DESIGNS AND INFORMATION SHOWN ON THIS DRAWING