Contains OS data © Crown copyright and database rights 2023. Ordnance Survey License 0100031673.

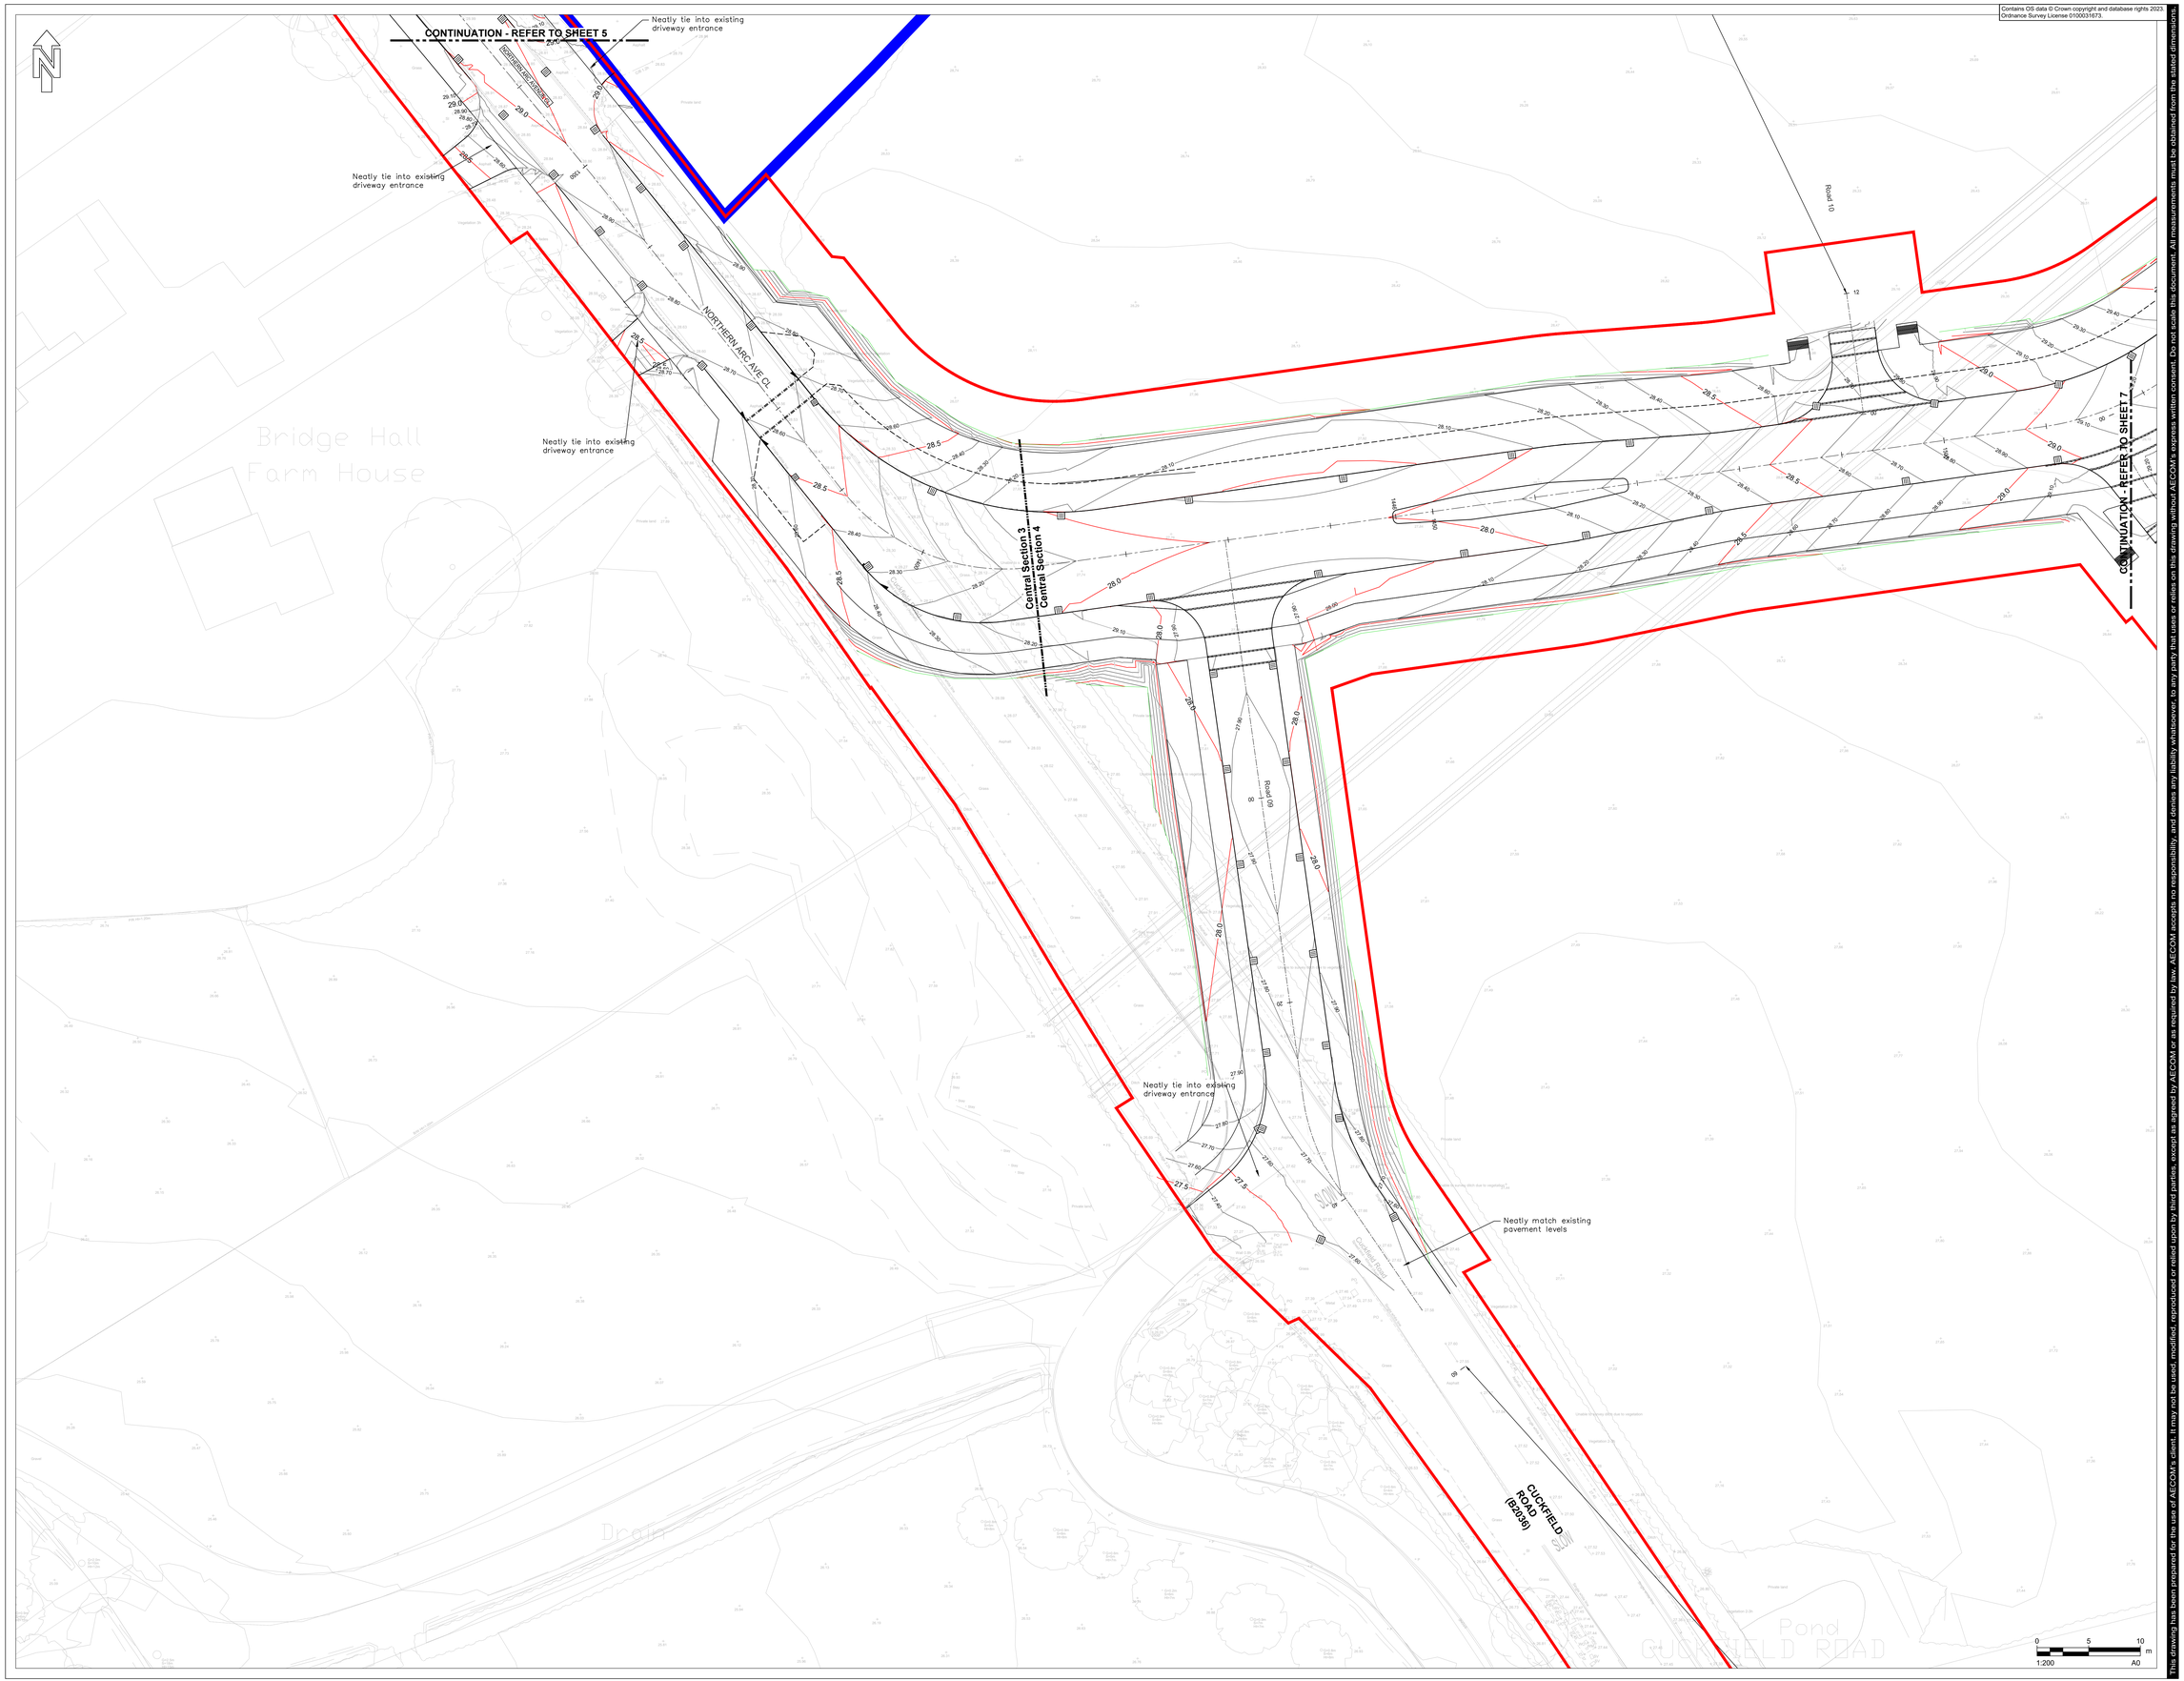

Project Management Initials: Designer: DHP Checked: TR Approved: NM ISO A0 841mm x 1189mm

Filename: C:\PNWORKING\AECOM_DSSI_UK_\0200\60725535\0061\0607-ACM-CS-ZZ-DR-HW-00-0600-0608.DWG
Last saved by: CARLOS.BOTELLO(2025-02-12) Last Plotted: 2025-02-12

This drawing has been prepared for the use of AECOM's client. It may not be used, modified, reproduced or relied upon by third parties, except as agreed by AECOM or as required by law. AECOM accepts no responsibility, and denies any liability whatsoever, to any party that uses or relies on this drawing without AECOM's express written consent. Do not scale this document. All measurements must be obtained from the stated dimensions.

AECOM

PROJECT

Brookleigh - Northern Arc avenue Central Section

CLIENT

Homes England

CONSULTANT

AECOM
MARLBOROUGH COURT
10 BRICKET ROAD
ST ALBANS, AL1 3JX, UK
Tel: +44 (0)1727 535 000
www.aecom.com

NOTES

3. This drawing is based upon topographical information by 40Seven survey consultants, drawing 1520_P_Rev C dated August 2018 and updated topograagvical survey by Survey Solutior drawing 50896BWLS-01 dated September 2023.
4. It is the responsibility of the Contractor to confirm existing levels of the adjoining phases, e.g. Eastern and Western Bridge Link Road prior to commencement
5. Highway design remains subject to Section 38 Technical Approval by Highway Authority
6. Contours represent a continuation of the highway and negate the raised table junctions and islands which will be subject to Section 38 design development and technical approval.
7. This design has been coordianted with the West Bridge Link Road design file reference WBLR-CAP-HGN-04-M3-C-0041 dated Septemt 2023 and Eastern Bridge Link Road design file reference 13258-CRH-EBLR-FOR PLANNING SUBMISSION -M2-C-0001 dated April 2023.

LEGEND

- Scheme Planning Application Boundary
- Land Ownership Boundary
- 0.5m Major Contour
- 0.1m Minor Contour
- 0.5m EBLR/WBLR Major Contour as future design by others or simila name
- 0.1m EBLR/WBLR Minor Contour as future design by others or simila name
- Road Gully

FOR APPROVAL

SUITABILITY

S4 FOR STAGE APPROVAL

ISSUE/REVISION

I/R	DATE	DESCRIPTION
P04	12/02/2025	FOR PLANNING SUBMISSION
P03	20/12/2024	FOR PLANNING SUBMISSION
P02	15/01/2024	FOR APPROVAL
P01	10/11/2023	FIRST ISSUE

KEY PLAN

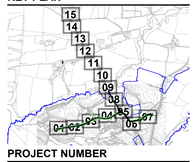

PROJECT NUMBER

60610807

SHEET TITLE

ADOPTABLE HIGHWAY
ROAD CONTOURS - SHEET 6

SHEET NUMBER

60610807-ACM-CS-ZZ-DR-HW-00-0606