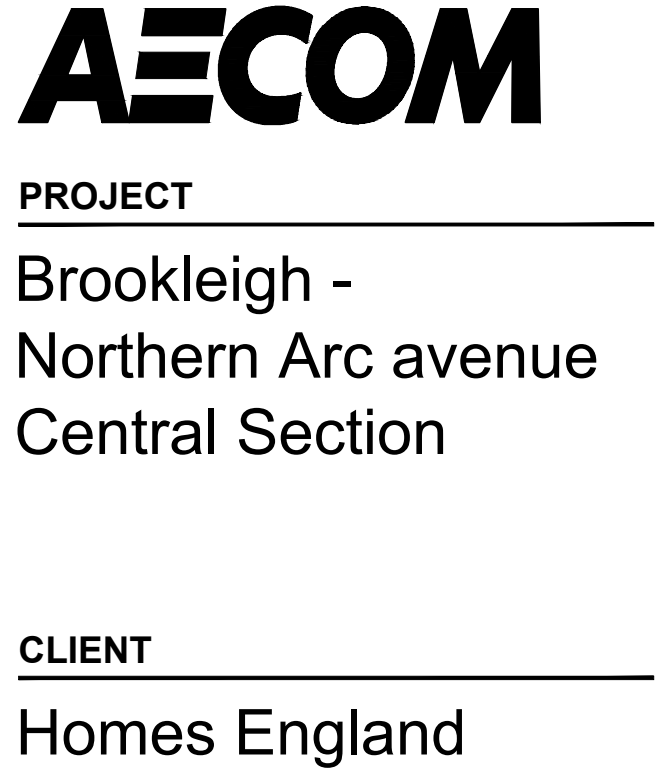
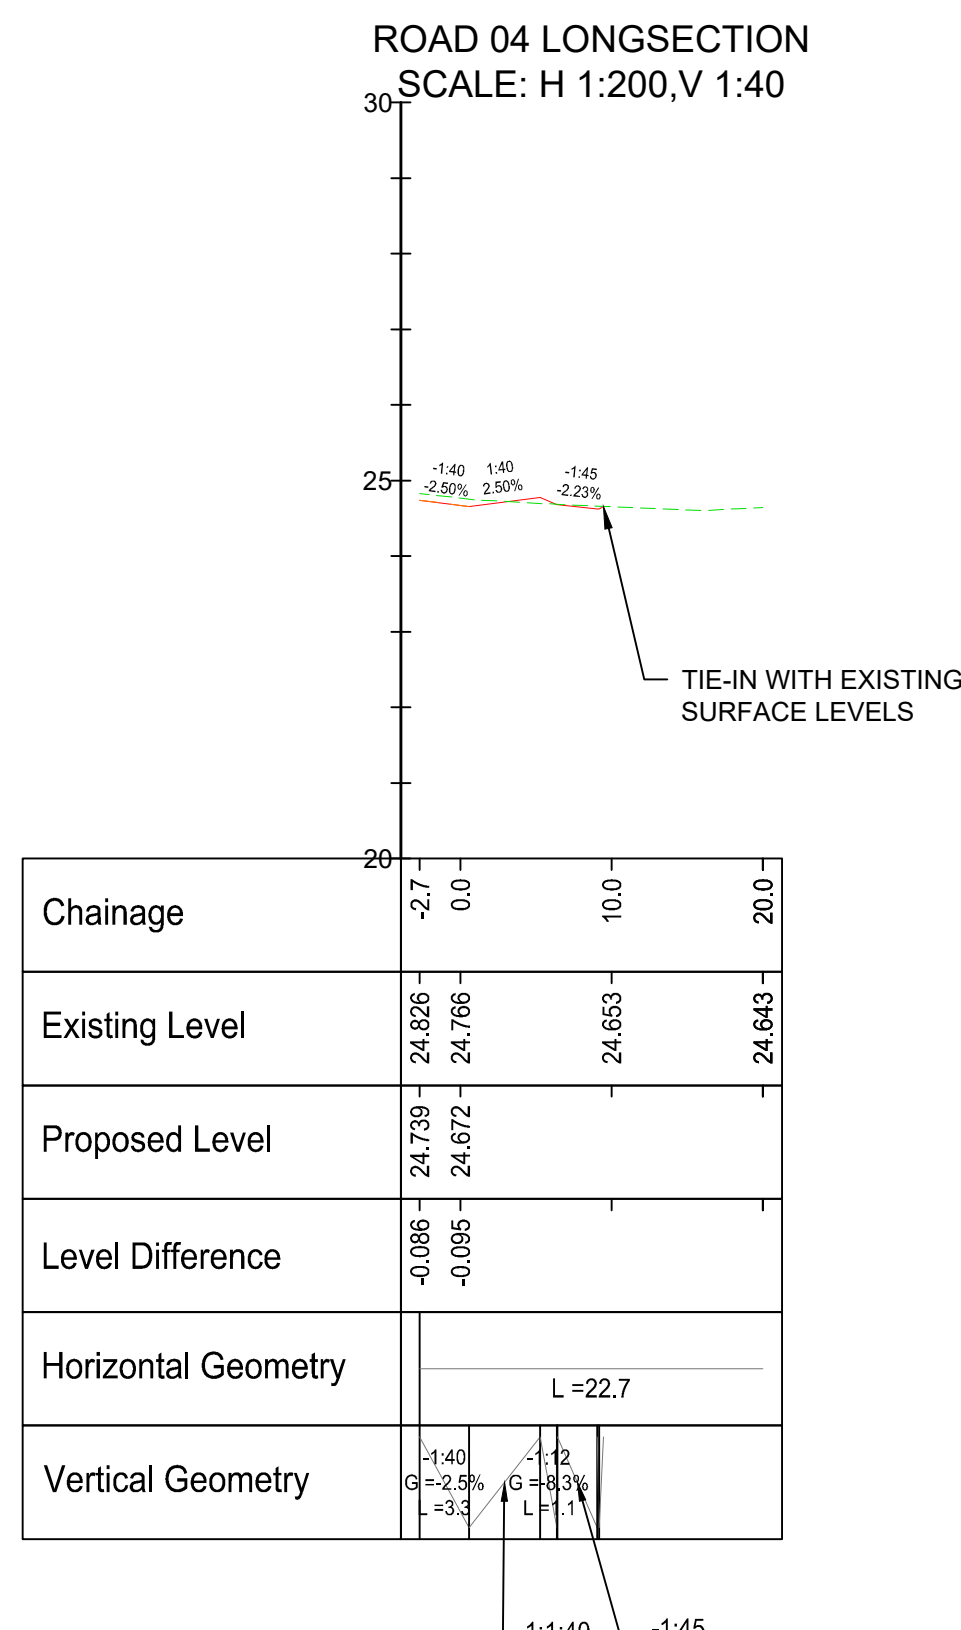


SHEET TITLE

ROAD LONGSECTIONS
SHEET 4

SHEET NUMBER

60610807-ACM-CS-ZZ-DR-HW-00-063