ISO A0 841mm x 1189mm

Approved: NM

Checked: TR

Designer: DHP

Project Management Initials:

Contains OS data © Crown copyright and database rights 2023.
Ordnance Survey License 0100031673.

NORTHERN ARC AVENUE CL-620.209
SCALE: H 1:200,V 1:200. DATUM: 17.500

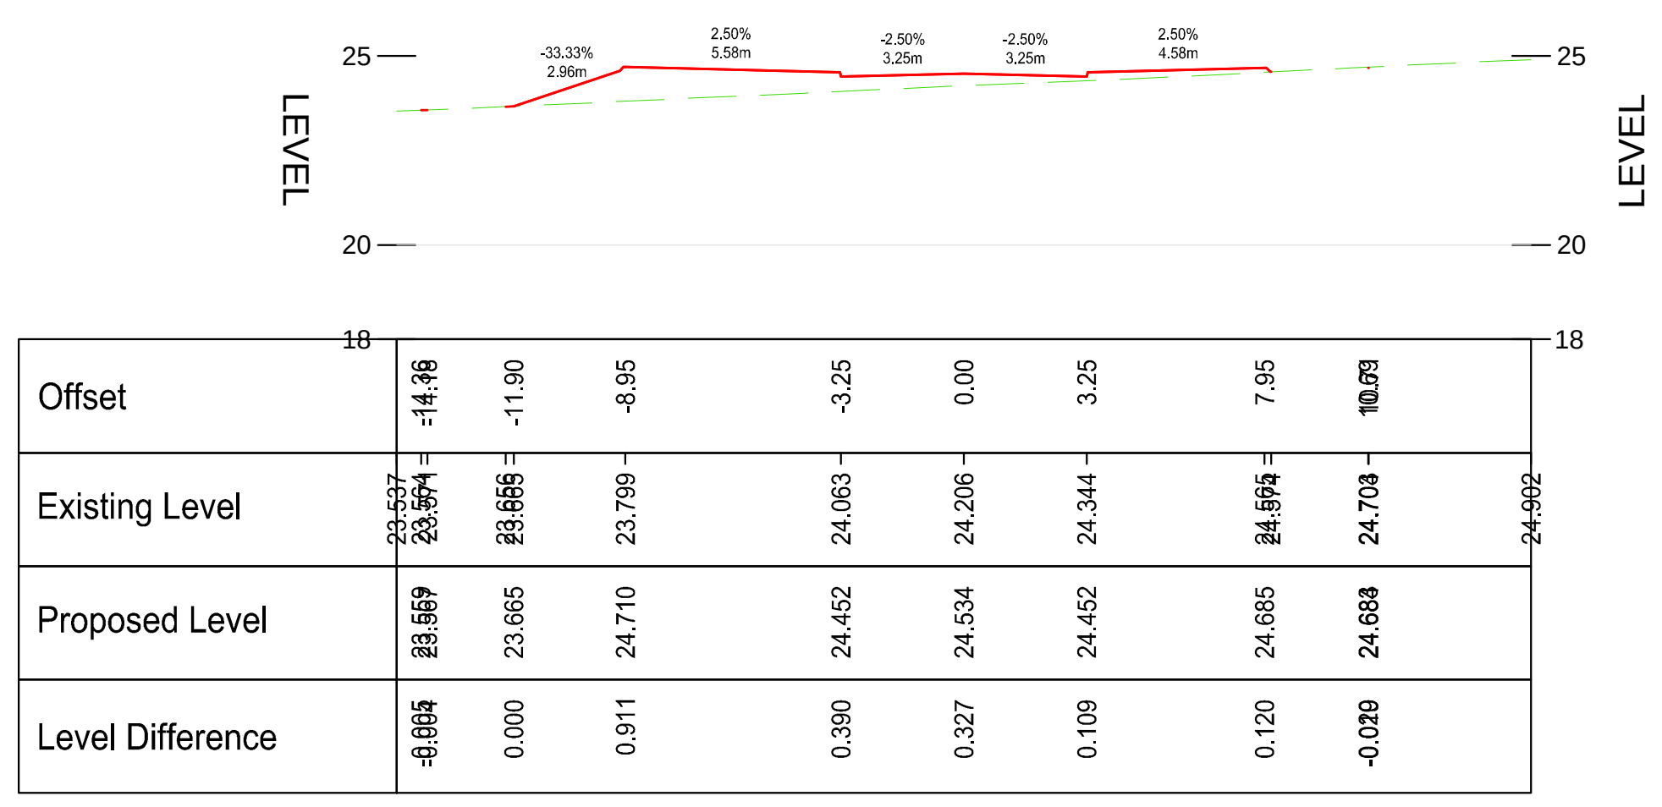

NORTHERN ARC AVENUE CL-640.000
SCALE: H 1:200,V 1:200. DATUM: 17.500

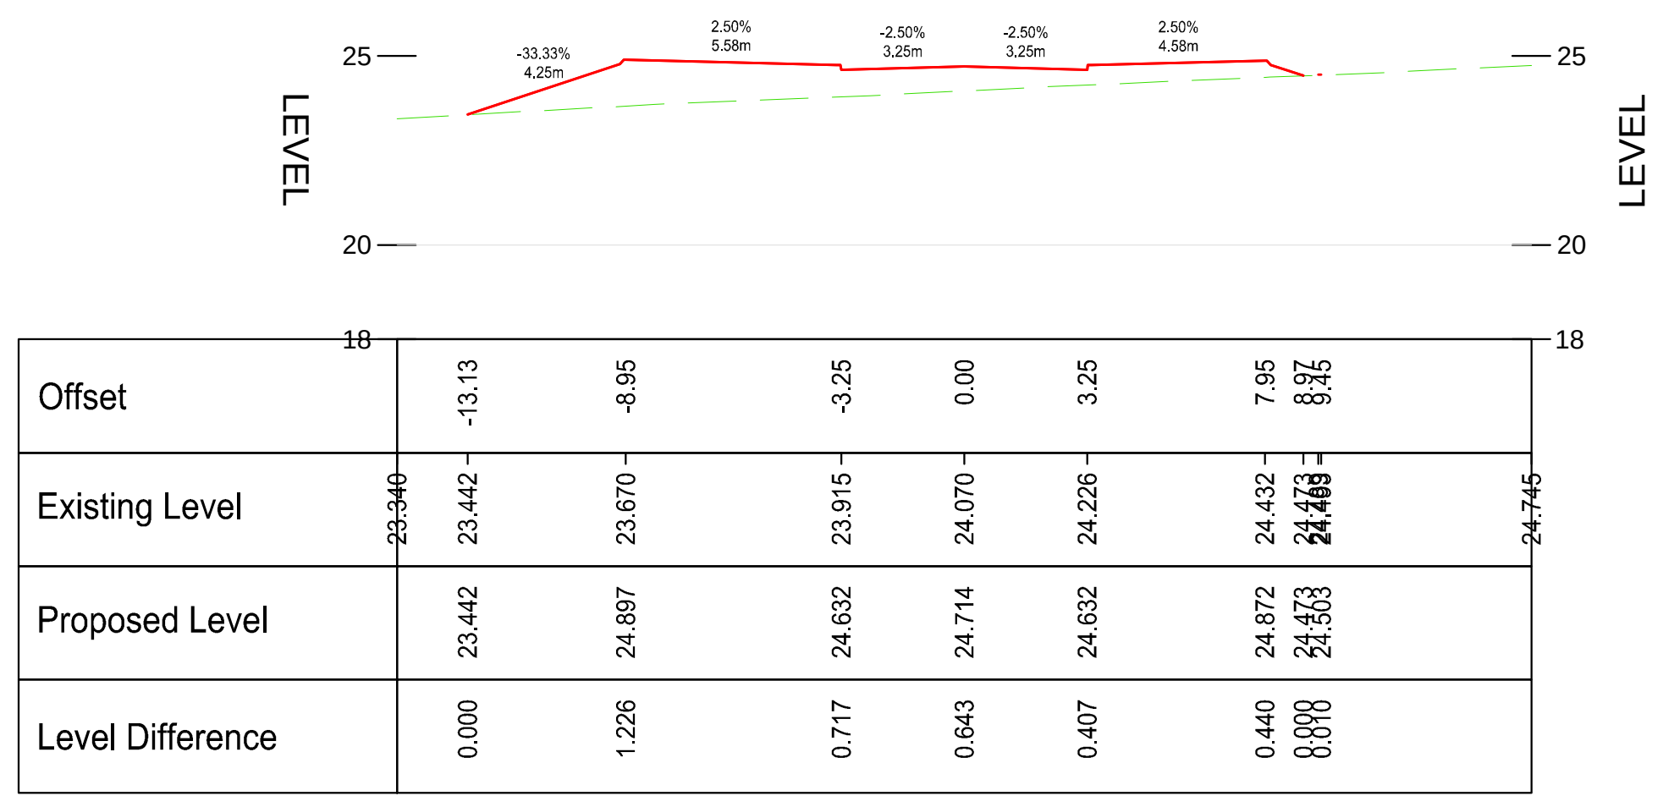

NORTHERN ARC AVENUE CL-660.000
SCALE: H 1:200,V 1:200. DATUM: 17.500

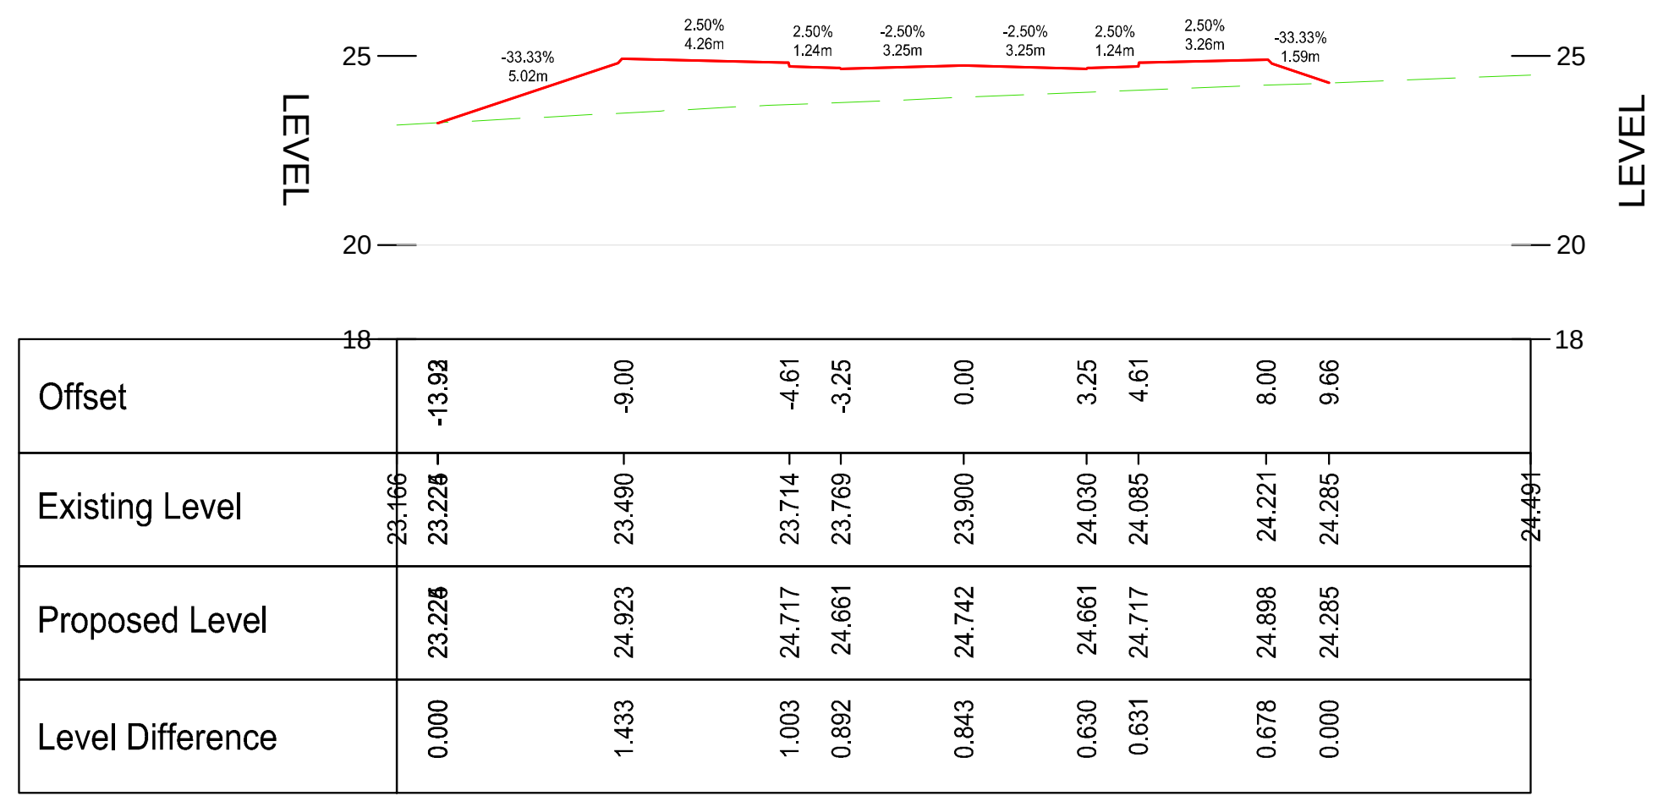

NORTHERN ARC AVENUE CL-680.000
SCALE: H 1:200,V 1:200. DATUM: 17.500

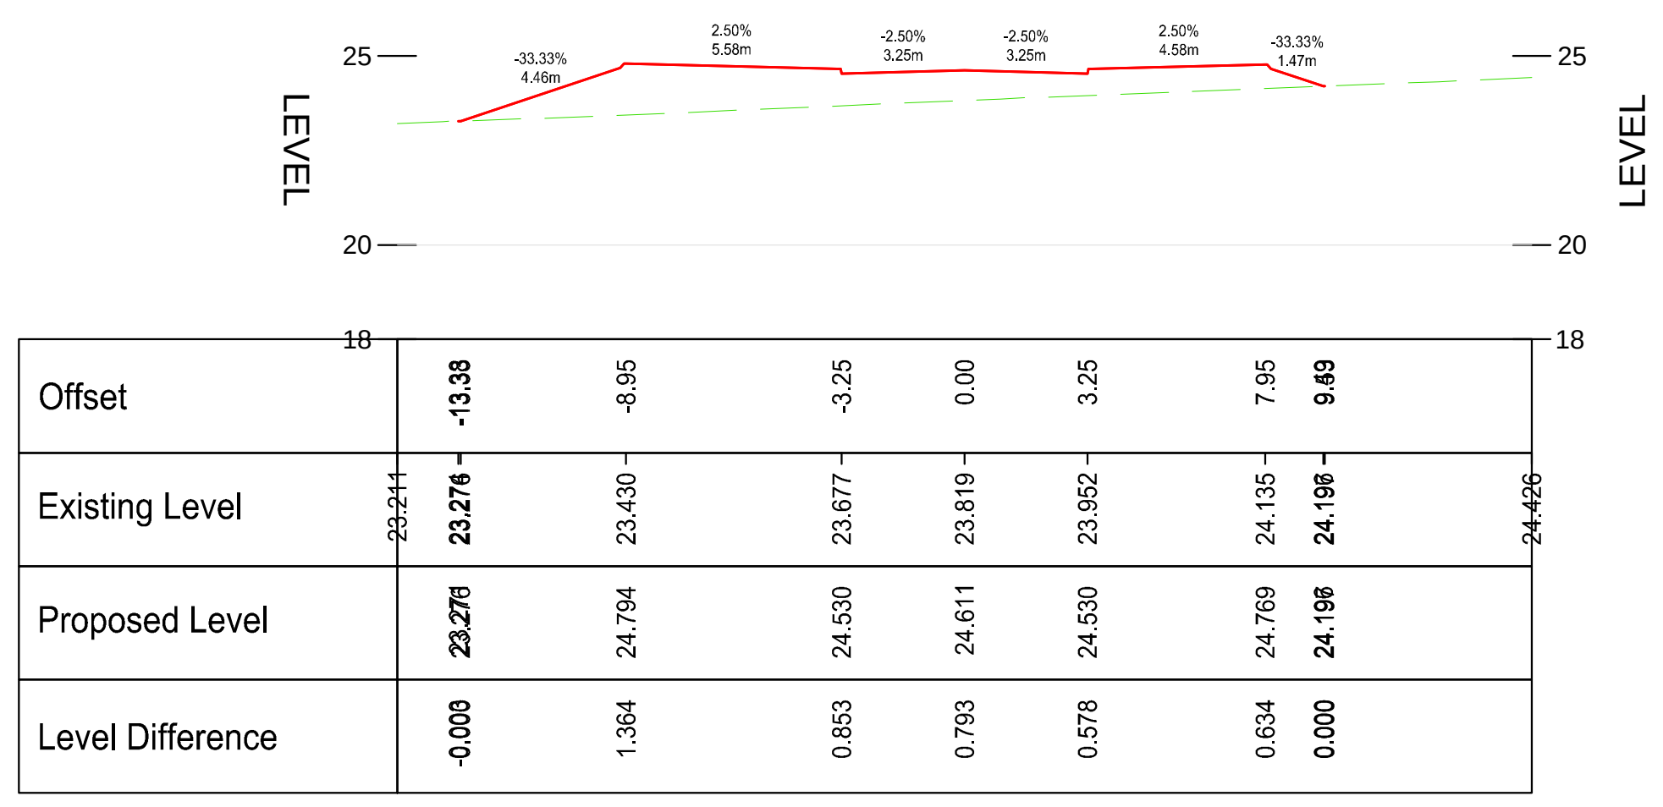

NORTHERN ARC AVENUE CL-596.644
SCALE: H 1:200,V 1:200. DATUM: 17.500

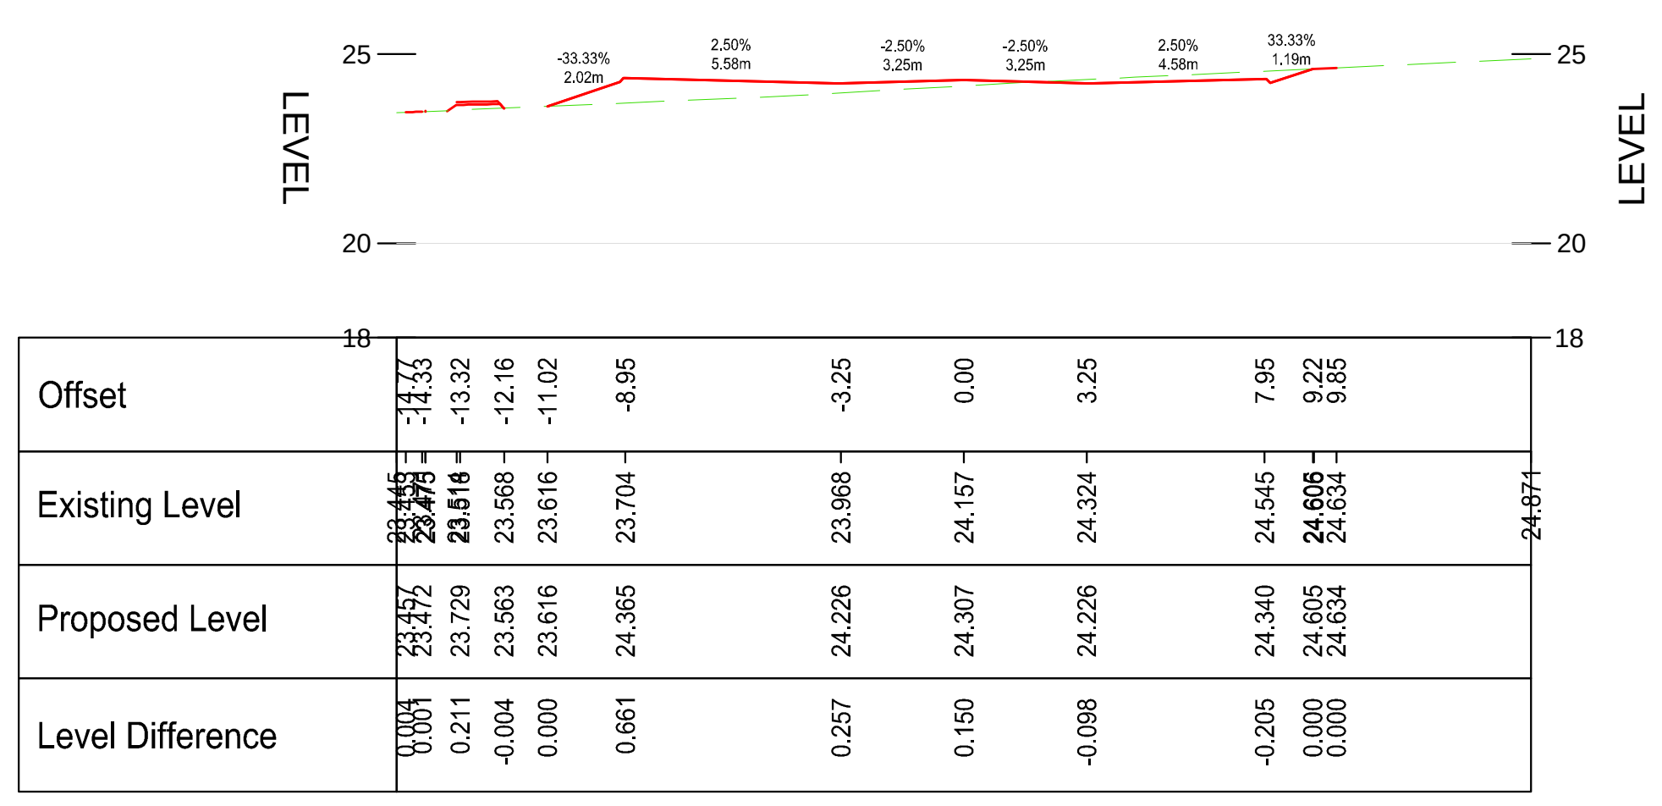

NORTHERN ARC AVENUE CL-600.000
SCALE: H 1:200,V 1:200. DATUM: 17.500

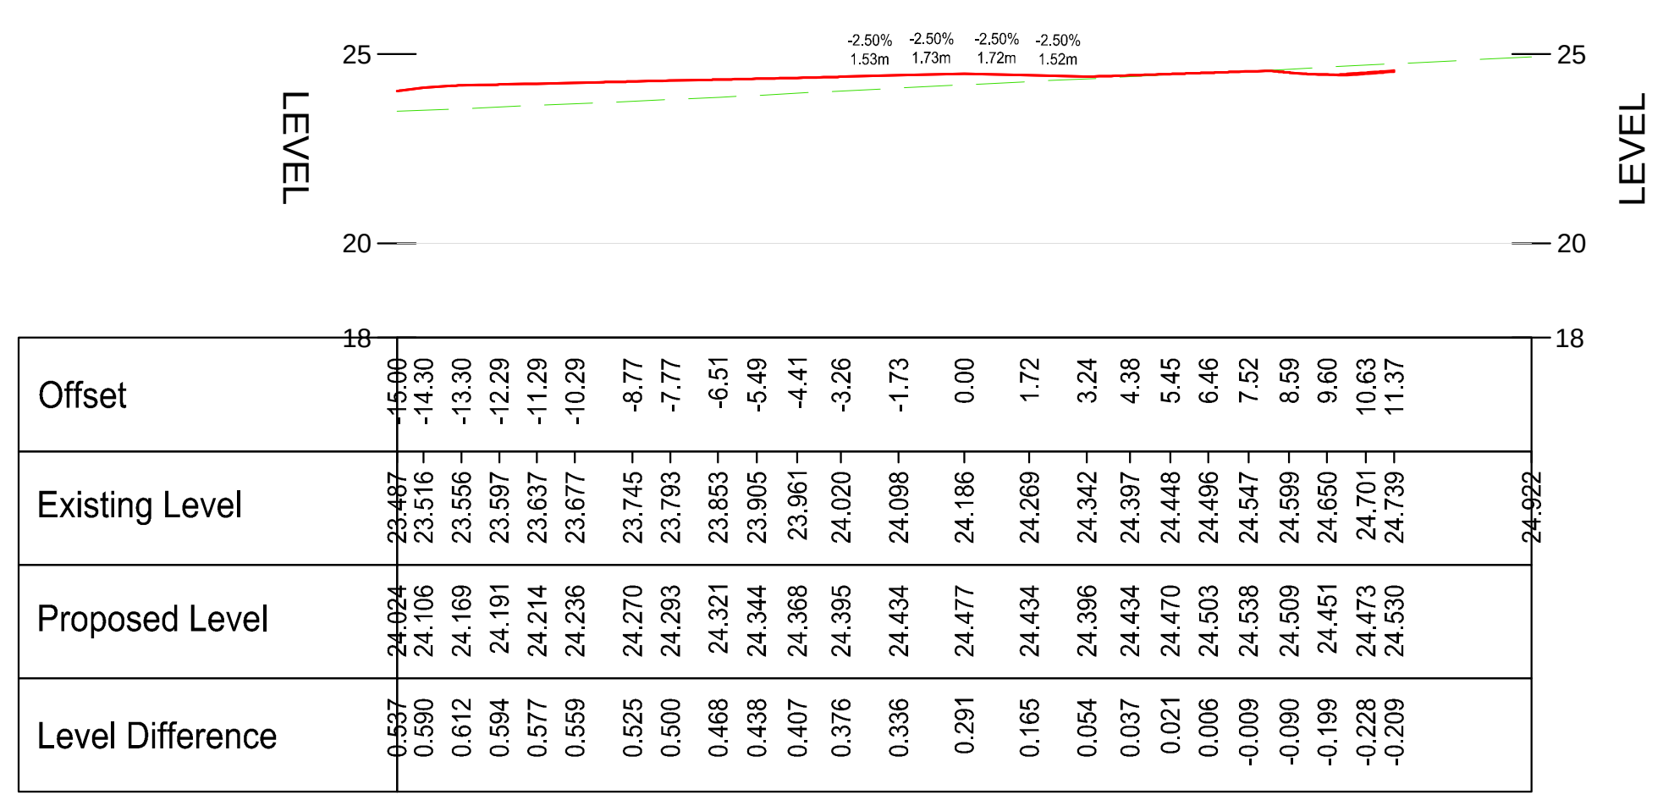

NORTHERN ARC AVENUE CL-618.797
SCALE: H 1:200,V 1:200. DATUM: 17.500

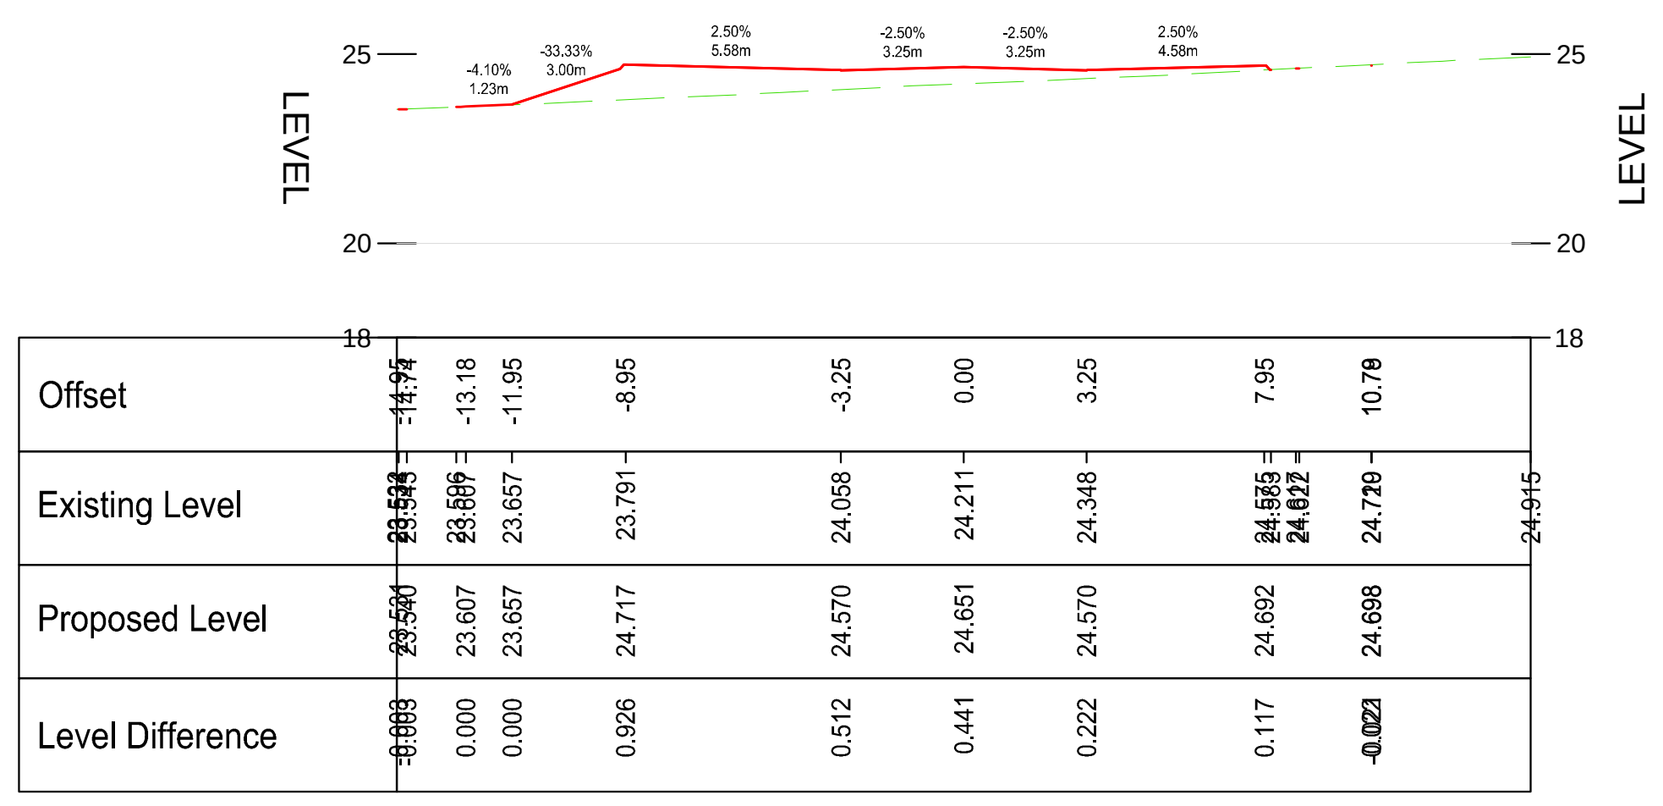

NORTHERN ARC AVENUE CL-620.000
SCALE: H 1:200,V 1:200. DATUM: 17.500

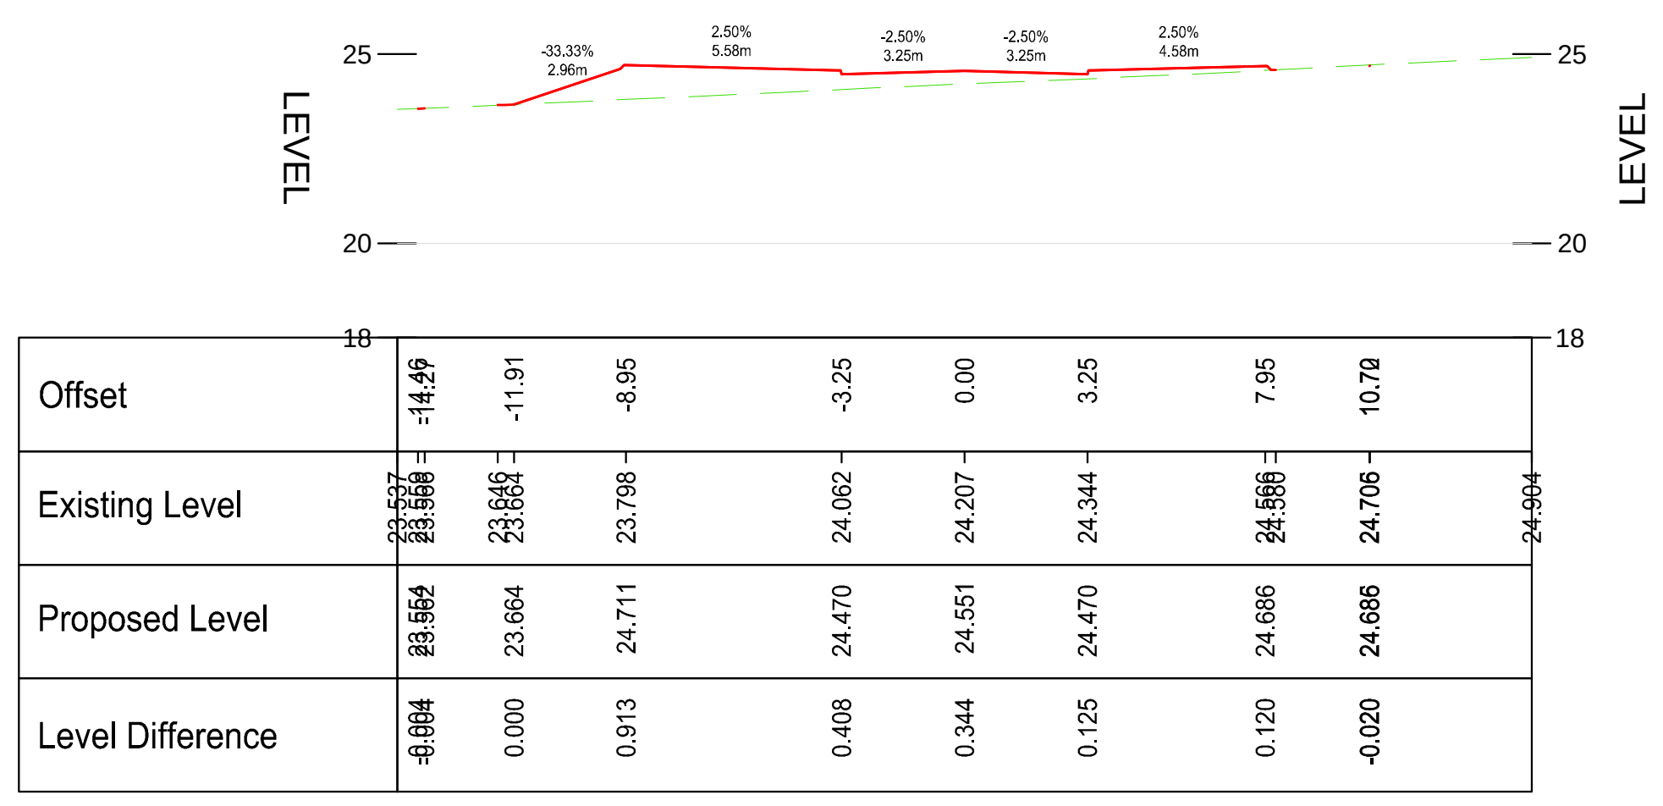

NORTHERN ARC AVENUE CL-540.000
SCALE: H 1:200,V 1:200. DATUM: 17.500

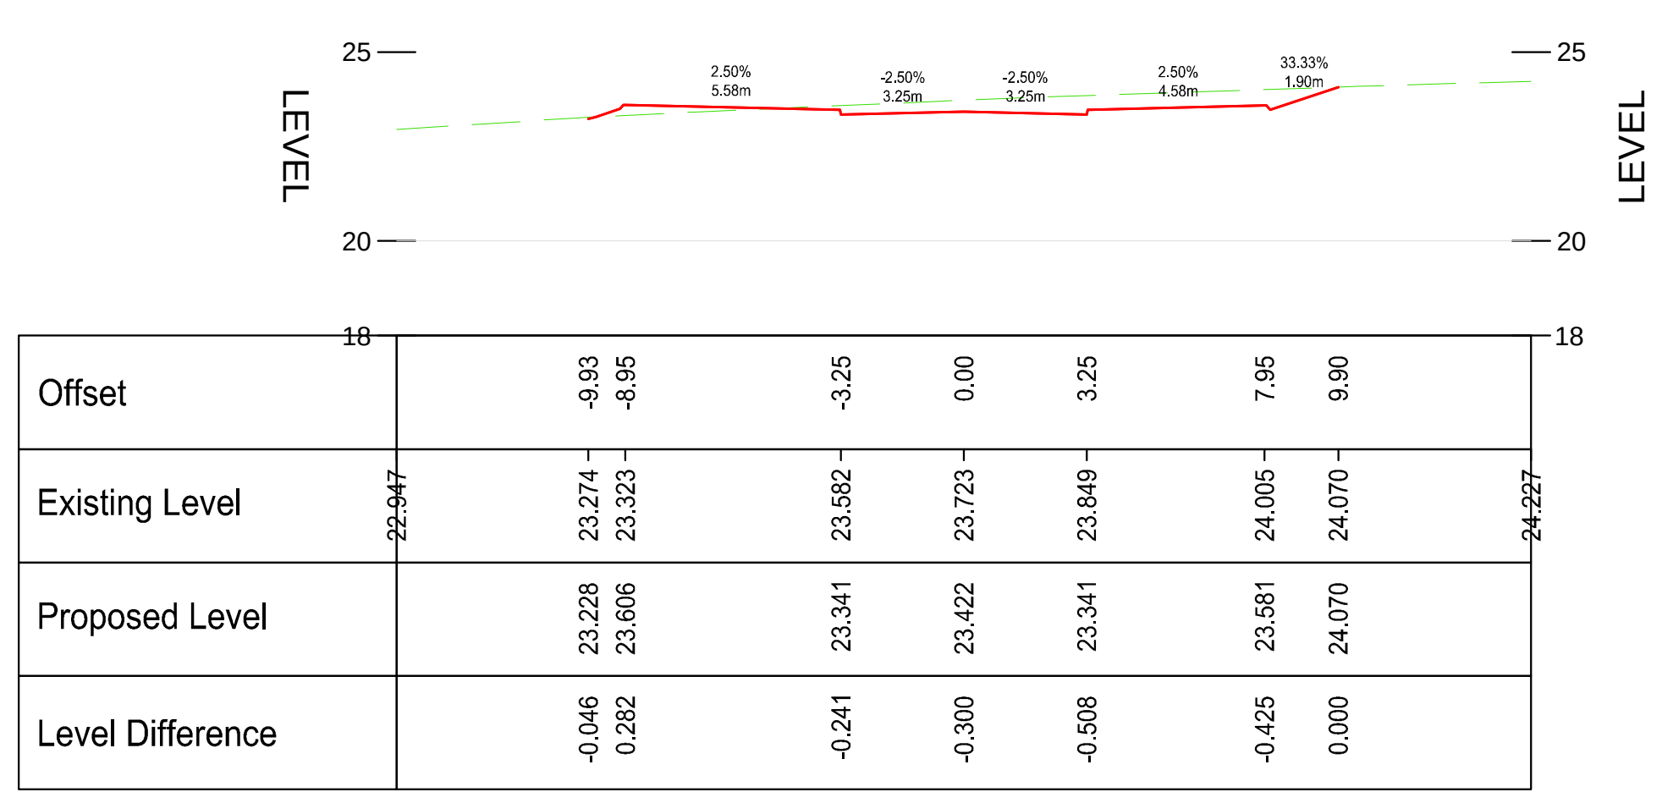

NORTHERN ARC AVENUE CL-560.000
SCALE: H 1:200,V 1:200. DATUM: 17.500

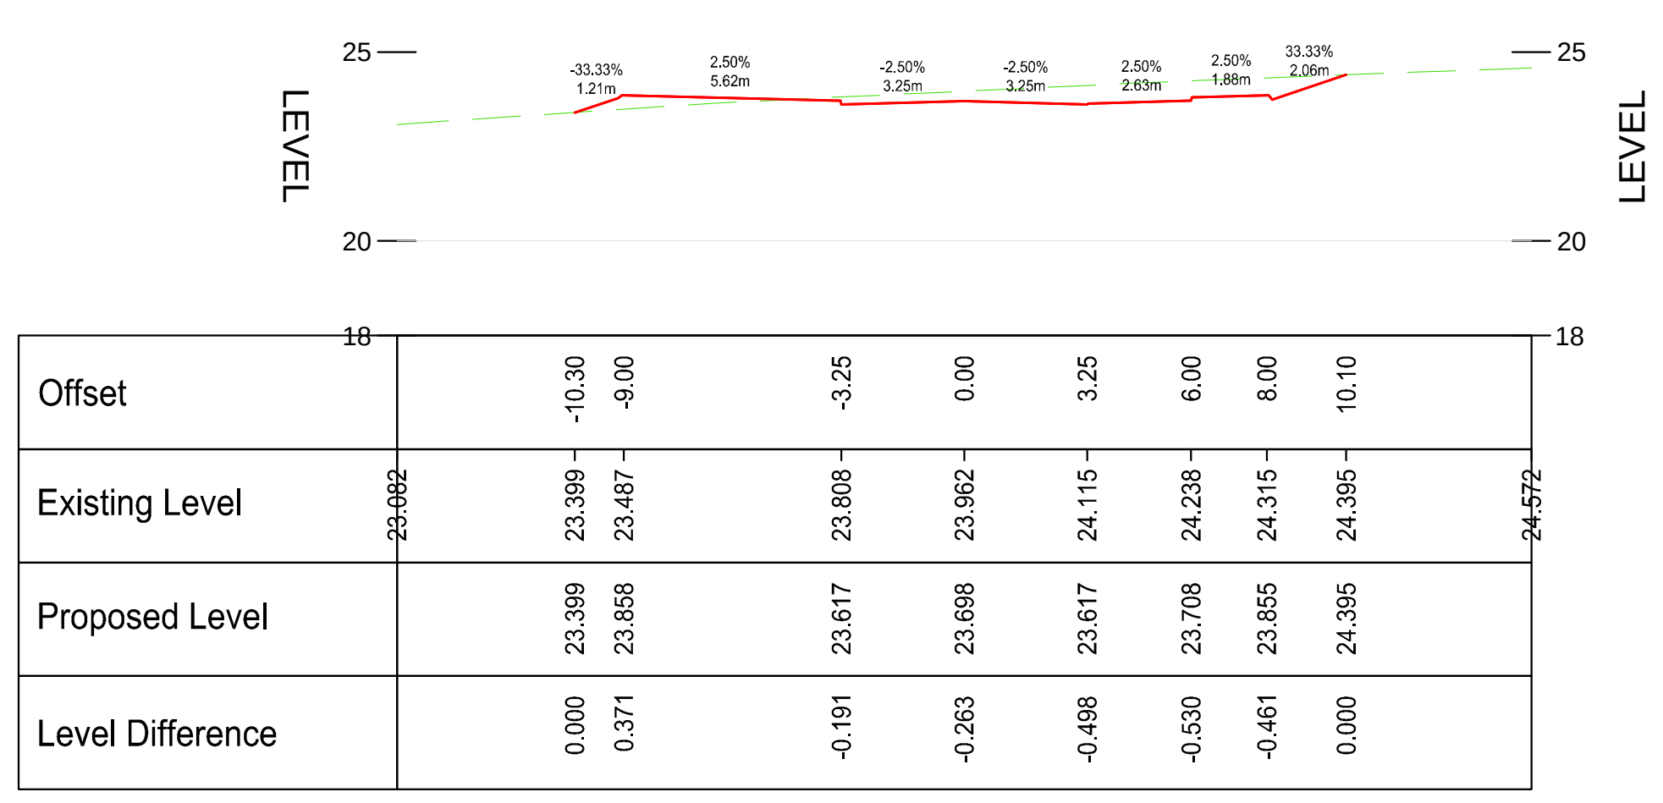

NORTHERN ARC AVENUE CL-580.000
SCALE: H 1:200,V 1:200. DATUM: 17.500

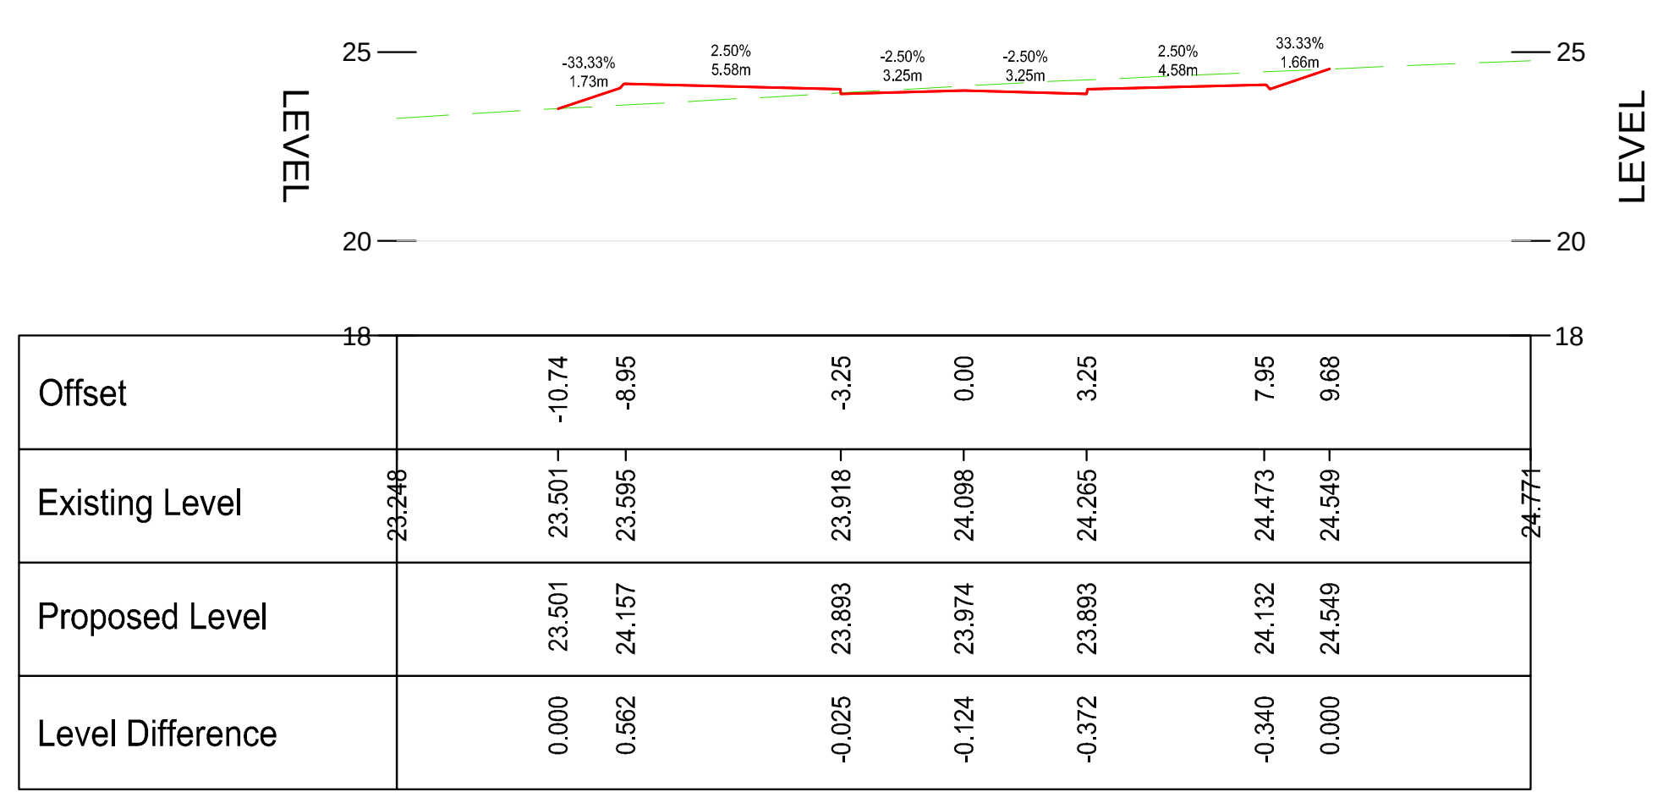

NORTHERN ARC AVENUE CL-595.144
SCALE: H 1:200,V 1:200. DATUM: 17.500

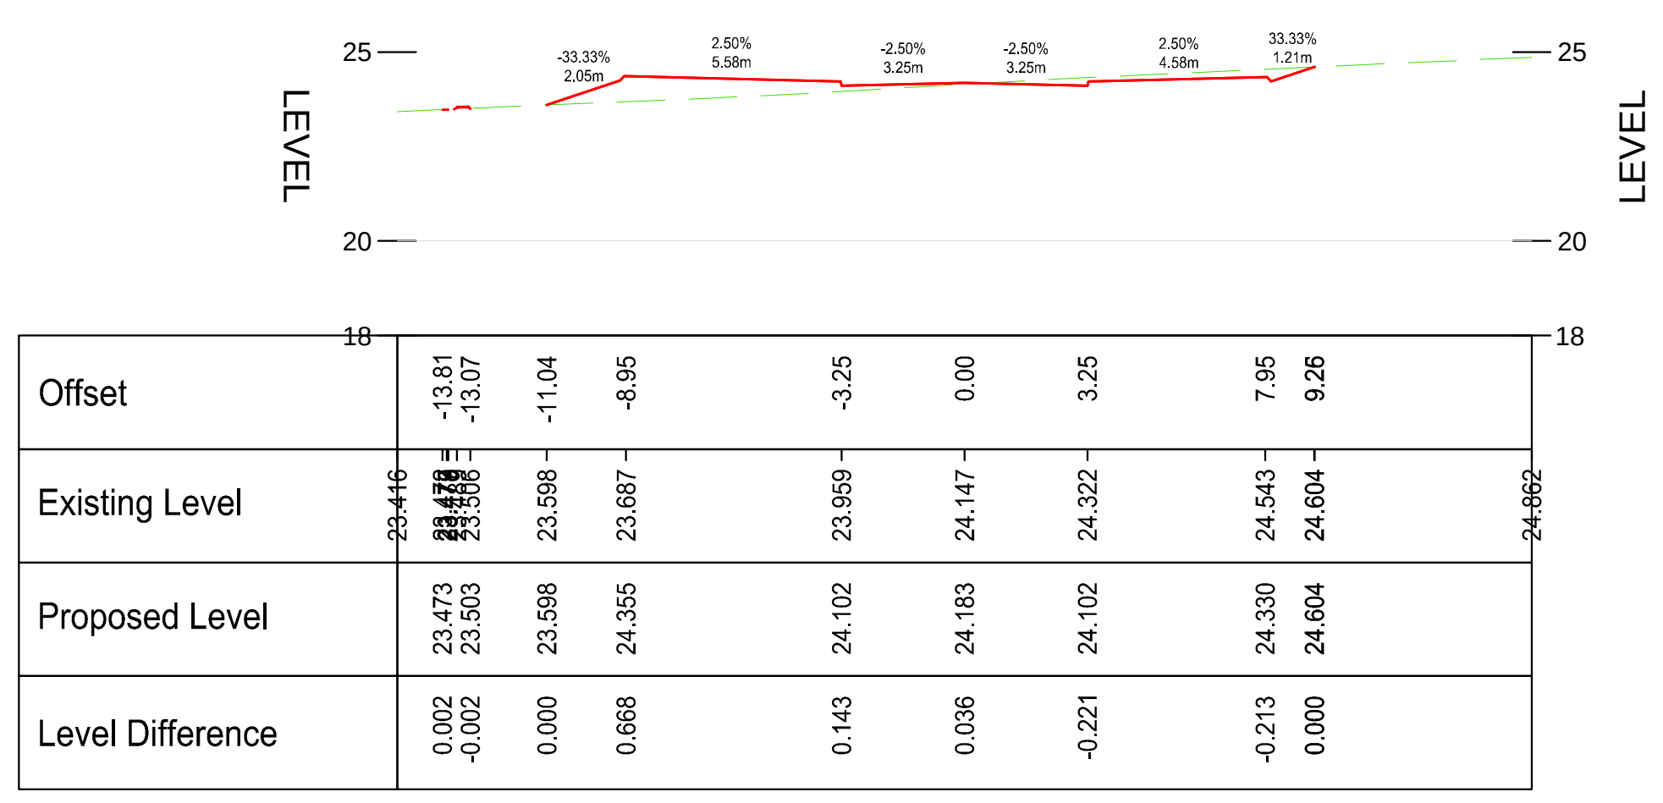

NORTHERN ARC AVENUE CL-460.000
SCALE: H 1:200,V 1:200. DATUM: 17.500

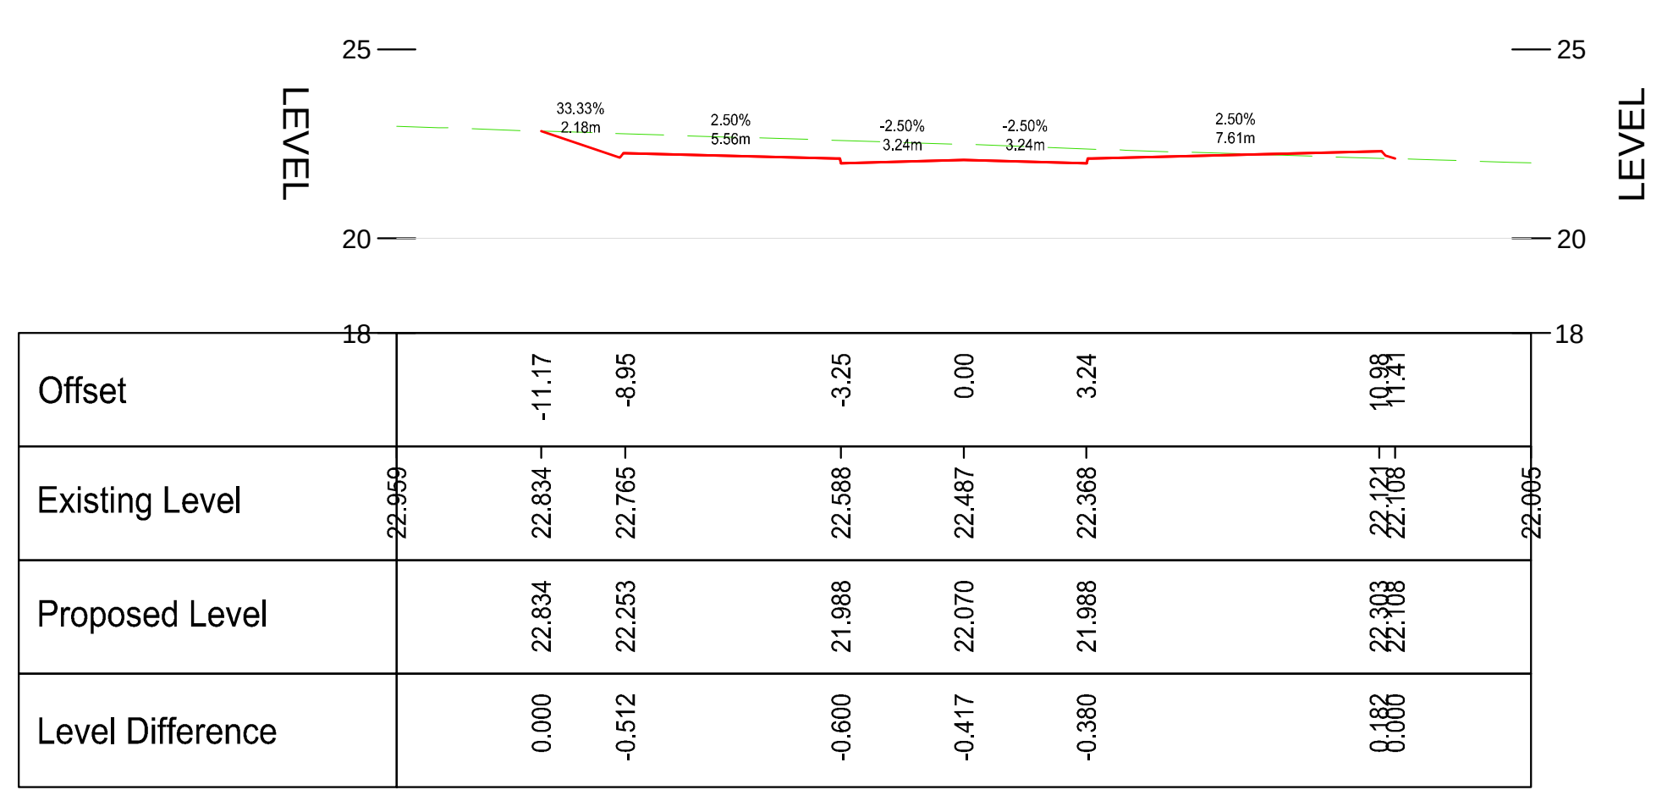

NORTHERN ARC AVENUE CL-480.000
SCALE: H 1:200,V 1:200. DATUM: 17.500

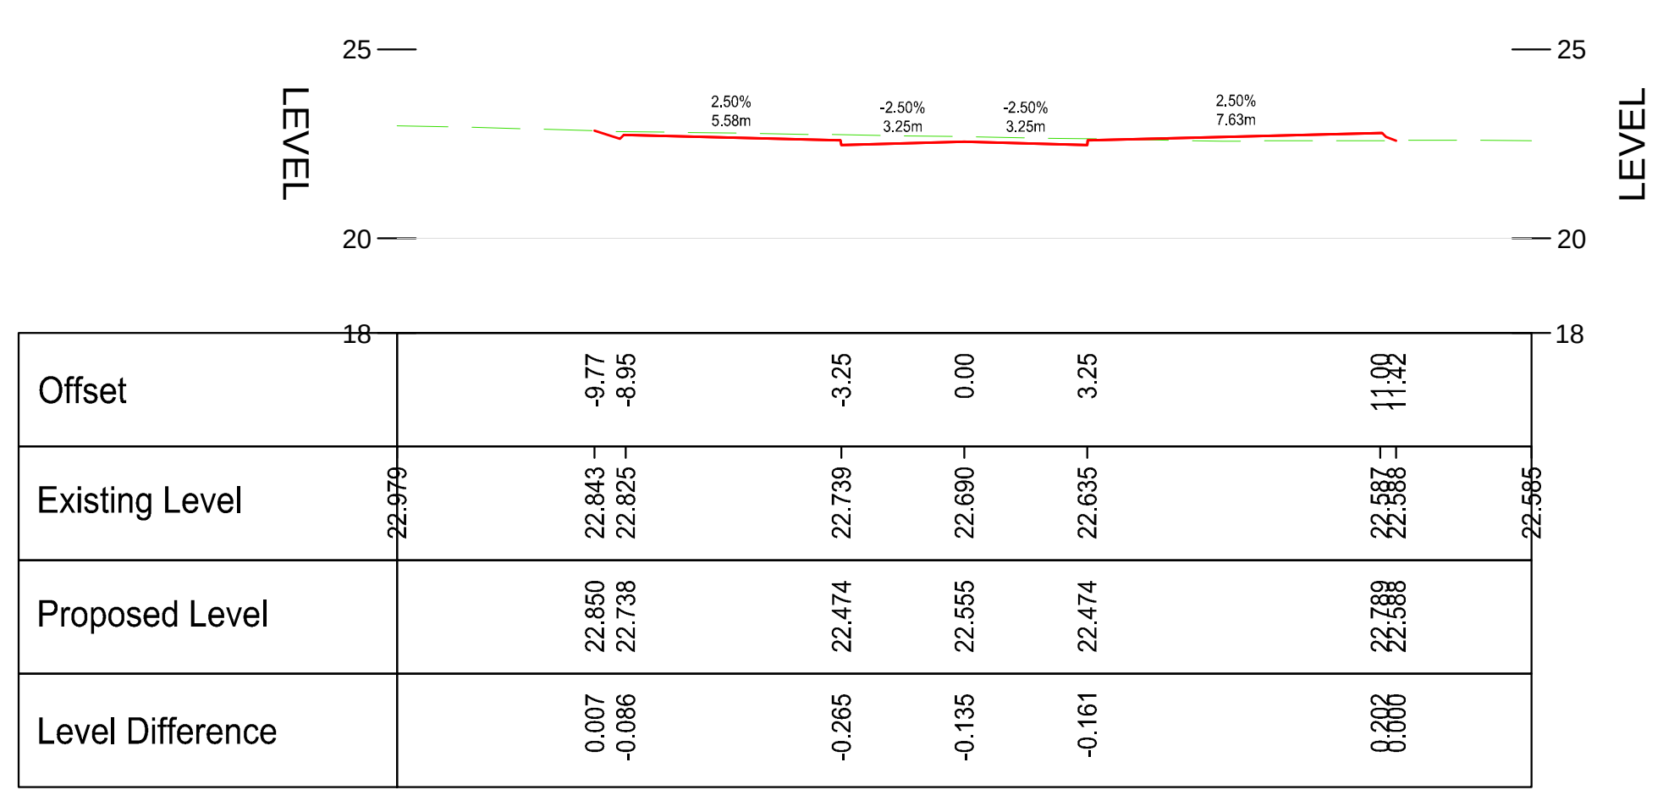

NORTHERN ARC AVENUE CL-500.000
SCALE: H 1:200,V 1:200. DATUM: 17.500

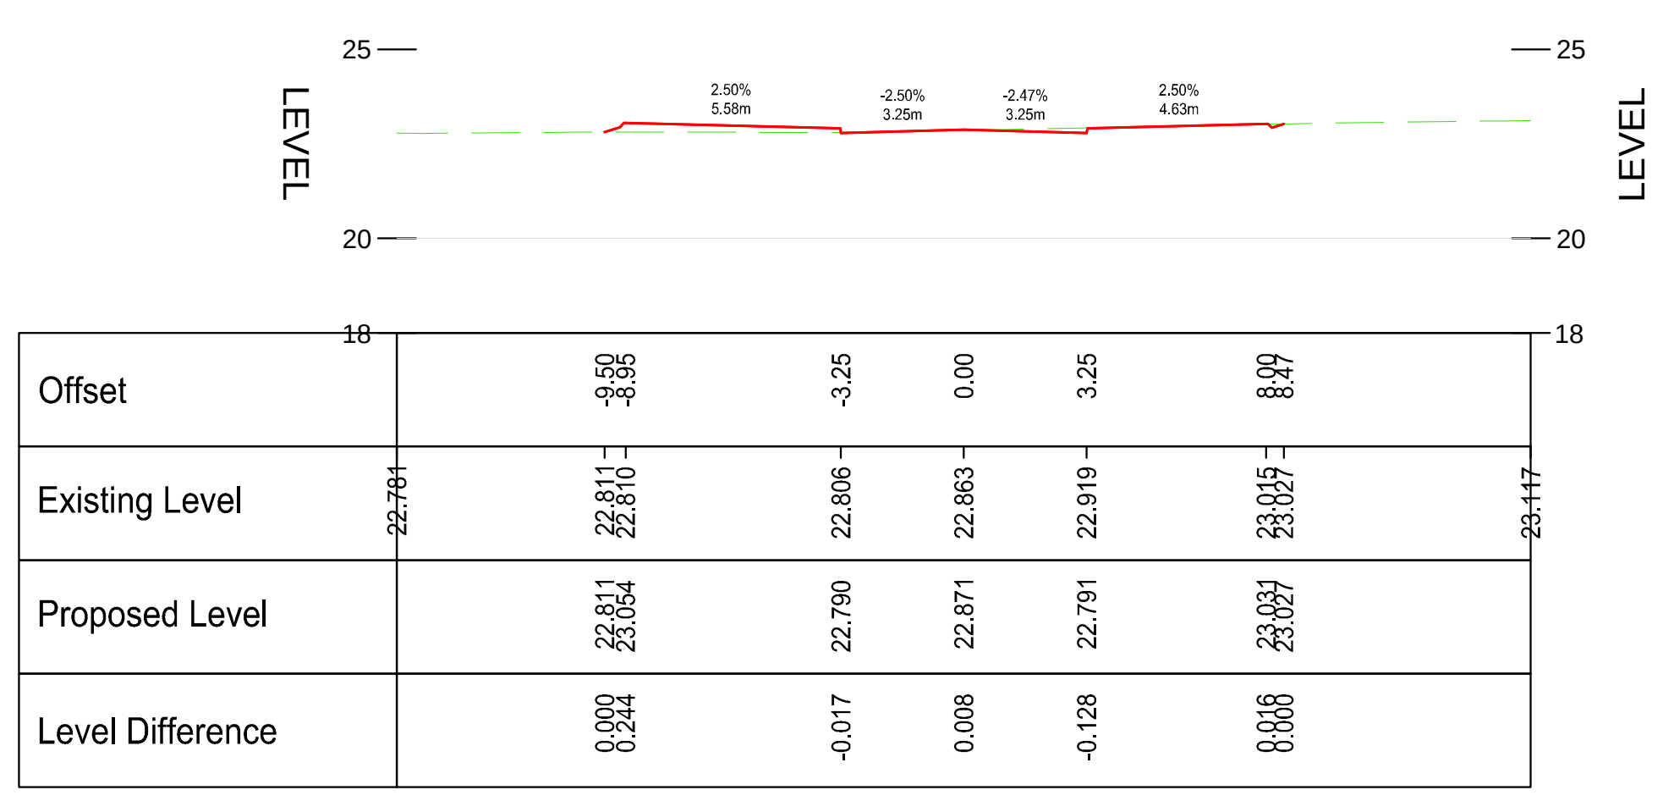

NORTHERN ARC AVENUE CL-520.000
SCALE: H 1:200,V 1:200. DATUM: 17.500

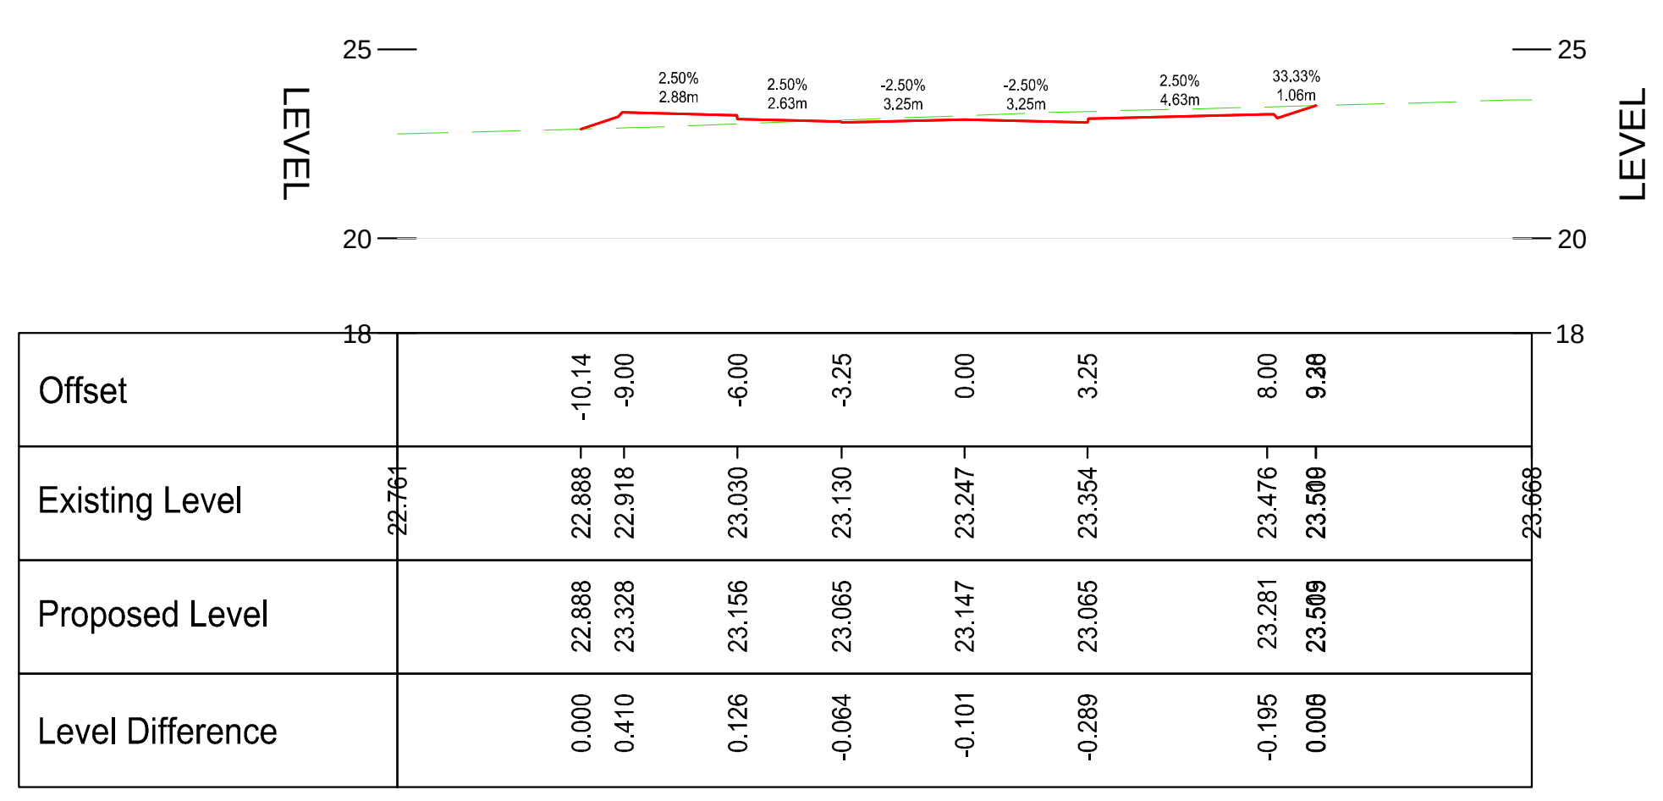

Filename: C:\PWWORKING\AECOM_DS09_UK_2020\D0275253\60610807-ACM-CS-ZZ-DR-HW-00-0650-0659.DWG
Last saved by: PARKERD4(2024-12-06) Last Plotted: 2024-12-10

This drawing has been prepared for the use of AECOM's client. It may not be used, modified, reproduced or relied upon by third parties, except as agreed by AECOM or as required by law. AECOM accepts no responsibility, and denies any liability whatsoever, to any party that uses or relies on this drawing without AECOM's express written consent. Do not scale this document. All measurements must be obtained from the stated dimensions.

AECOM

PROJECT

Brookleigh -
Northern Arc avenue
Central Section

CLIENT

Homes England

CONSULTANT

AECOM
MARLBOROUGH COURT
10 BRICKET ROAD
ST ALBANS, AL1 3JX, UK
Tel: +44 (0)1727 535 000
www.aecom.com

NOTES

1. Do not scale from the drawing
2. All levels shown are in meters Above Ordnance Datum (AOD) unless stated otherwise
3. This drawing is based upon topographical information by 40Seven survey consultants, drawing 1520_P_Rev C dated August 2018 and an updated topogragivcal survey by Survey Solutions, drawing 50896BWLS-01 dated September 2023.
4. It is the responsibility of the Contractor to confirm existing levels of the adjoining phases, e.g. Eastern and Western Bridge Link Road prior to commencement
5. Highway design remains subject to Section 38 Technical Approval by Highway Authority
6. This general arrangement is not to be used for construction. it is a composite drawing showing the spatial relationship between the proposed and existing features.
7. This drawing should be read in conjunction with all relevant documentation, drawings and standard details.
8. This drawing should be read with Key Plan drawing No. 60610807-ACM-CS-ZZ-DR-HW-00-0650

LEGEND

- Existing profile
- Proposed profile
- Indication provide surface water drainage

FOR APPROVAL

SUITABILITY

S4 FOR STAGE APPROVAL

ISSUE/REVISION

P03	20/12/2024	FOR PLANNING SUBMISSION
P02	15/01/2024	FOR APPROVAL
P01	28/07/2023	FIRST ISSUE
I/R	DATE	DESCRIPTION

PROJECT NUMBER

60610807

SHEET TITLE

ROAD CROSS SECTIONS
NORTHERN ARC AVENUE
SHEET 1

SHEET NUMBER

60610807-ACM-CS-ZZ-DR-HW-00-0651