

PROJECT

Brookleigh -
Northern Arc avenue
Central Section

CLIENT

Homes England

CONSULTANT

AECOM
MARLBOROUGH COURT
10 BRICKET ROAD
ST ALBANS, AL1 3JX, UK
Tel: +44 (0)1727 535 000
www.aecom.com

NOTES

1. Do not scale from the drawing
2. All levels shown are in metres Above Ordnance Datum (AOD) unless stated otherwise
3. This drawing is based upon topographical information by 40Seven survey consultants, drawing 1520_P_Rev C dated August 2018 and an updated topographical survey by Survey Solutions, drawing 500686W1.S-01 dated September 2023.
4. It is the responsibility of the Contractor to confirm existing levels of the adjoining phases, e.g. Eastern and Western Bridge Life Road prior to commencement
5. Highway design remains subject to Section 38 Technical Approval by Highway Authority
6. This general arrangement is not to be used for construction, it is a composite drawing showing the spatial relationship between the proposed and existing features.
7. This drawing should be read in conjunction with all relevant documentation, drawings and standard details.
8. This drawing should be read with Key Plan drawing No. 60610807-ACM-CS-ZZ-DR-HW-00-0650

LEGEND

- Existing profile
- Proposed profile
- Indication provide surface water drainage

SUITABILITY

S4 FOR STAGE APPROVAL

ISSUE/REVISION

VR	DATE	DESCRIPTION
VR01	20103204	FOR PLANNING SUBMISSION
VR02	15013204	FOR APPROVAL
VR01	28072023	FIRST ISSUE

PROJECT NUMBER

60610807


SHEET TITLE

ROAD CROSS SECTIONS
NORTHERN ARC AVENUE
SHEET 5


SHEET NUMBER

60610807-ACM-CS-ZZ-DR-HW-00-0655


NORTHERN ARC AVENUE CL-1509.529
SCALE: H 1:200,V 1:200. DATUM: 22.500

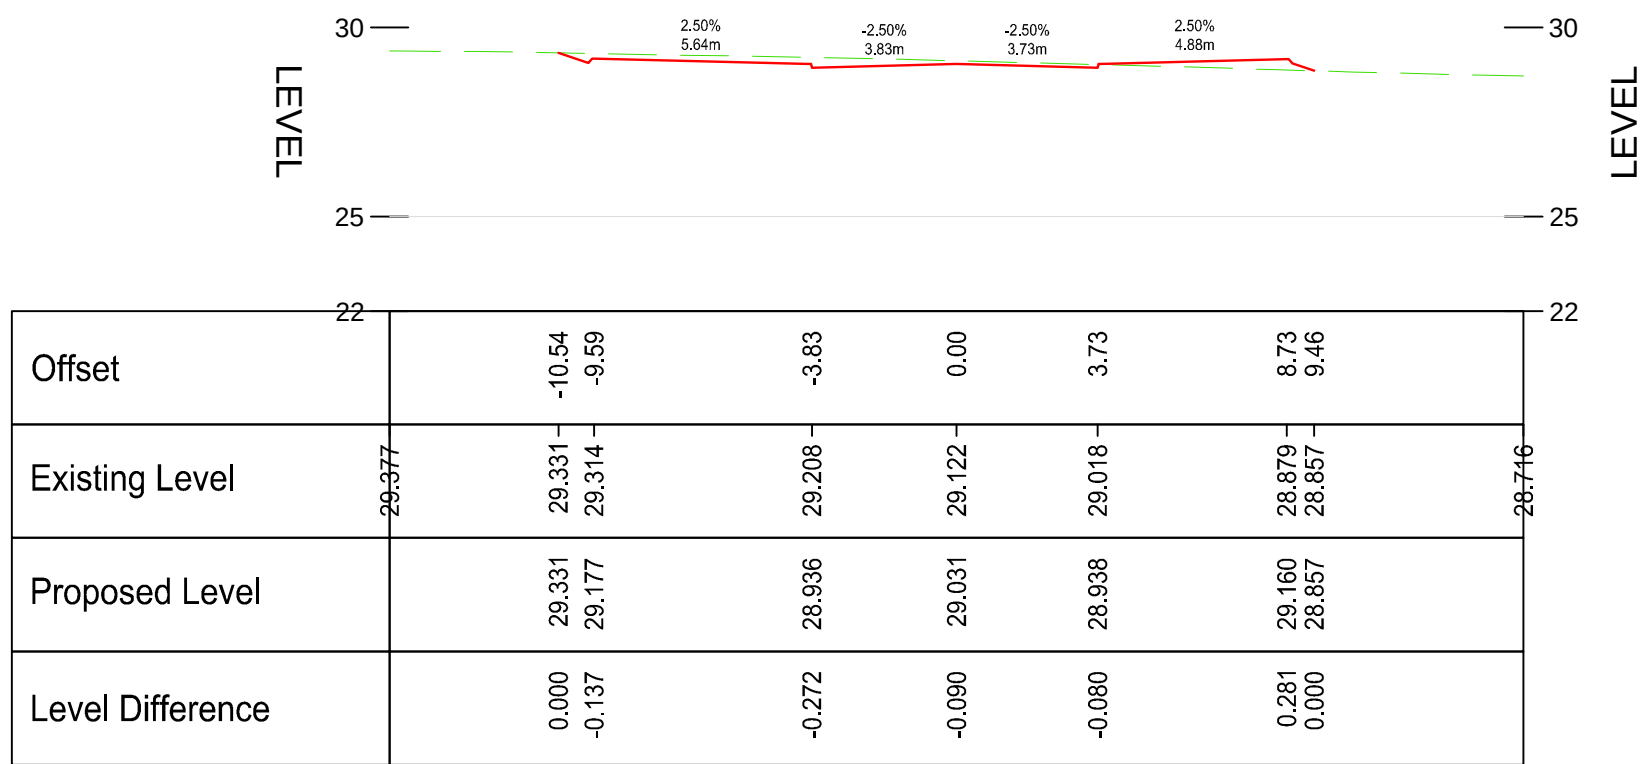


NORTHERN ARC AVENUE CL-1517.008
SCALE: H 1:200,V 1:200. DATUM: 22.500

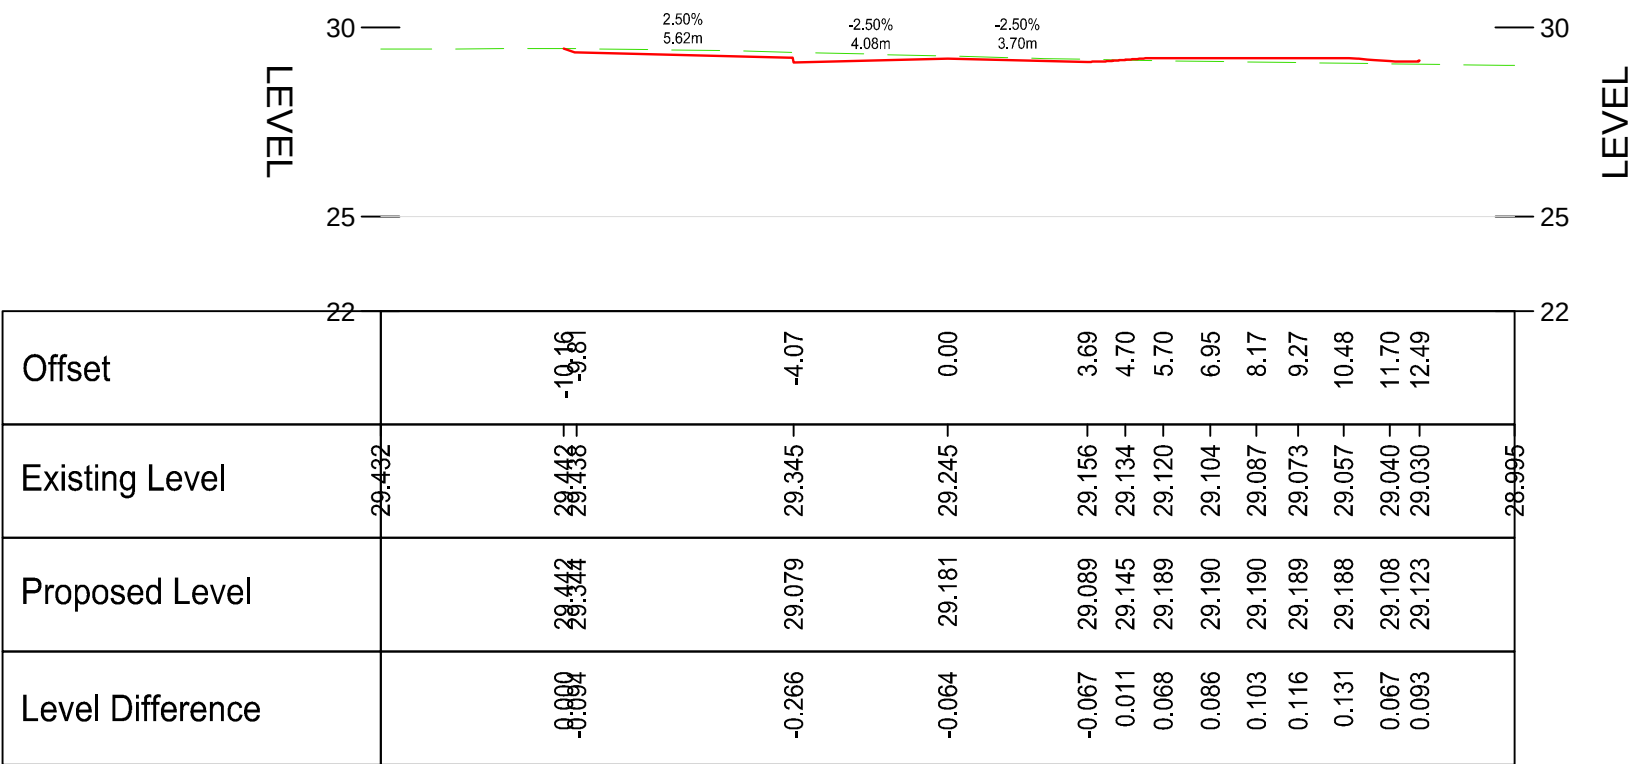


NORTHERN ARC AVENUE CL-1520.000
SCALE: H 1:200,V 1:200. DATUM: 22.500

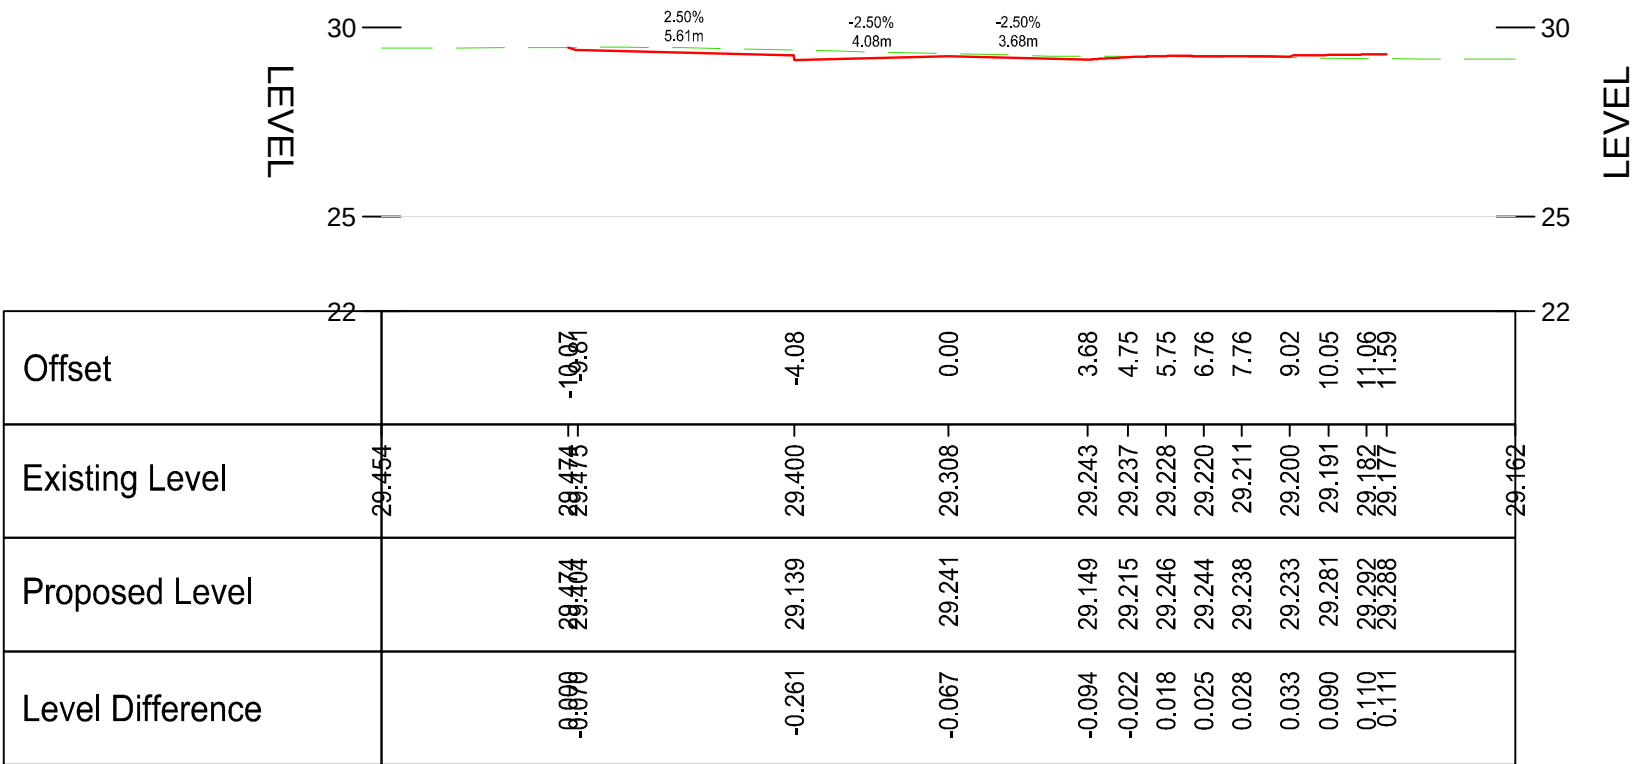


NORTHERN ARC AVENUE CL-1524.487
SCALE: H 1:200,V 1:200. DATUM: 22.500

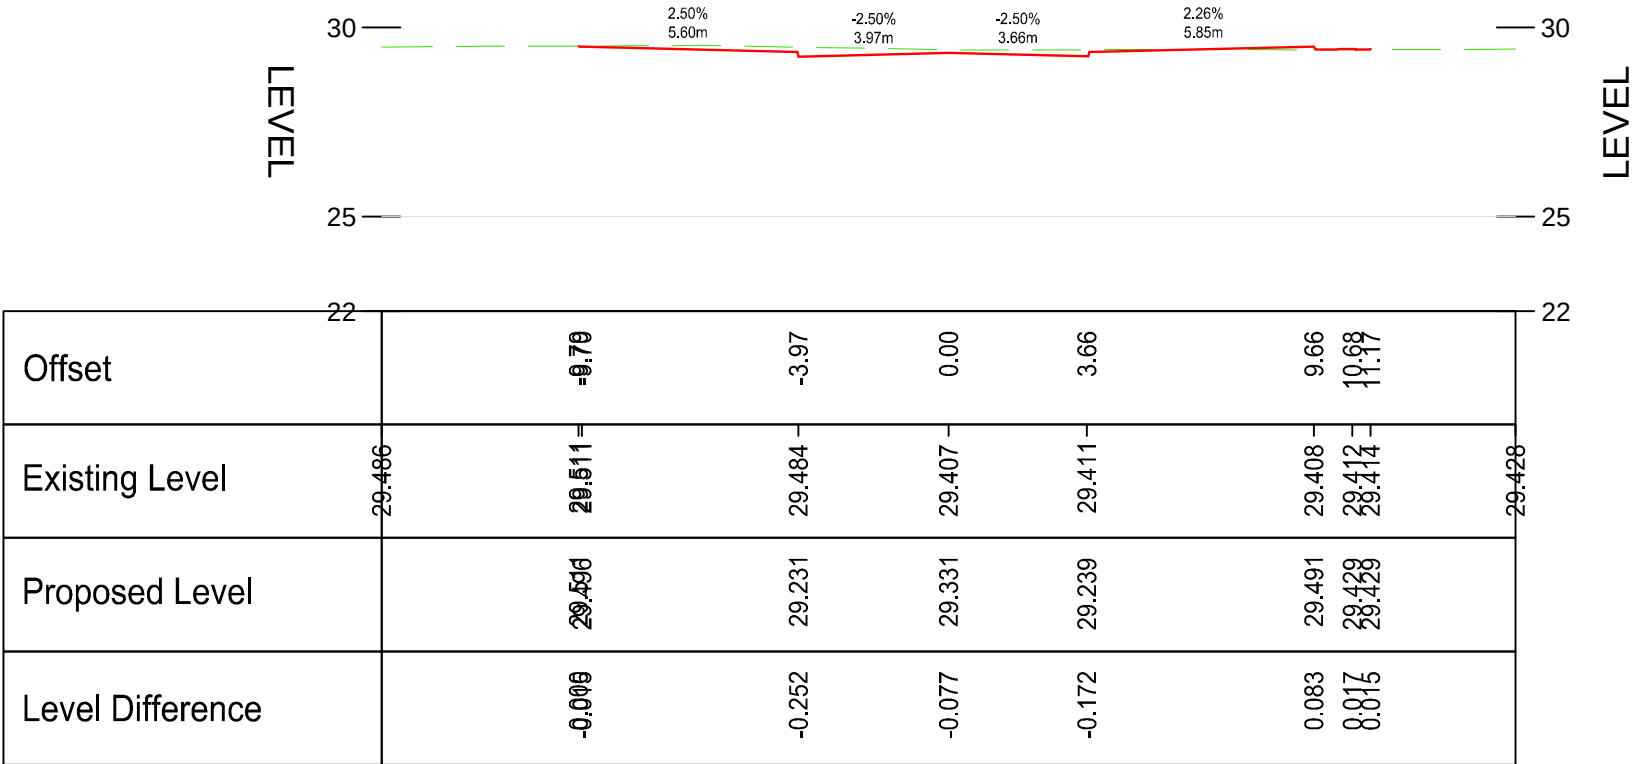


NORTHERN ARC AVENUE CL-1440.000
SCALE: H 1:200,V 1:200. DATUM: 22.500

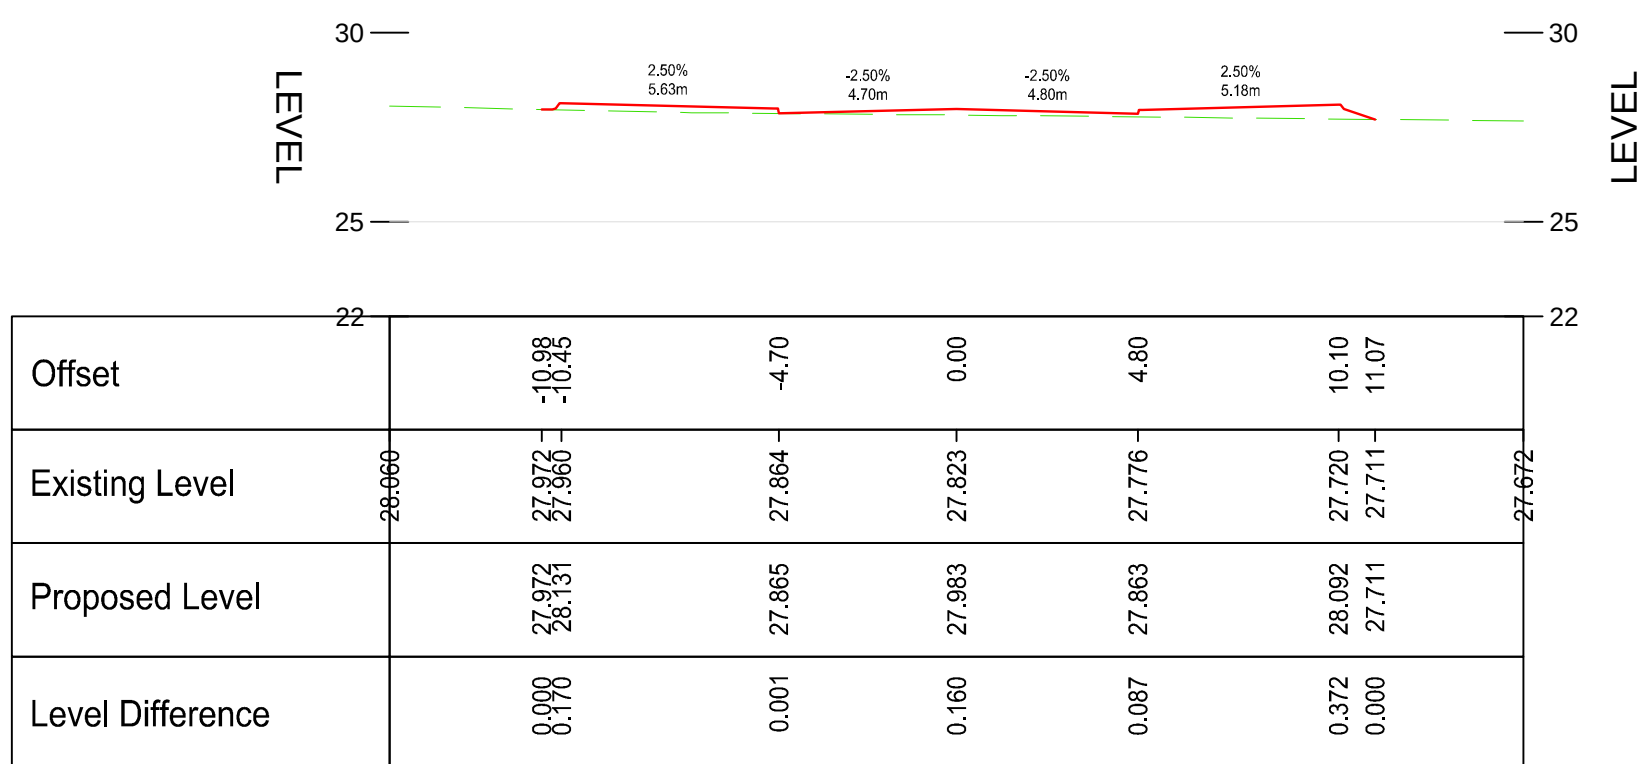


NORTHERN ARC AVENUE CL-1460.000
SCALE: H 1:200,V 1:200. DATUM: 22.500

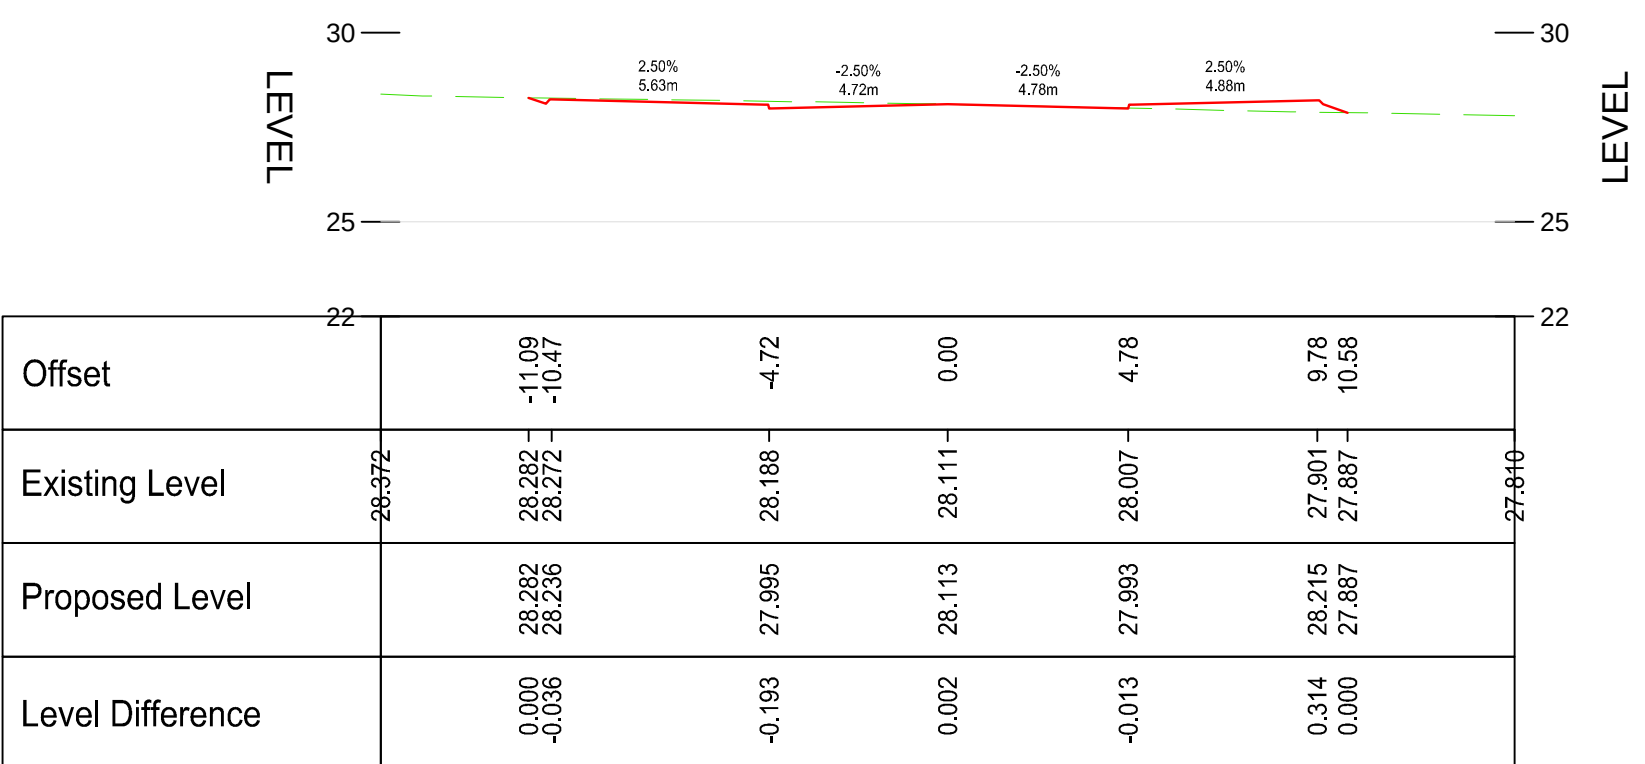


NORTHERN ARC AVENUE CL-1480.000
SCALE: H 1:200,V 1:200. DATUM: 22.500

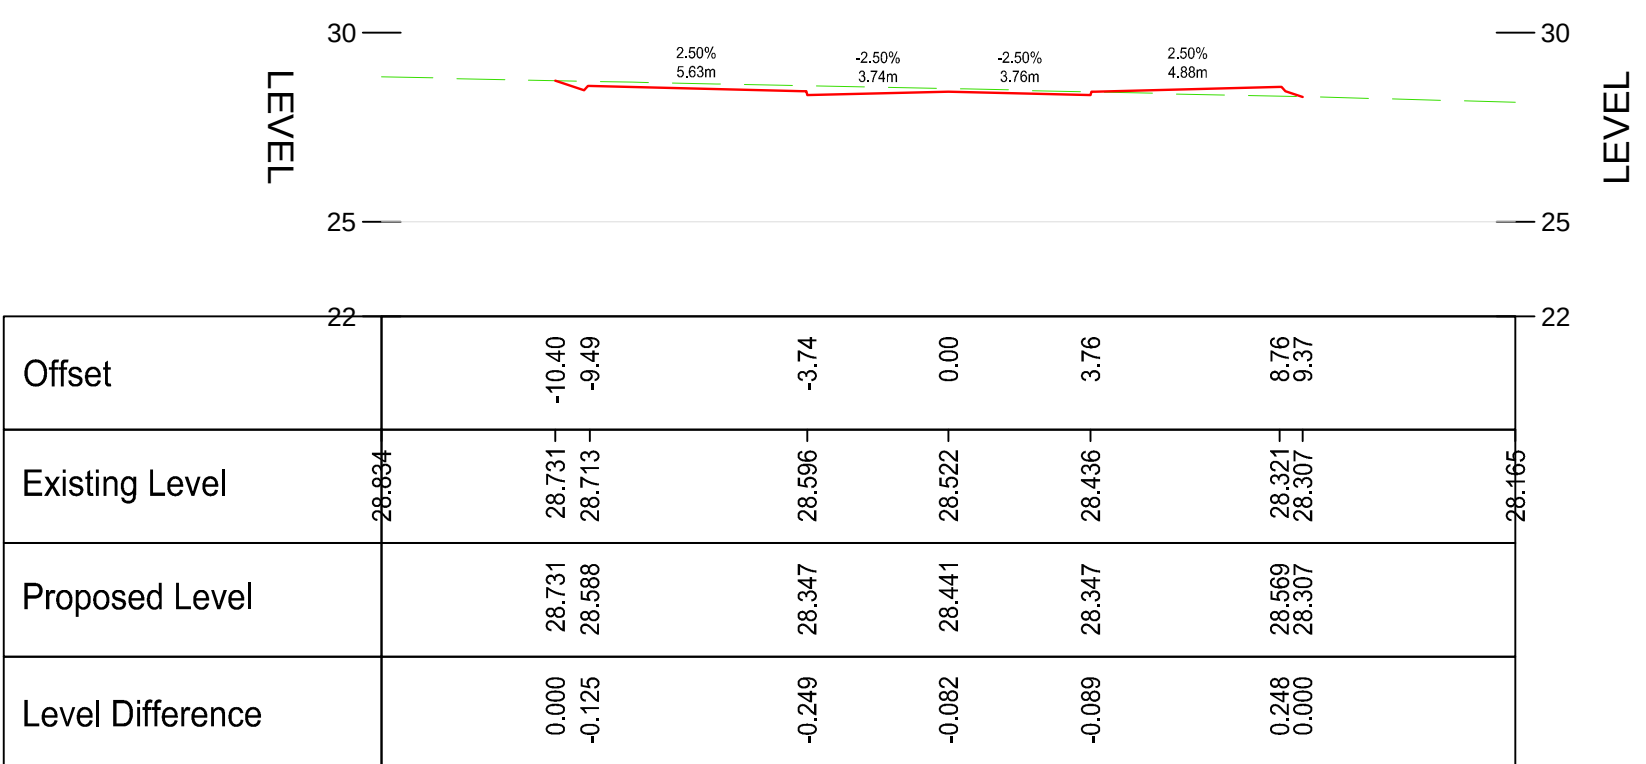


NORTHERN ARC AVENUE CL-1500.000
SCALE: H 1:200,V 1:200. DATUM: 22.500

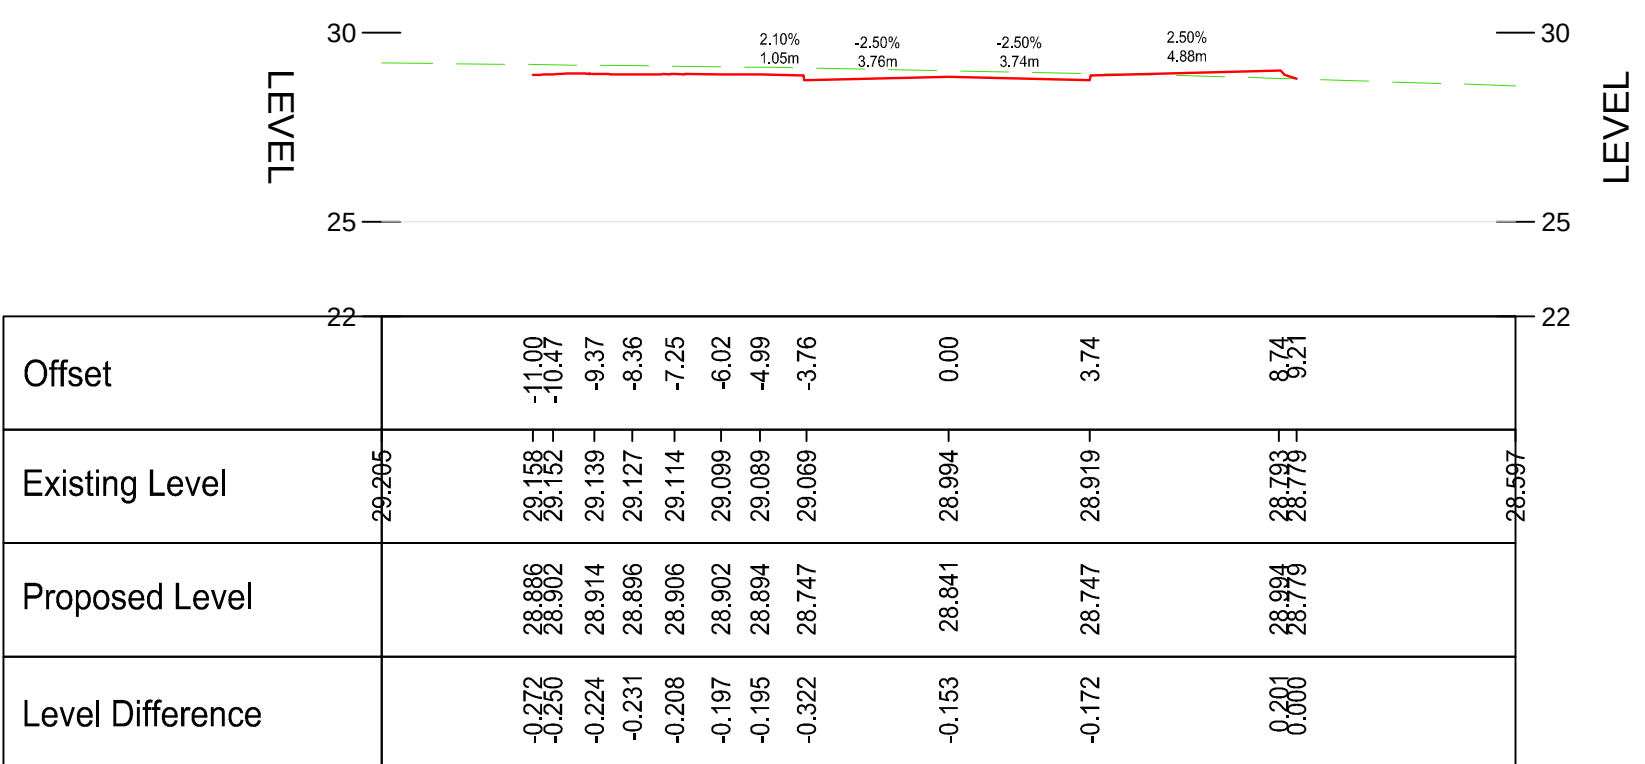


NORTHERN ARC AVENUE CL-1400.000
SCALE: H 1:200,V 1:200. DATUM: 22.500

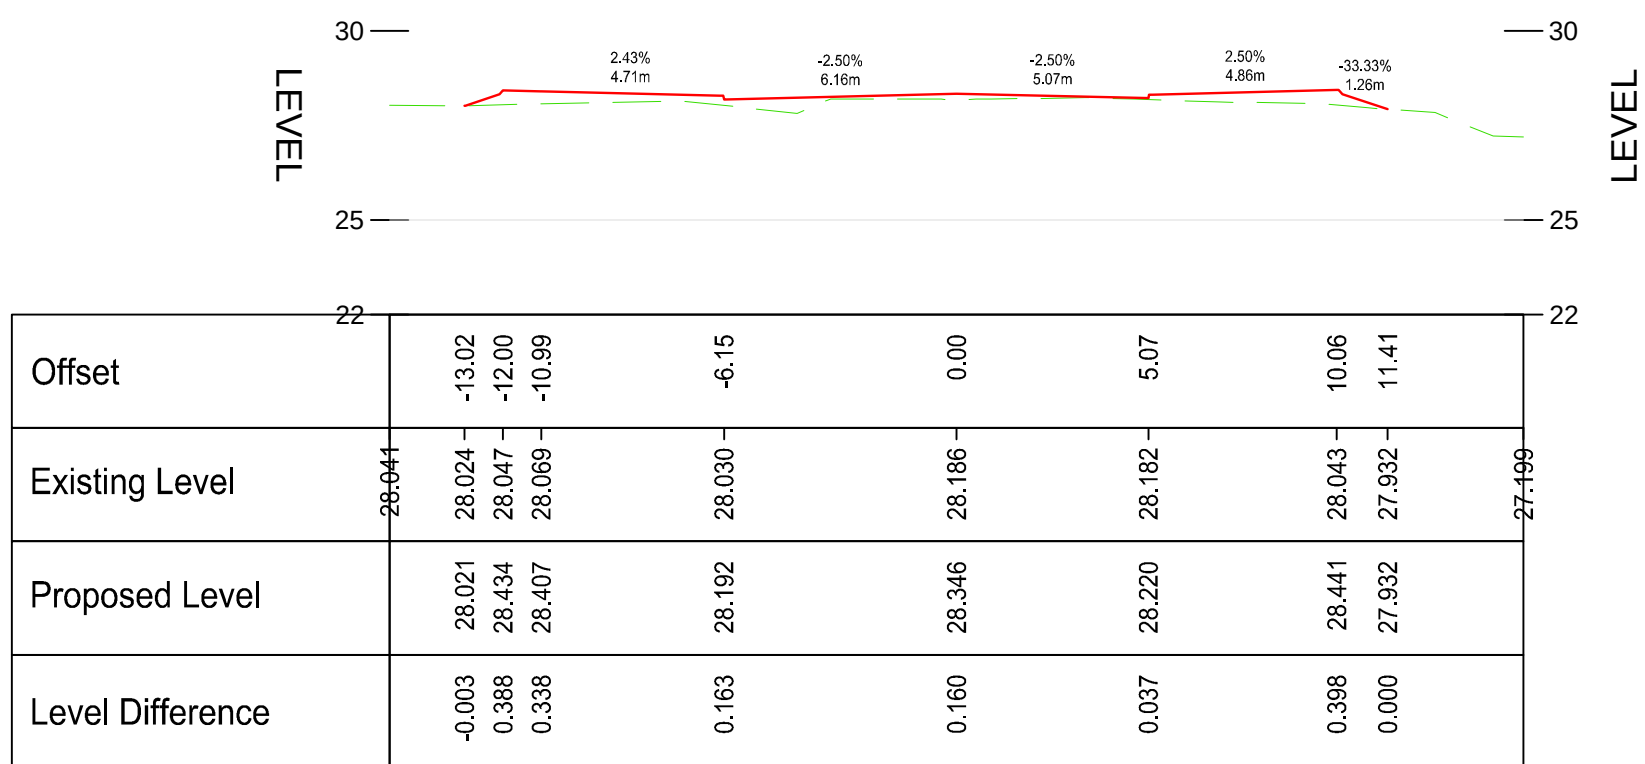


NORTHERN ARC AVENUE CL-1400.454
SCALE: H 1:200,V 1:200. DATUM: 22.500

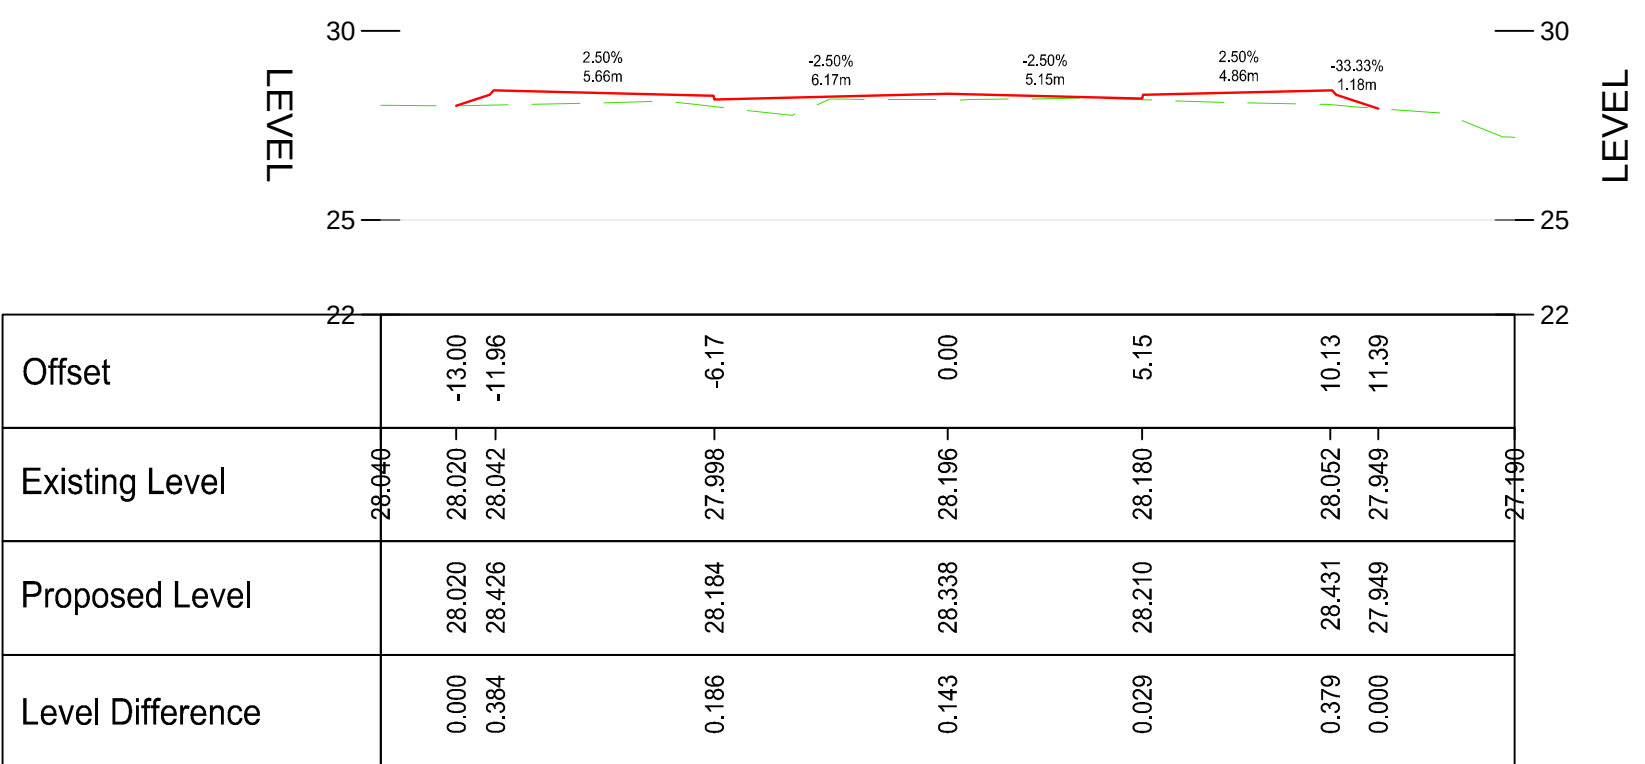


NORTHERN ARC AVENUE CL-1410.888
SCALE: H 1:200,V 1:200. DATUM: 22.500

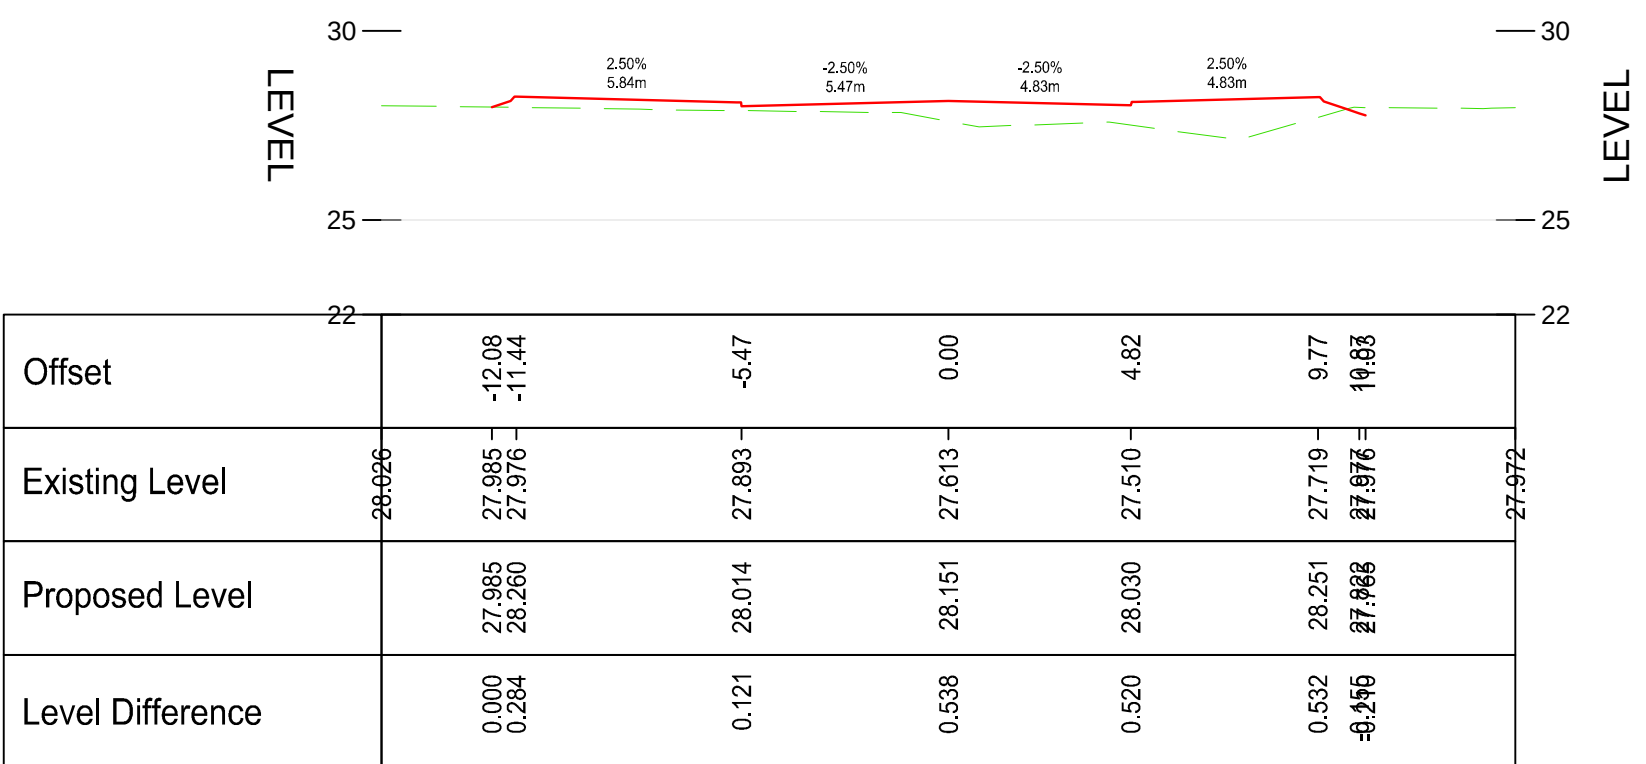


NORTHERN ARC AVENUE CL-1420.000
SCALE: H 1:200,V 1:200. DATUM: 22.500

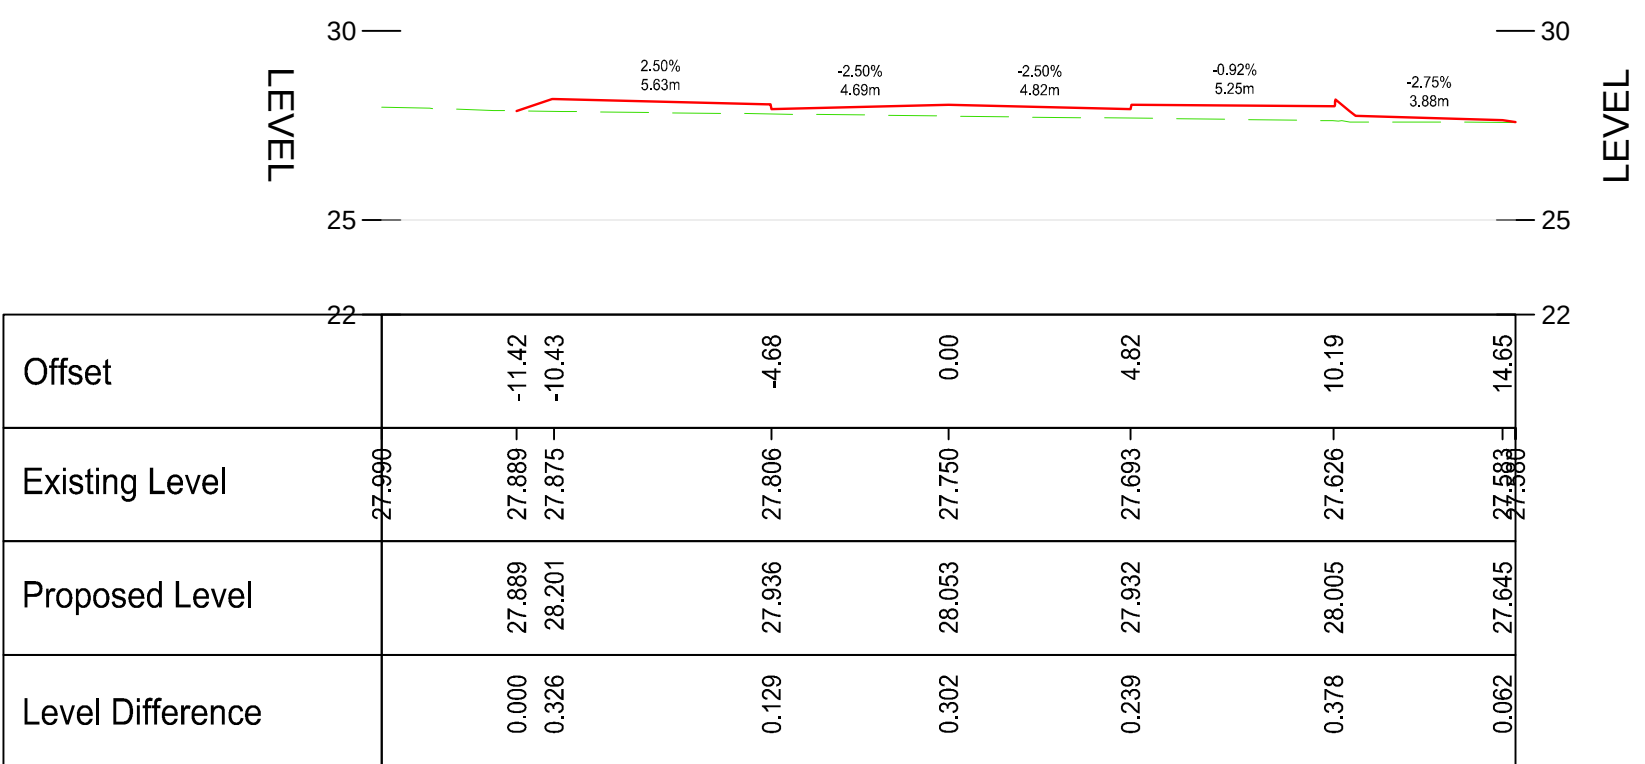


NORTHERN ARC AVENUE CL-1360.000
SCALE: H 1:200,V 1:200. DATUM: 22.500

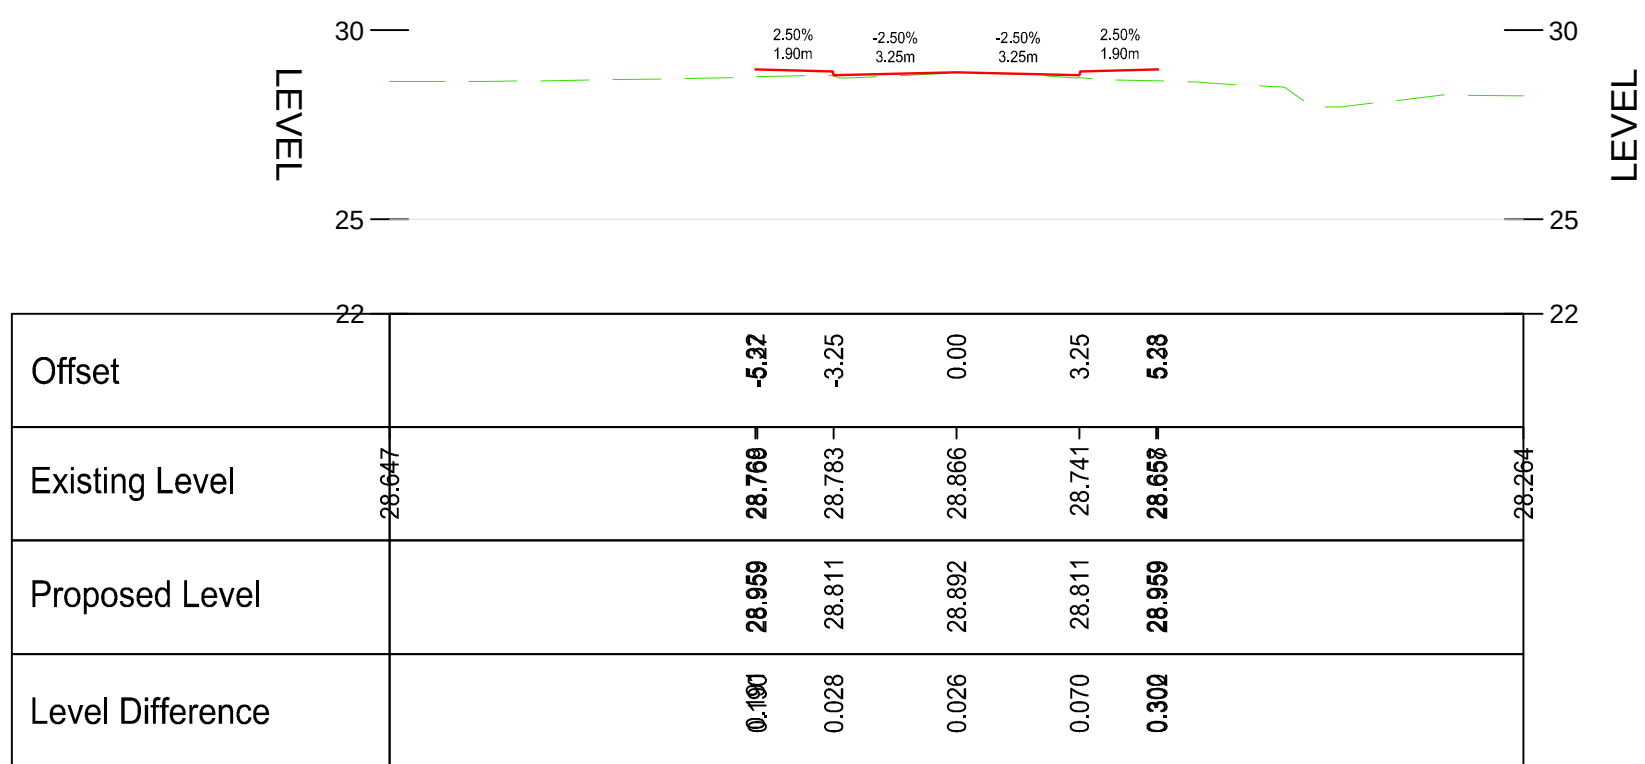

NORTHERN ARC AVENUE CL-1375.244
SCALE: H 1:200,V 1:200. DATUM: 22.500

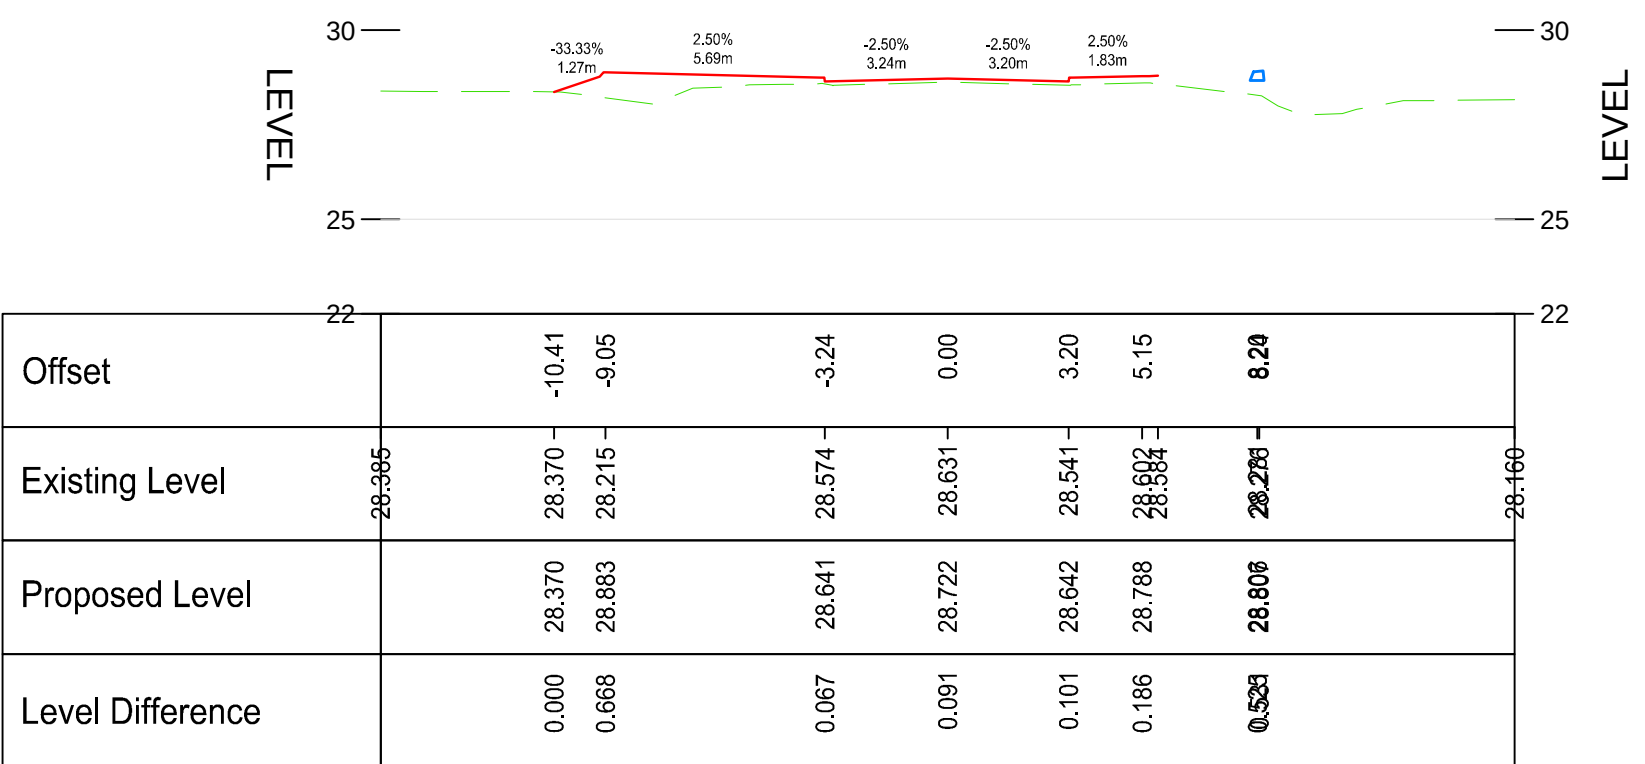

NORTHERN ARC AVENUE CL-1380.000
SCALE: H 1:200,V 1:200. DATUM: 22.500

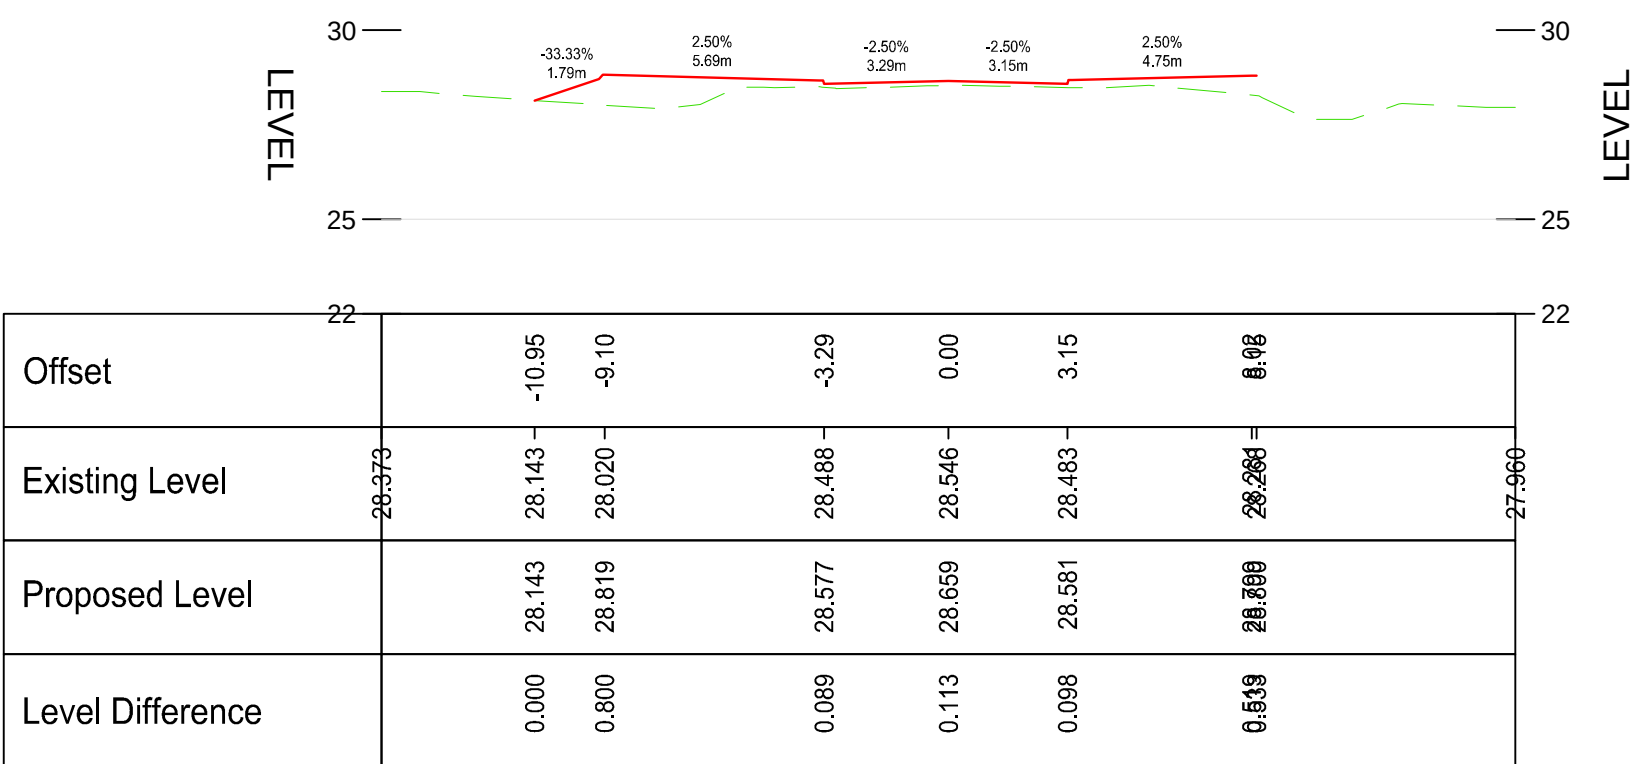

NORTHERN ARC AVENUE CL-1390.021
SCALE: H 1:200,V 1:200. DATUM: 22.500

