



PROJECT

Brookleigh -  
Northern Arc avenue  
Central Section

CLIENT

Homes England

CONSULTANT

AECOM  
MARLBOROUGH COURT  
10 BRICKET ROAD  
ST ALBANS, AL1 3JX, UK  
Tel: +44 (0)1727 535 000  
[www.aecom.com](http://www.aecom.com)

NOTES

1. Do not scale from the drawing
2. All levels shown are in metres Above Ordnance Datum (AOD) unless stated otherwise
3. This drawing is based upon topographical information by 40Severn, drawing 1520\_P\_Rev C dated August 2018.
4. Ordnance Survey, © Crown copyright 2023. All rights reserved. Licence number: 0100031073.
5. It is the responsibility of the Contractor to confirm existing levels of the adjoining phases, e.g. Eastern and Western Bridge Link Road prior to commencement.
6. Highway design remains subject to Section 38 Technical Approval by Highway Authority
7. This general arrangement is not to be used for construction. It is a composite drawing showing the spatial relationship between the proposed and existing features.
8. This drawing should be read in conjunction with all relevant documentation, drawings and standard details.
9. This drawing should be read with Key Plan drawing No. 60610807-ACM-CS-ZZ-DR-HW-00-0660

LEGEND

- Existing profile
- Proposed profile
- Indication provide surface water drainage

FOR APPROVAL

SUITABILITY

S4 FOR STAGE APPROVAL

ISSUE/REVISION

| NO  | DATE       | DESCRIPTION             |
|-----|------------|-------------------------|
| PR3 | 20/10/2024 | FOR PLANNING SUBMISSION |
| PR2 | 15/01/2024 | FOR APPROVAL            |
| PR1 | 28/07/2023 | FIRST ISSUE             |
| VR  | DATE       | DESCRIPTION             |

PROJECT NUMBER

60610807


SHEET TITLE

ROAD CROSS SECTIONS  
CUCKFIELD ROAD  
SHEET 2

SHEET NUMBER

60610807-ACM-CS-ZZ-DR-HW-00-0662

ROAD 08-200.000  
SCALE: H 1:200,V 1:200. DATUM: 22.500

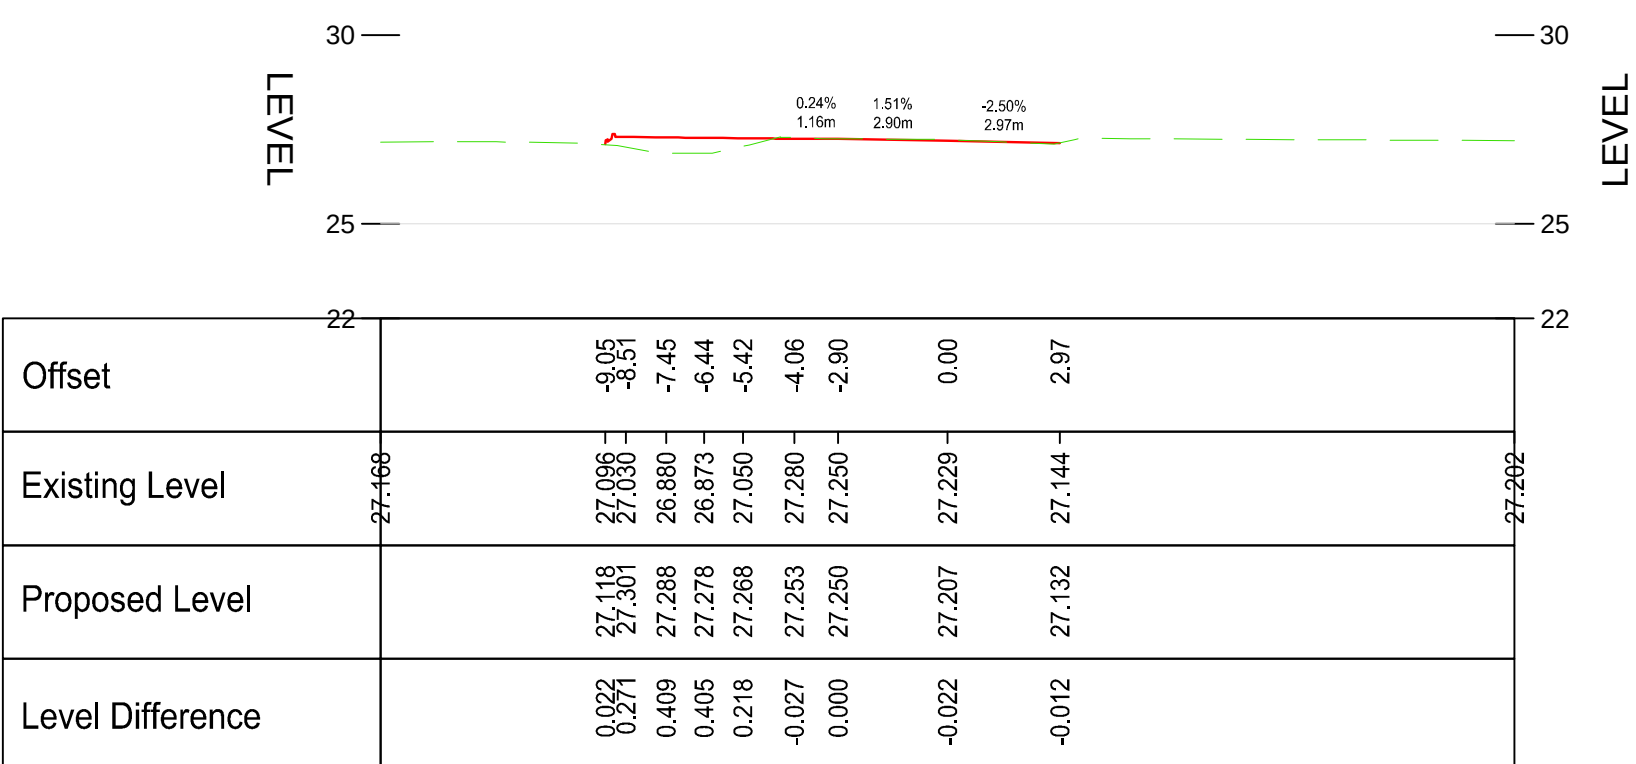

ROAD 08-205.000  
SCALE: H 1:200,V 1:200. DATUM: 22.500

