


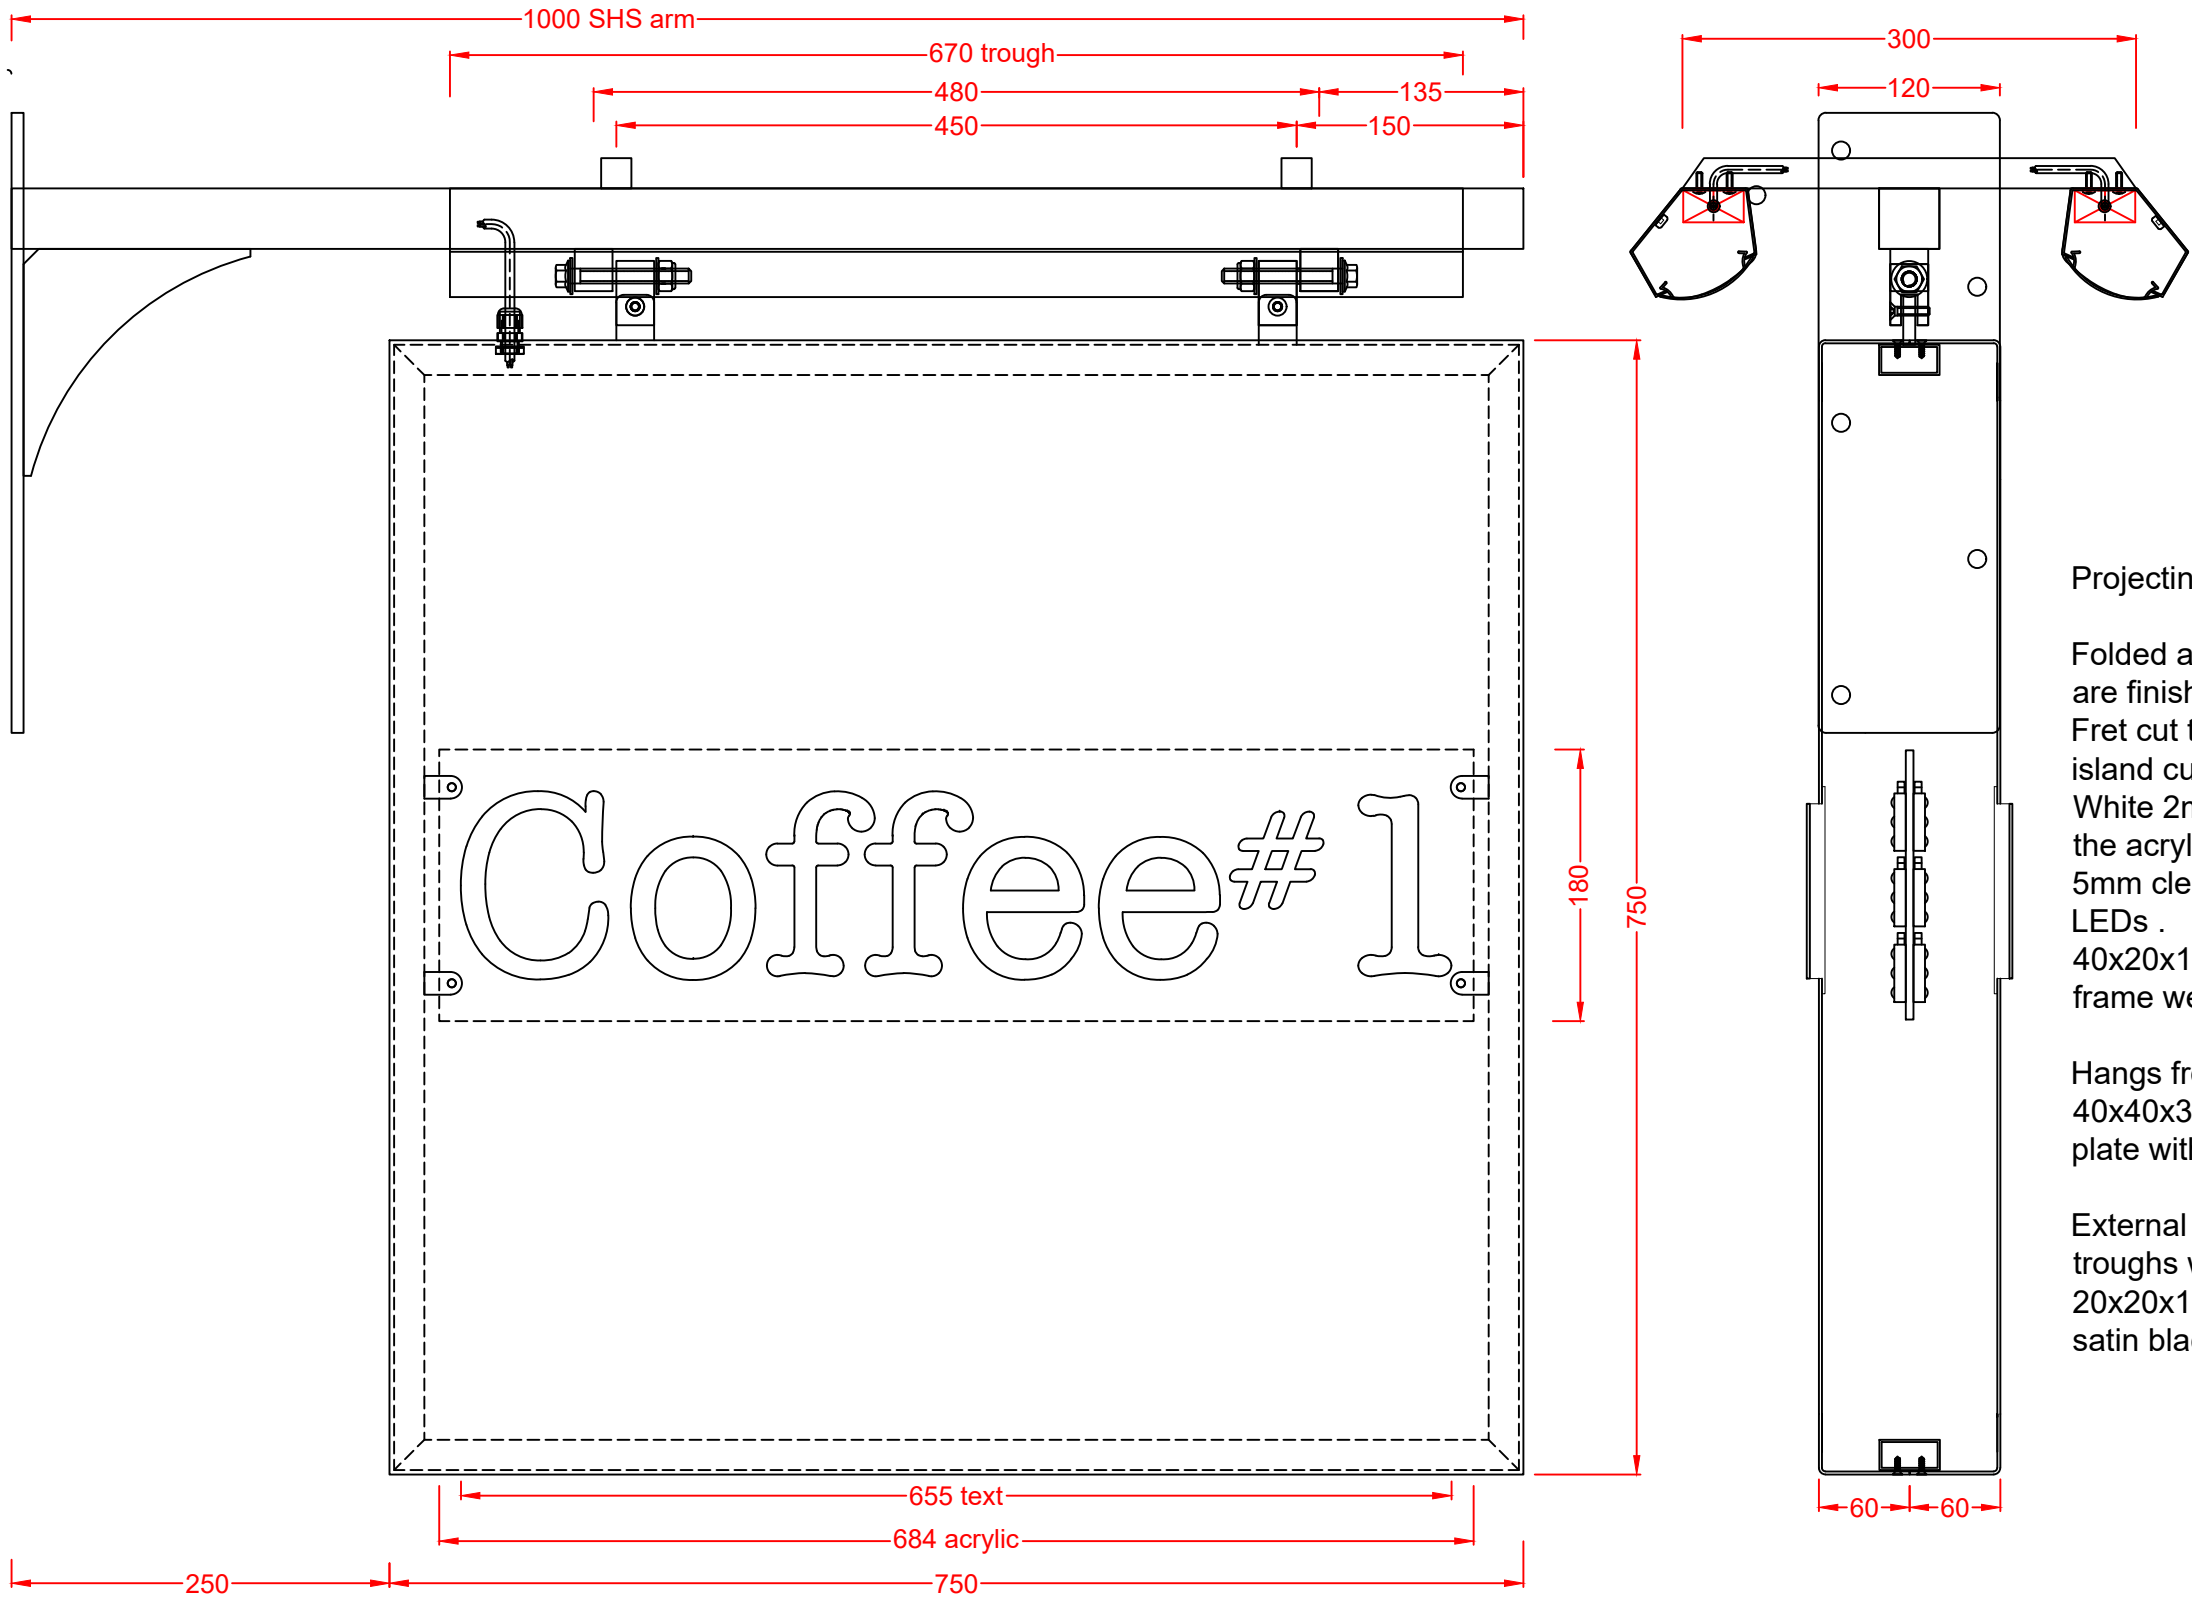


Projecting Sign - 1 off

Folded and welded 2.5mm aluminium panels are finished satin black-green RAL 6012. Fret cut text is fitted with 10mm opal 030 acrylic island cut & push through. White 2mm aluminium bonded to the front of the acrylic to leave halo illumination. 5mm clear carrier panel fitted with warm white LEDs . 40x20x1.5mm RHS mild steel box section inner frame welded to 8mm m/s lugs finished black.

Hangs from standard swing blocks welded to a 40x40x3mm SHS mild steel arm and 8mm wall plate with M10 fixings - all finished satin black.

External illumination from 1.2mm descaled st/st troughs with opal acrylic diffusers. 20x20x1.5mm SHS steel arms - all finished satin black.

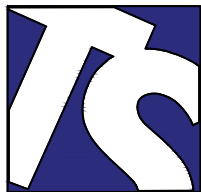

Technical Signs
Floor 1 - Unit 3
Hille Business Centre
132 St Albans Road
Watford, Herts, WD24 4AE
Tel: 01923 811999
Fax: 01923 811998
E-mail: info@technicalsigns.co.uk

Client Coffee#1		
Address/Job details		
Projecting Sign - 1 off		
Job No		
Drawn by	Date	
DN		
Scale	Drawing No	Rev
1:5 (A3)		