


- KEY
- EXISTING RUSTIC OAK FEATHER EDGE FENCING
 - APPLICATION BOUNDARY
 - PROPOSED OAK DECKING
 - EXISTING PEA SHINGLE TO SIDE ACCESS
 - EXISTING OAK SLEEPER
 - PROPOSED CHANNEL DRAIN BELOW DECKING




PROPOSED Sinia Beige Acid Washed Breakstone Setts 200x50x40mm

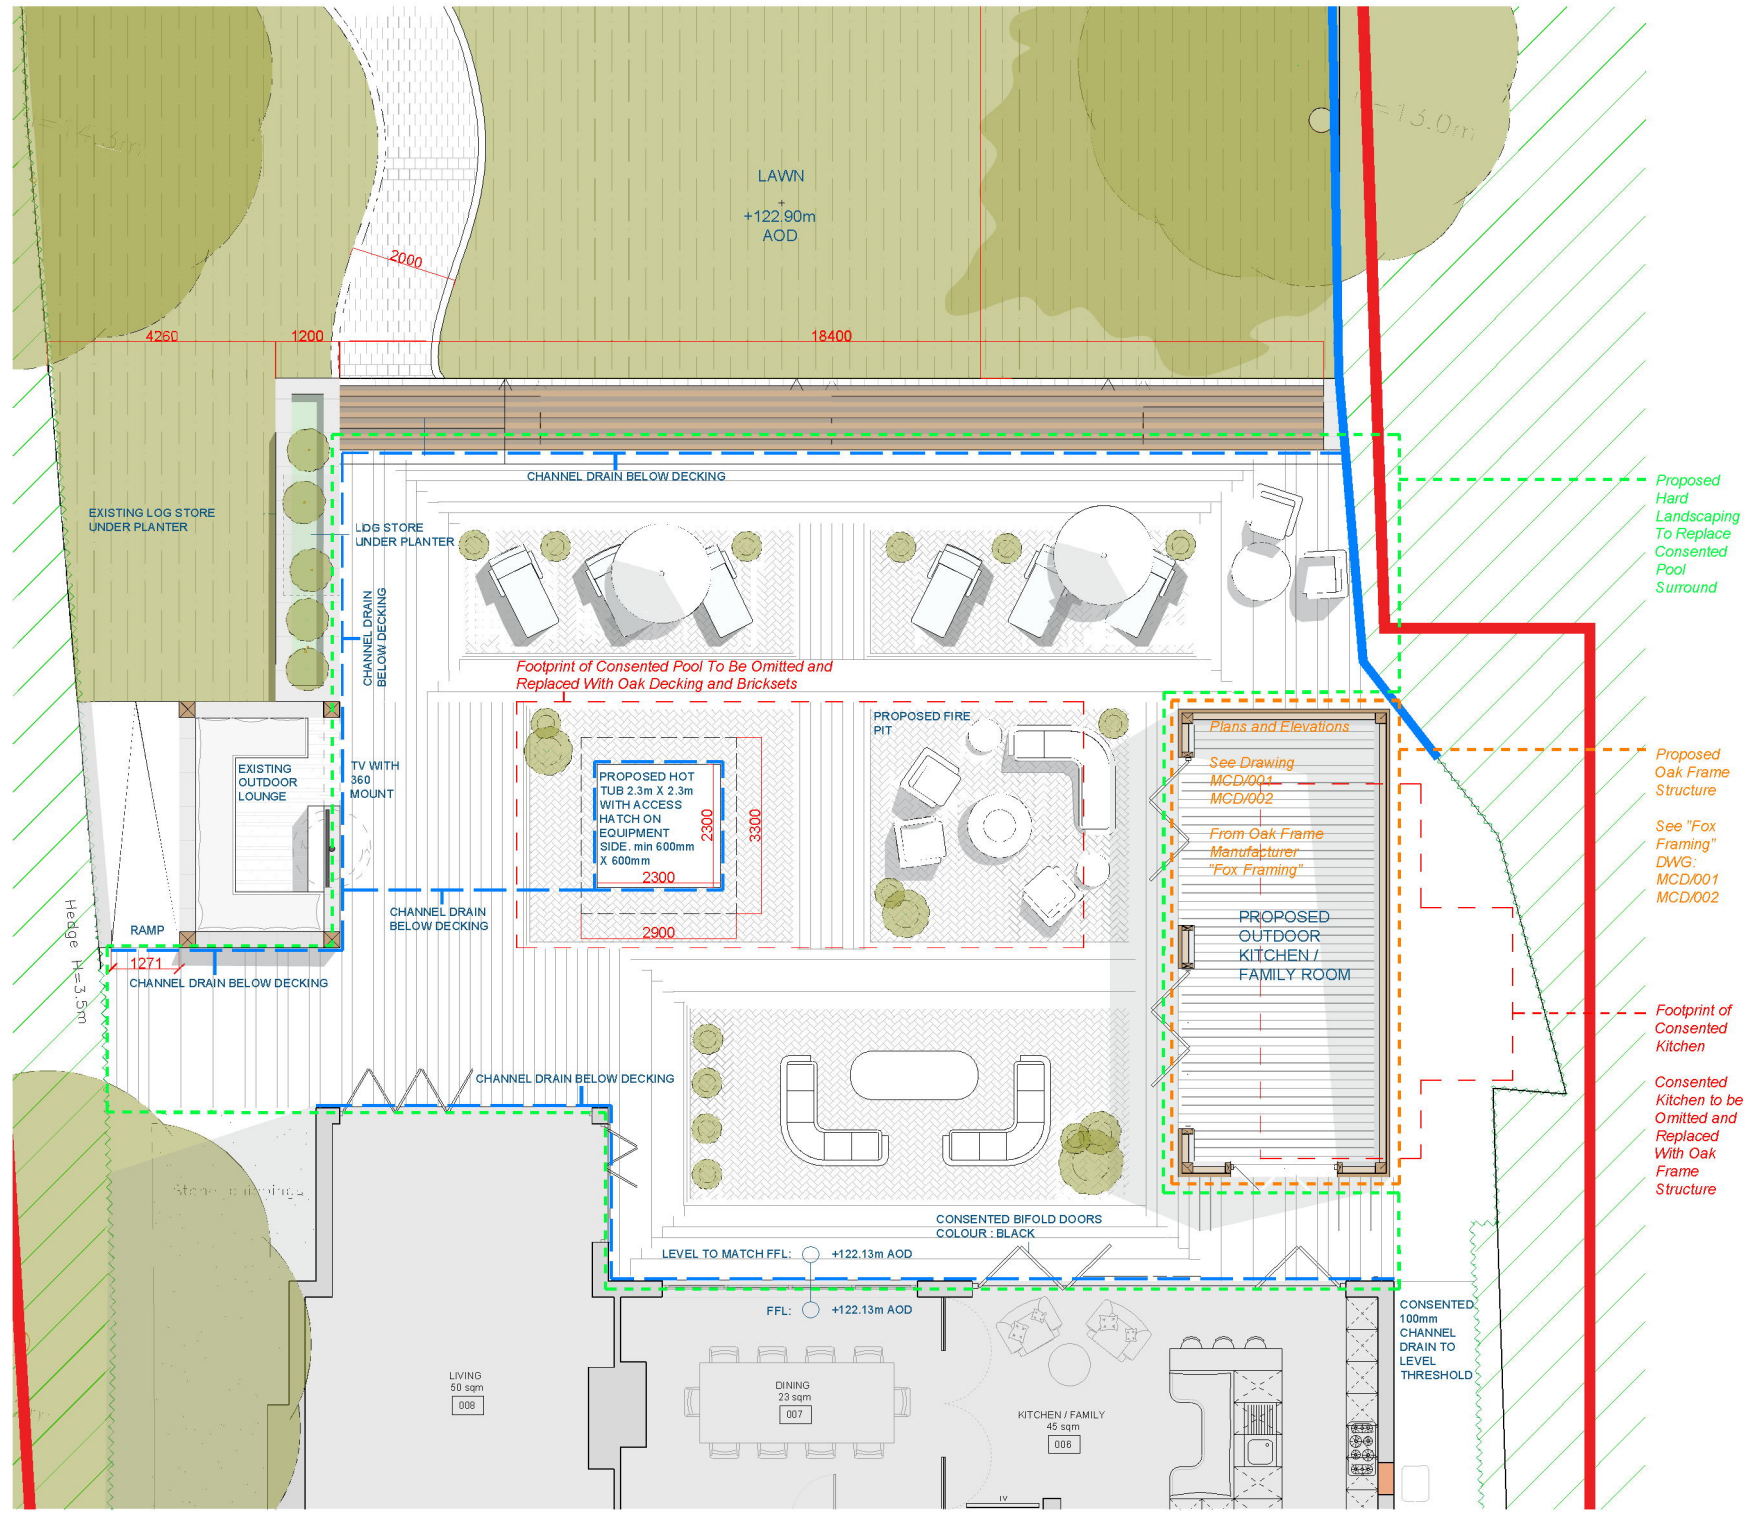

Proposed Hard Landscaping To Replace Consented Pool Surround

Proposed Oak Frame Structure
See "Fox Framing" DWG: MCD/001 MCD/002

Footprint of Consented Kitchen
Consented Kitchen to be Omitted and Replaced With Oak Frame Structure

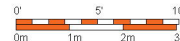

made Architects Ltd
The Studio | 17a Newbold Road | Highgate
London N10 2EJ
T: +44 (0)20 897 4000
E: info@madearchitects.com
W: www.madearchitects.com

Client: Michael Fenton
Job: 2218
Address: Kilnwood Cottage
Turners Hill, Crawley
RH10 4BB
Drawing: Proposed Hard Landscaping Plan
Scale: 1:50
Drawn: MCD
Checked: MCD
Date: 04/10/2024
Rev: 1

PRELIMINARY
This drawing is for information only and should not be used for construction without the written consent of made Architects Ltd.

A1 801 P2

PROPOSED