
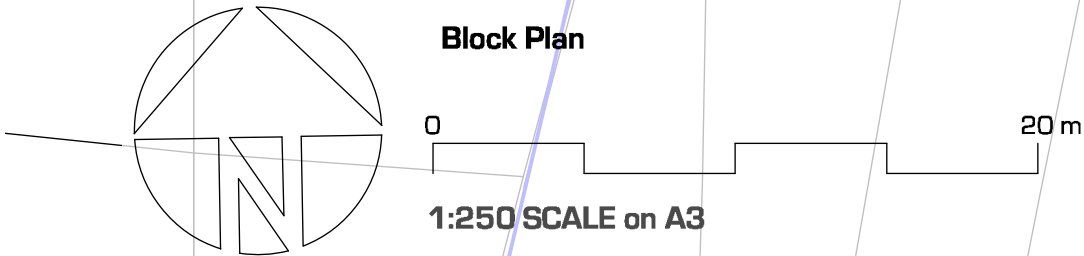


Note :
Planning issue only, not for construction.
This drawing and design is protected
under copyright, and it shall not be
reproduced in whole or part without our
prior consent. © The RPP 2024

- Application area and access
- Other area in same ownership

Domestic curtilage includes; the extent of
the hardstanding; the connection to the
package treatment plant; and the driveway,
which provides access to the property.

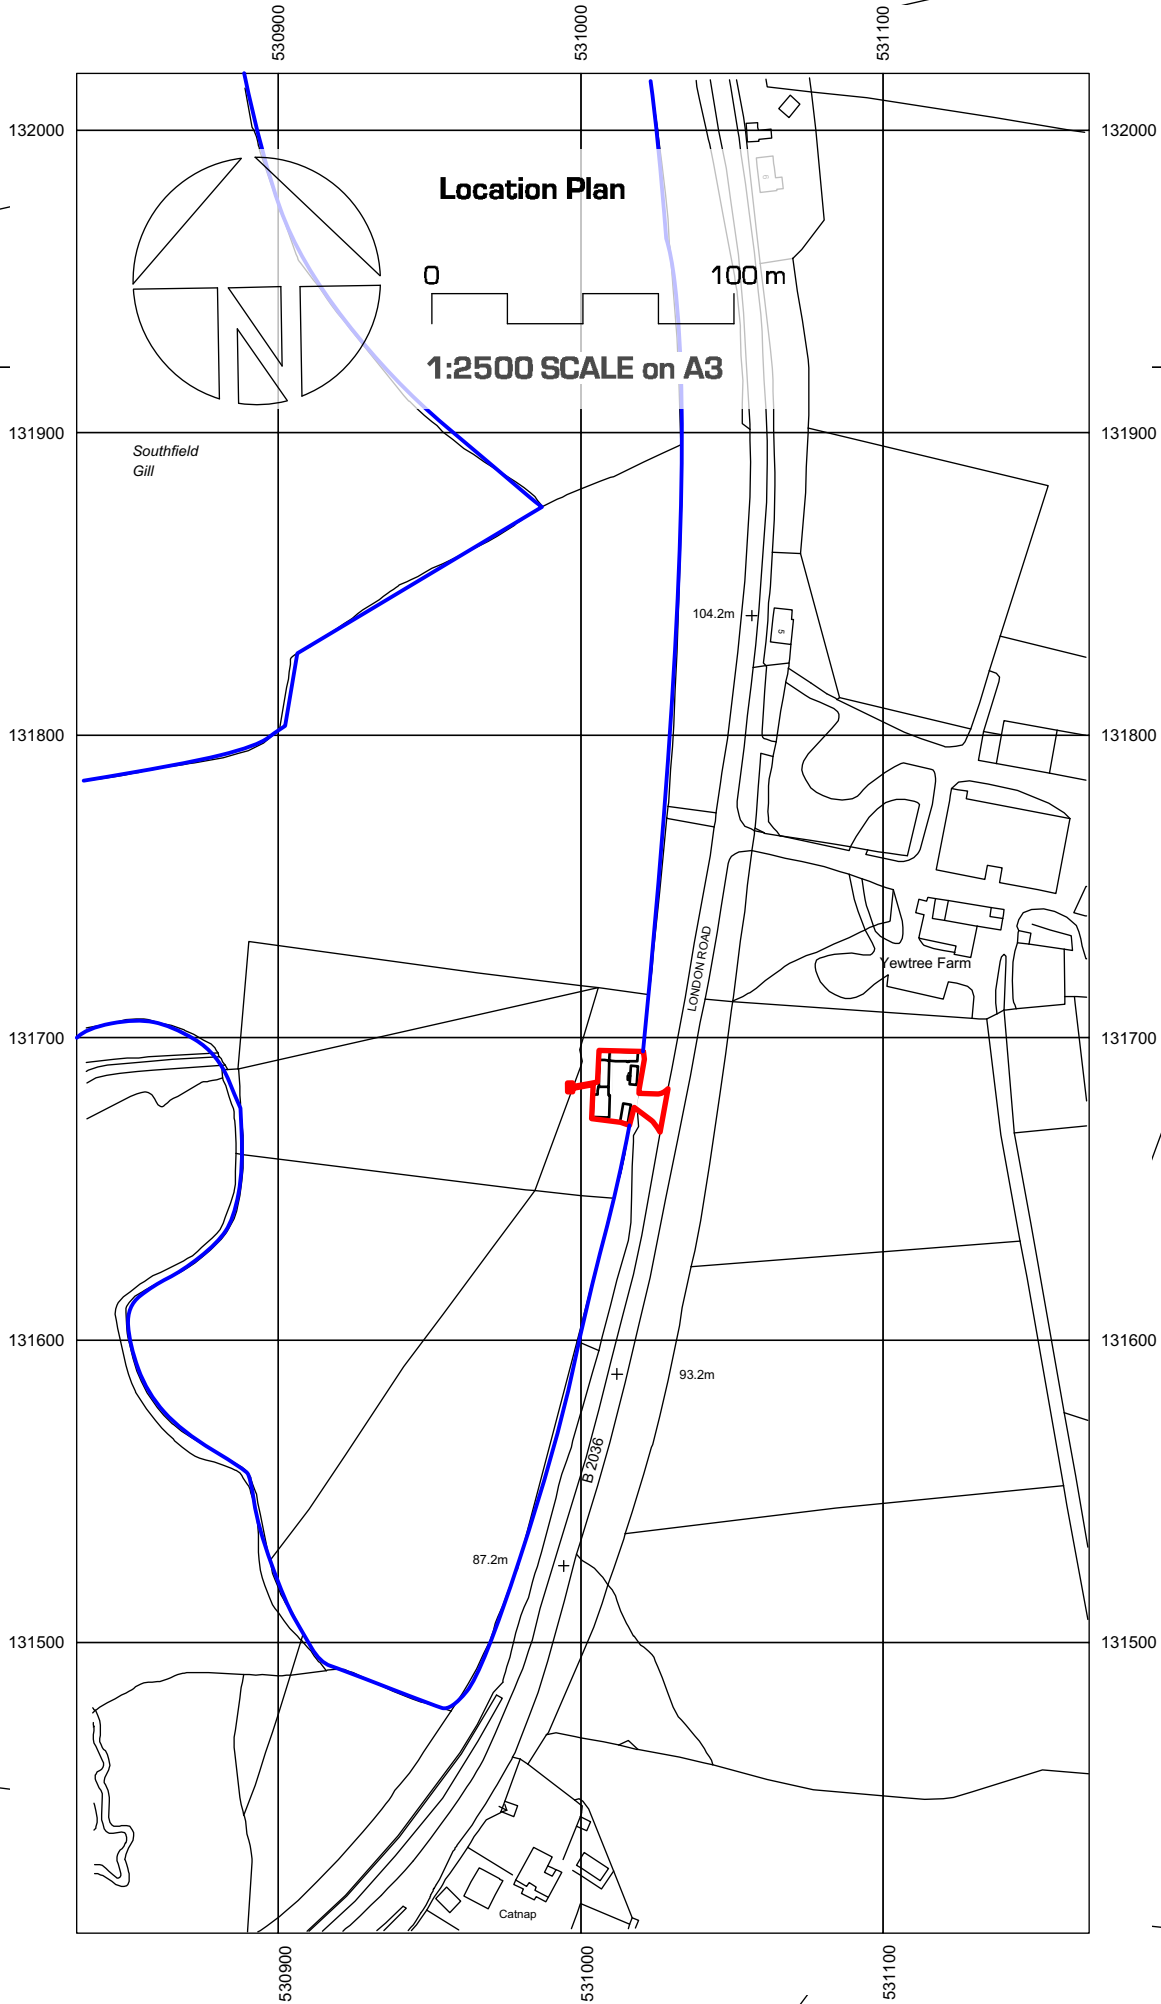

LONDON ROAD

Rev A - 06Jan25 - Block Plan added

THE RURAL PLANNING PRACTICE

CIRENCESTER 01285 323200 | CRANBROOK 01580 201888
office@TheRPP.co.uk www.theruralplanningpractice.co.uk

ISSUE : PLANNING

Client	Mr A Coveney	
Address	Equestrian Yard near Kings Farmhouse, London Road, Balcombe RH17 6QA	
Drawing Title	Convert Equestrian Building to One Single Dwelling Location and Block Plan	
Scale	1:2500 + 1:250 on A3	Drawing No.
Date	Oct 2024	5081 01
Rev	A	