



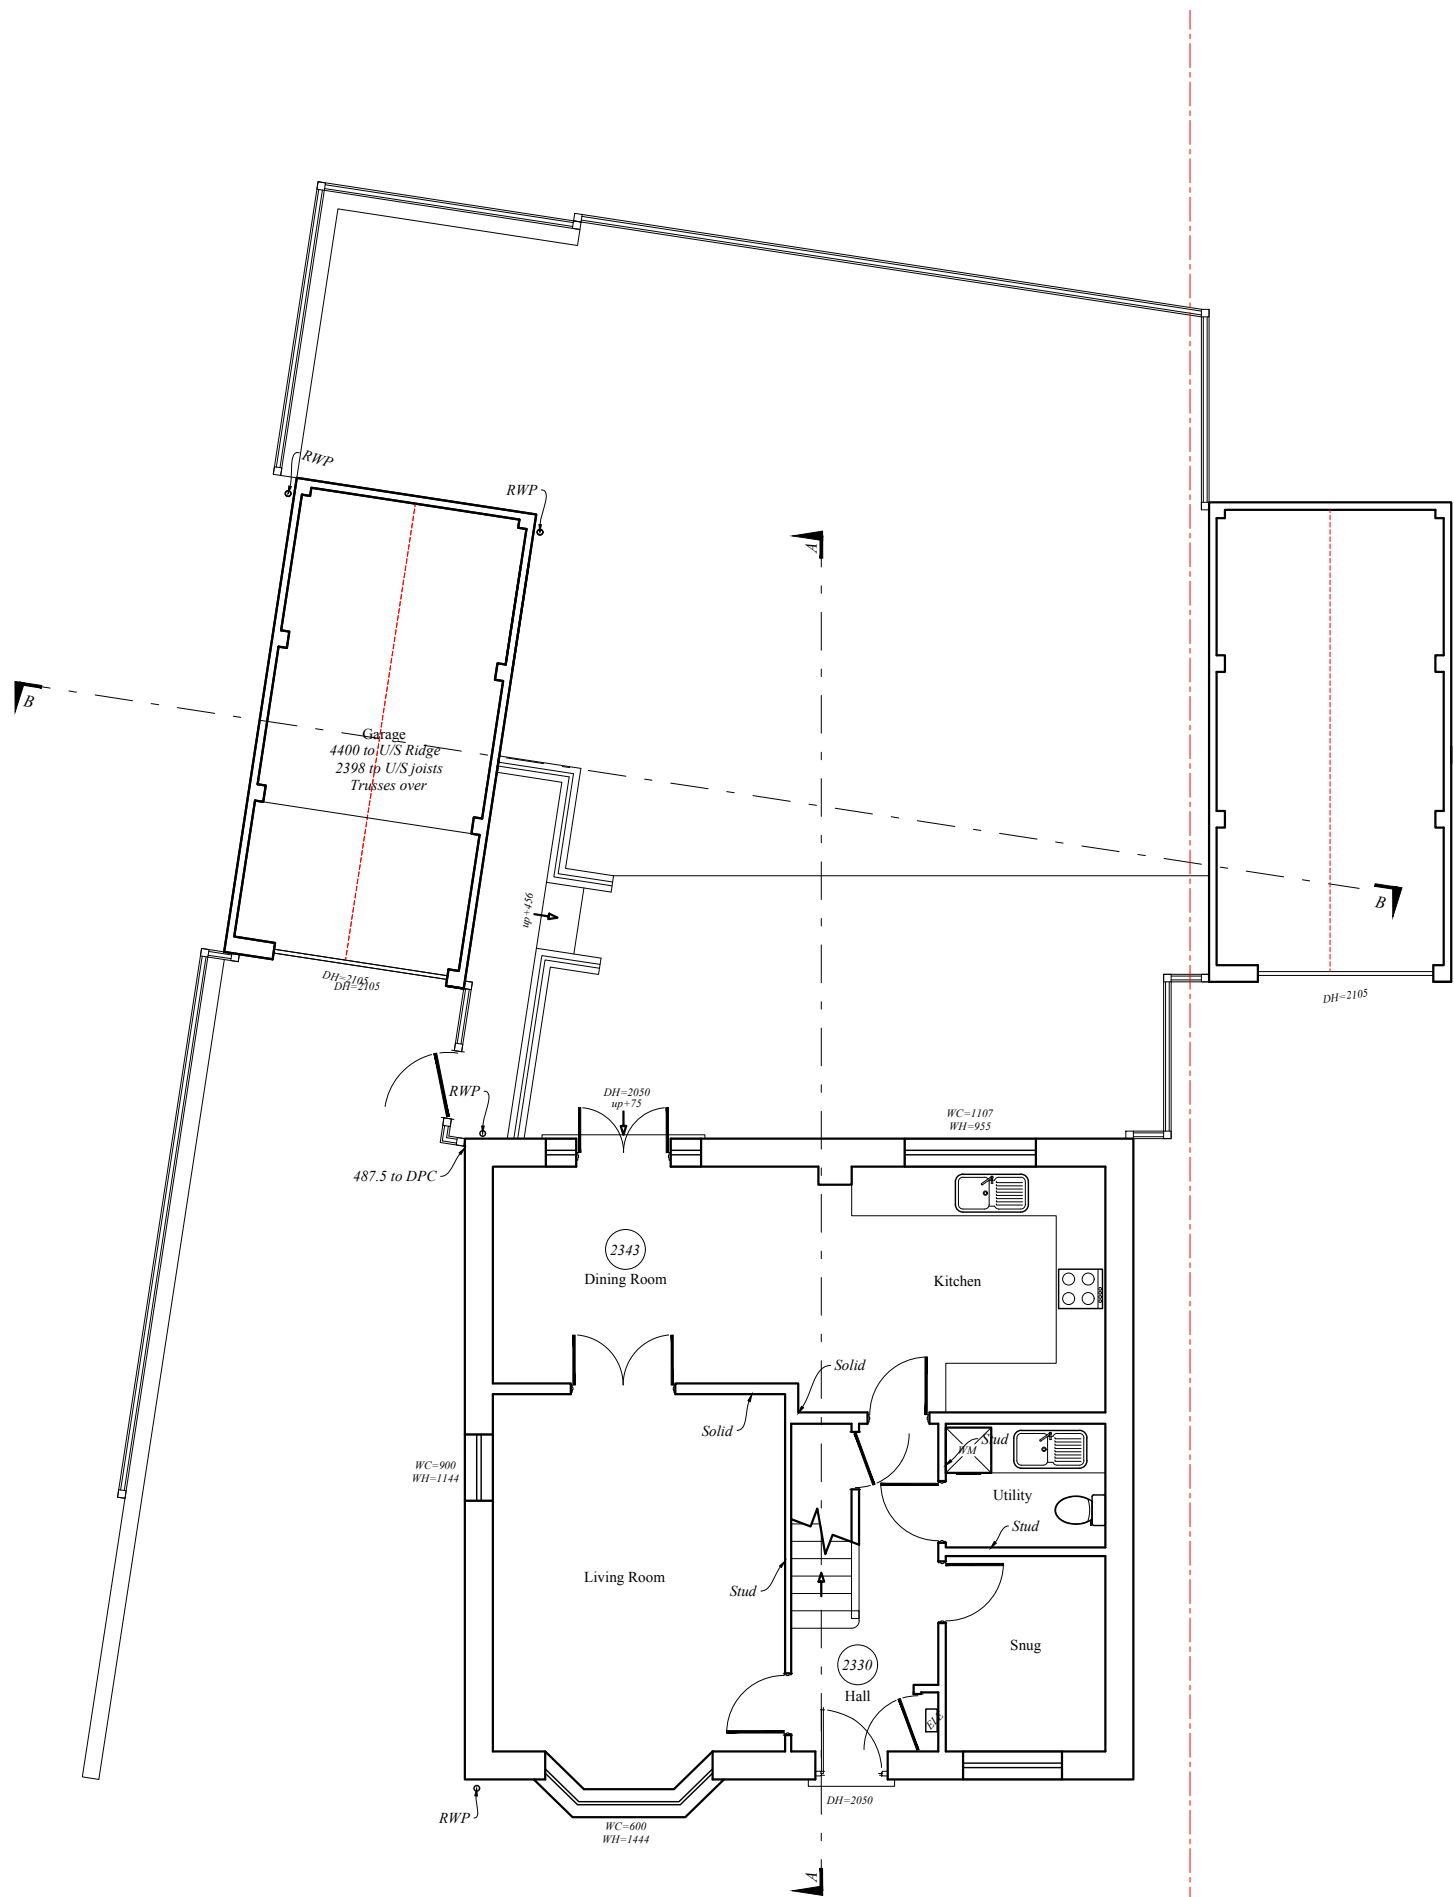

Ground Floor Plan

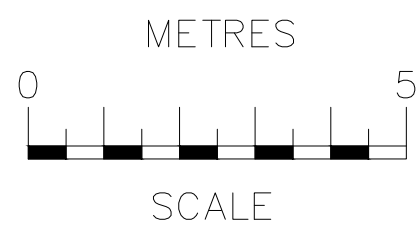

rev	date	description	
RB Design Corner Cottage, The Limes, Felbridge, East Grinstead, RH19 2QY Tel: 01342 523 766 Mob 07988 998 928 e.mail: info@rossbowditchdesign.co.uk			
project 3 Jacobs Rise, East Grinstead RH19 4TU client : Mr & Mrs Osbon	drawing WORKS PLANS EXISTING	date 24.11.25 scale @ 1:100	job no PLN 01 rev