



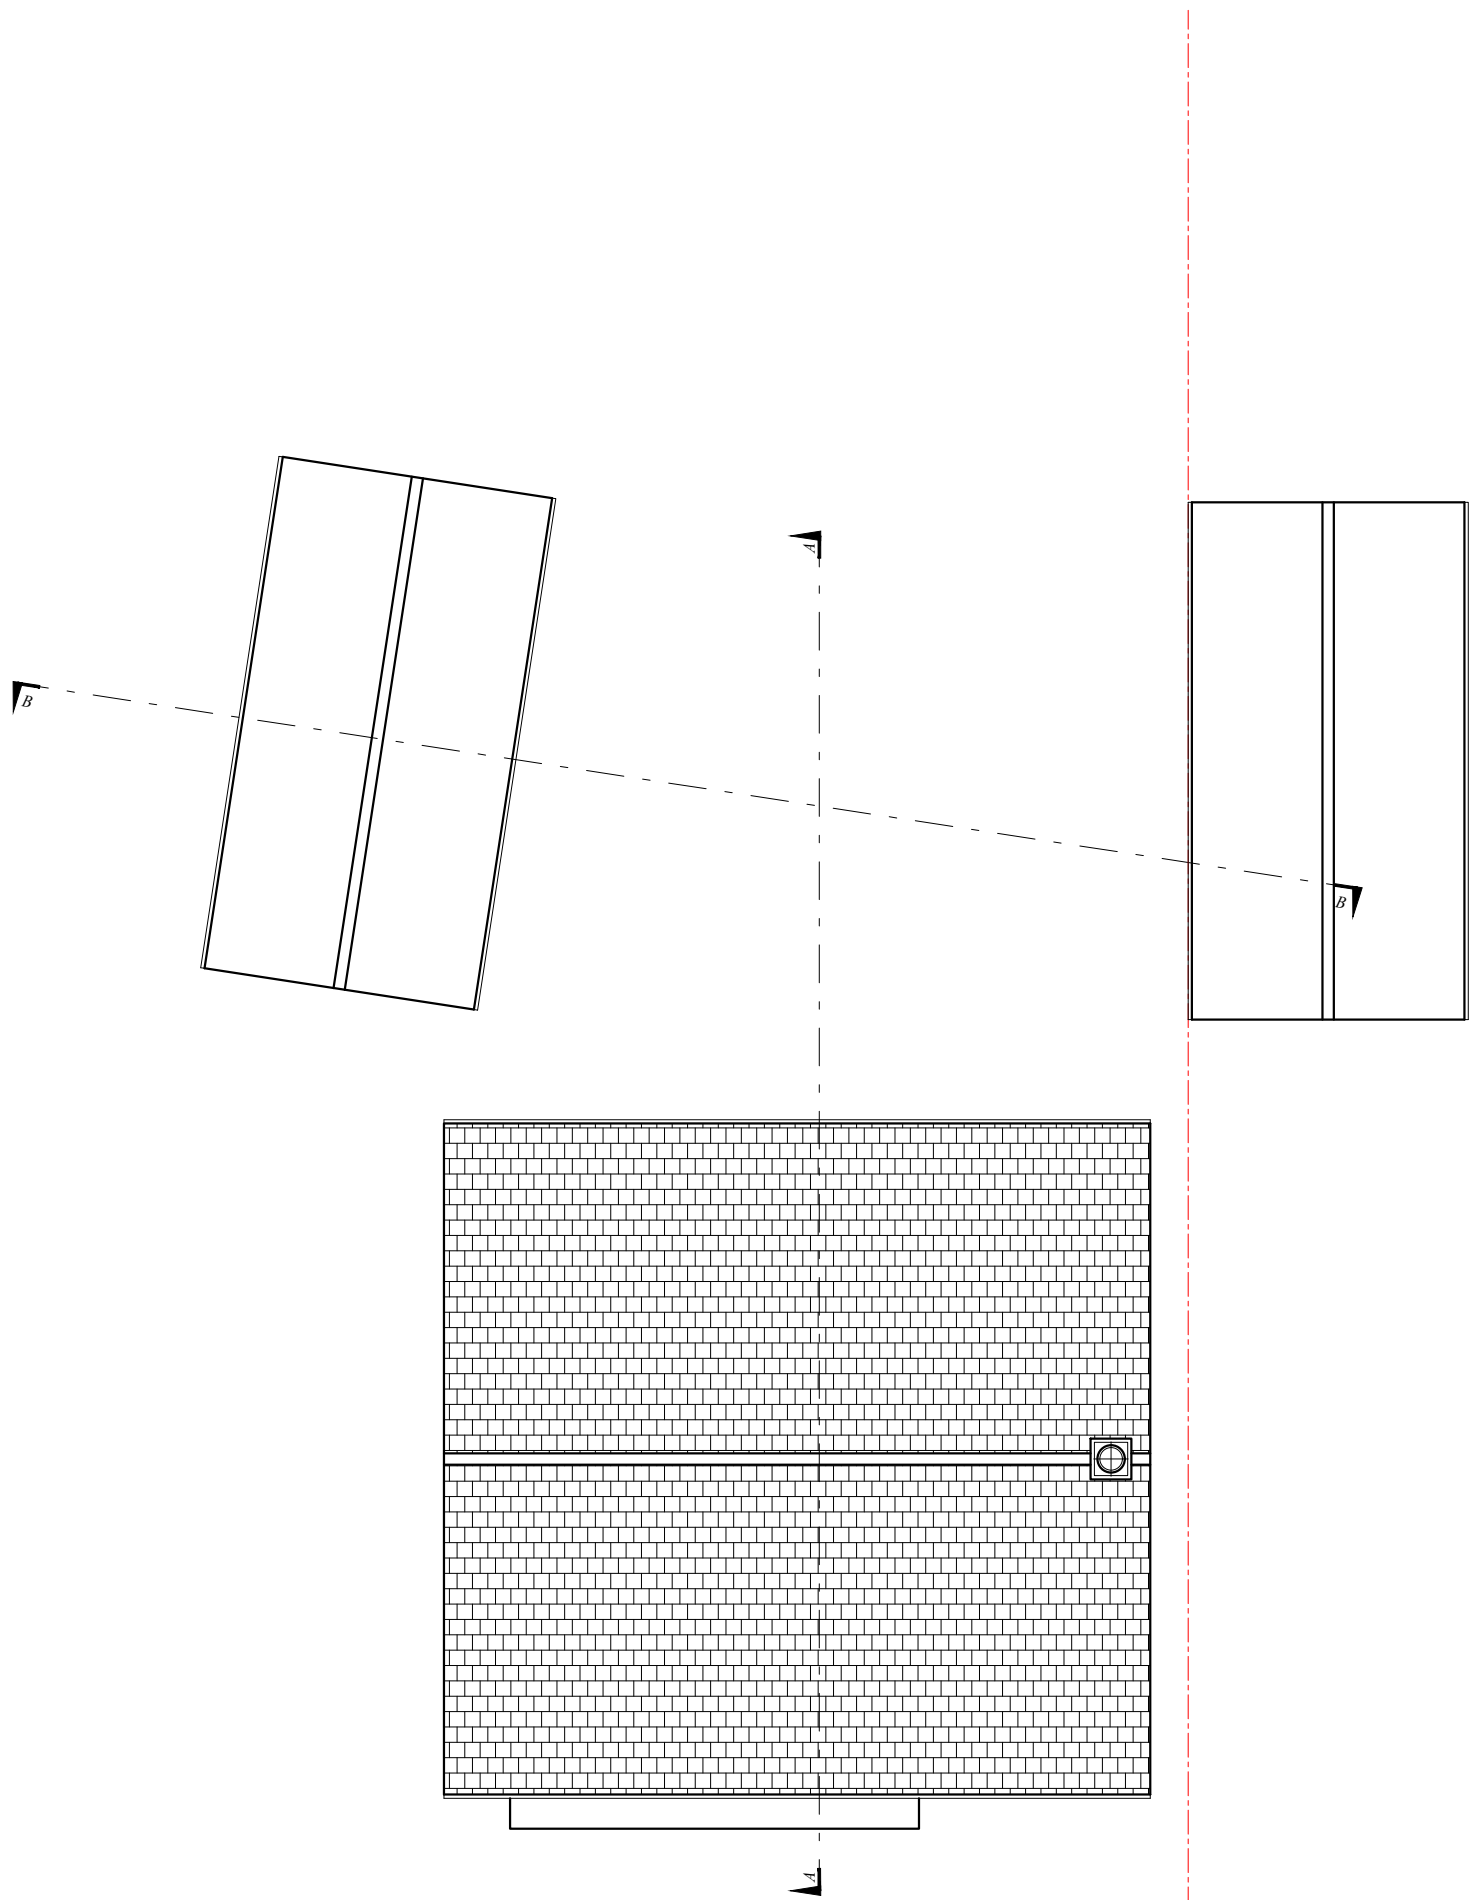

Loft Plan

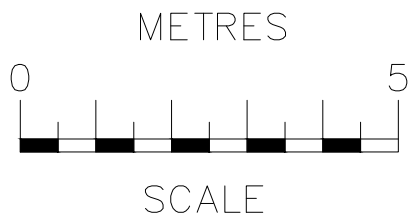

rev	date	description	
RB Design Corner Cottage, The Limes, Felbridge, East Grinstead, RH19 2QY Tel: 01342 523 766 Mob 07988 998 928 e.mail: info@rossbowditchdesign.co.uk			
project	drawing	date	job no
3 Jacobs Rise, East Grinstead RH19 4TU	WORKS	24.11.25	
client: Mr & Mrs Osbon	PLANS EXISTING	scale @ 1:100	dwg no PLN 04
		rev	