



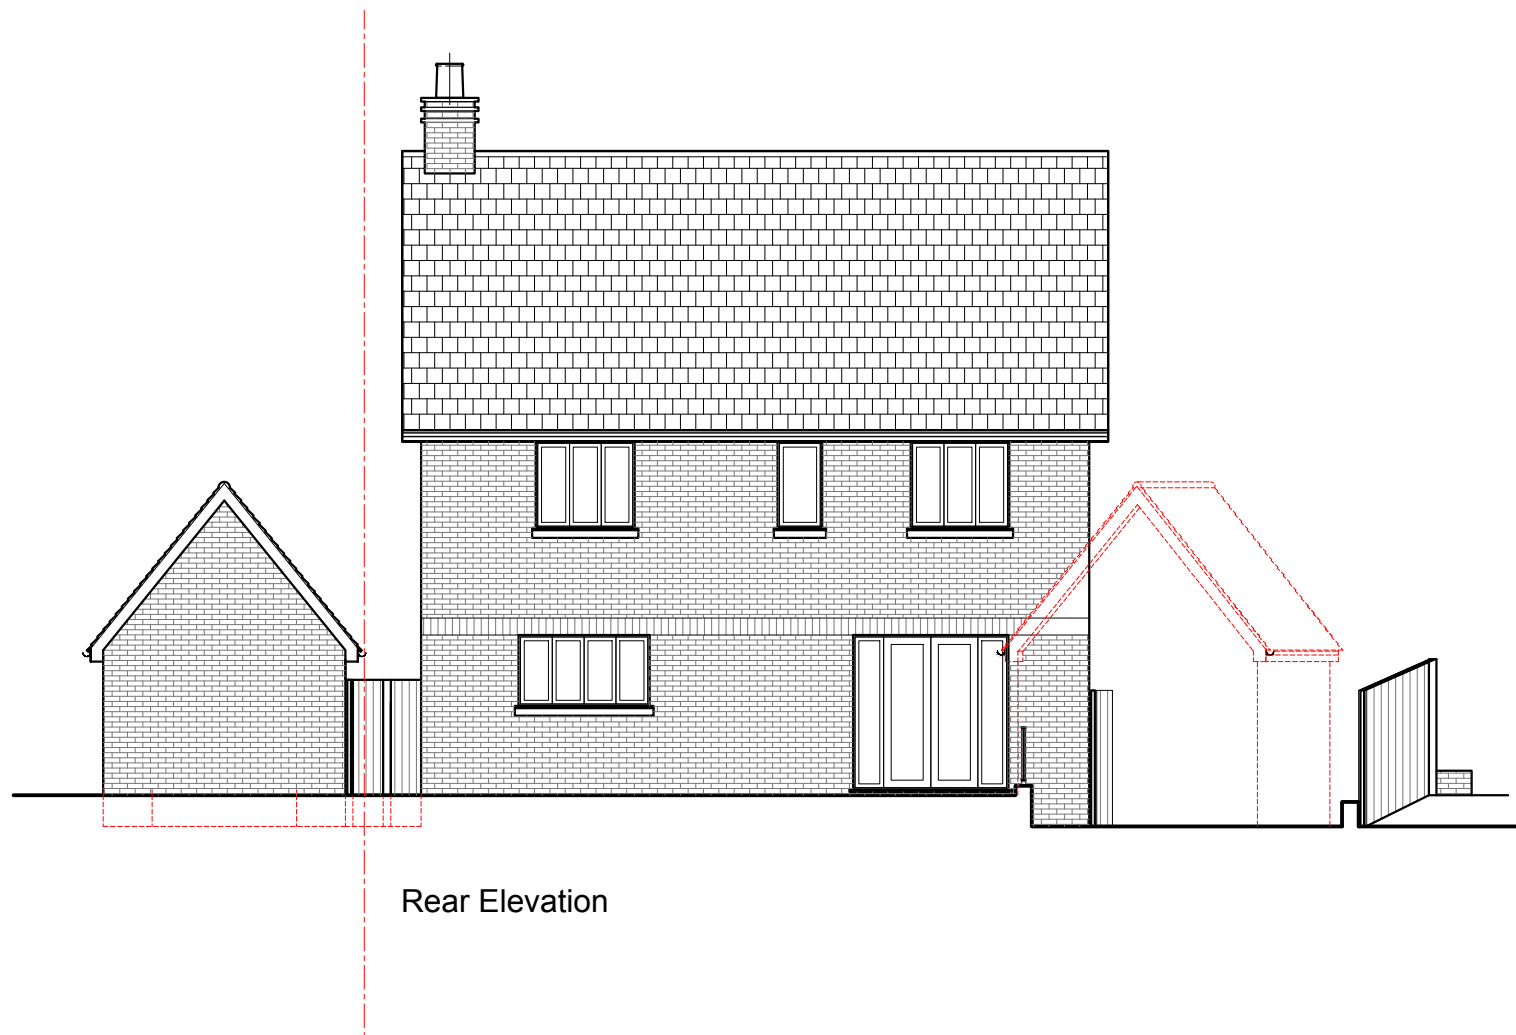

Rear Elevation



Side Elevation

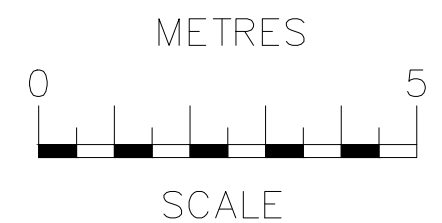

rev		date		description	
RB Design Corner Cottage, The Limes, Felbridge, East Grinstead, RH19 2QY Tel: 01342 523 766 Mob 07988 998 928 e.mail: info@rossbowditchdesign.co.uk					
project 3 Jacobs Rise, East Grinstead RH19 4TU		drawing WORKS		date 24.11.25	job no
client: Mr & Mrs Osbon		ELEVATIONS EXISTING		scale @ 1:100	drawg no PLN 06