



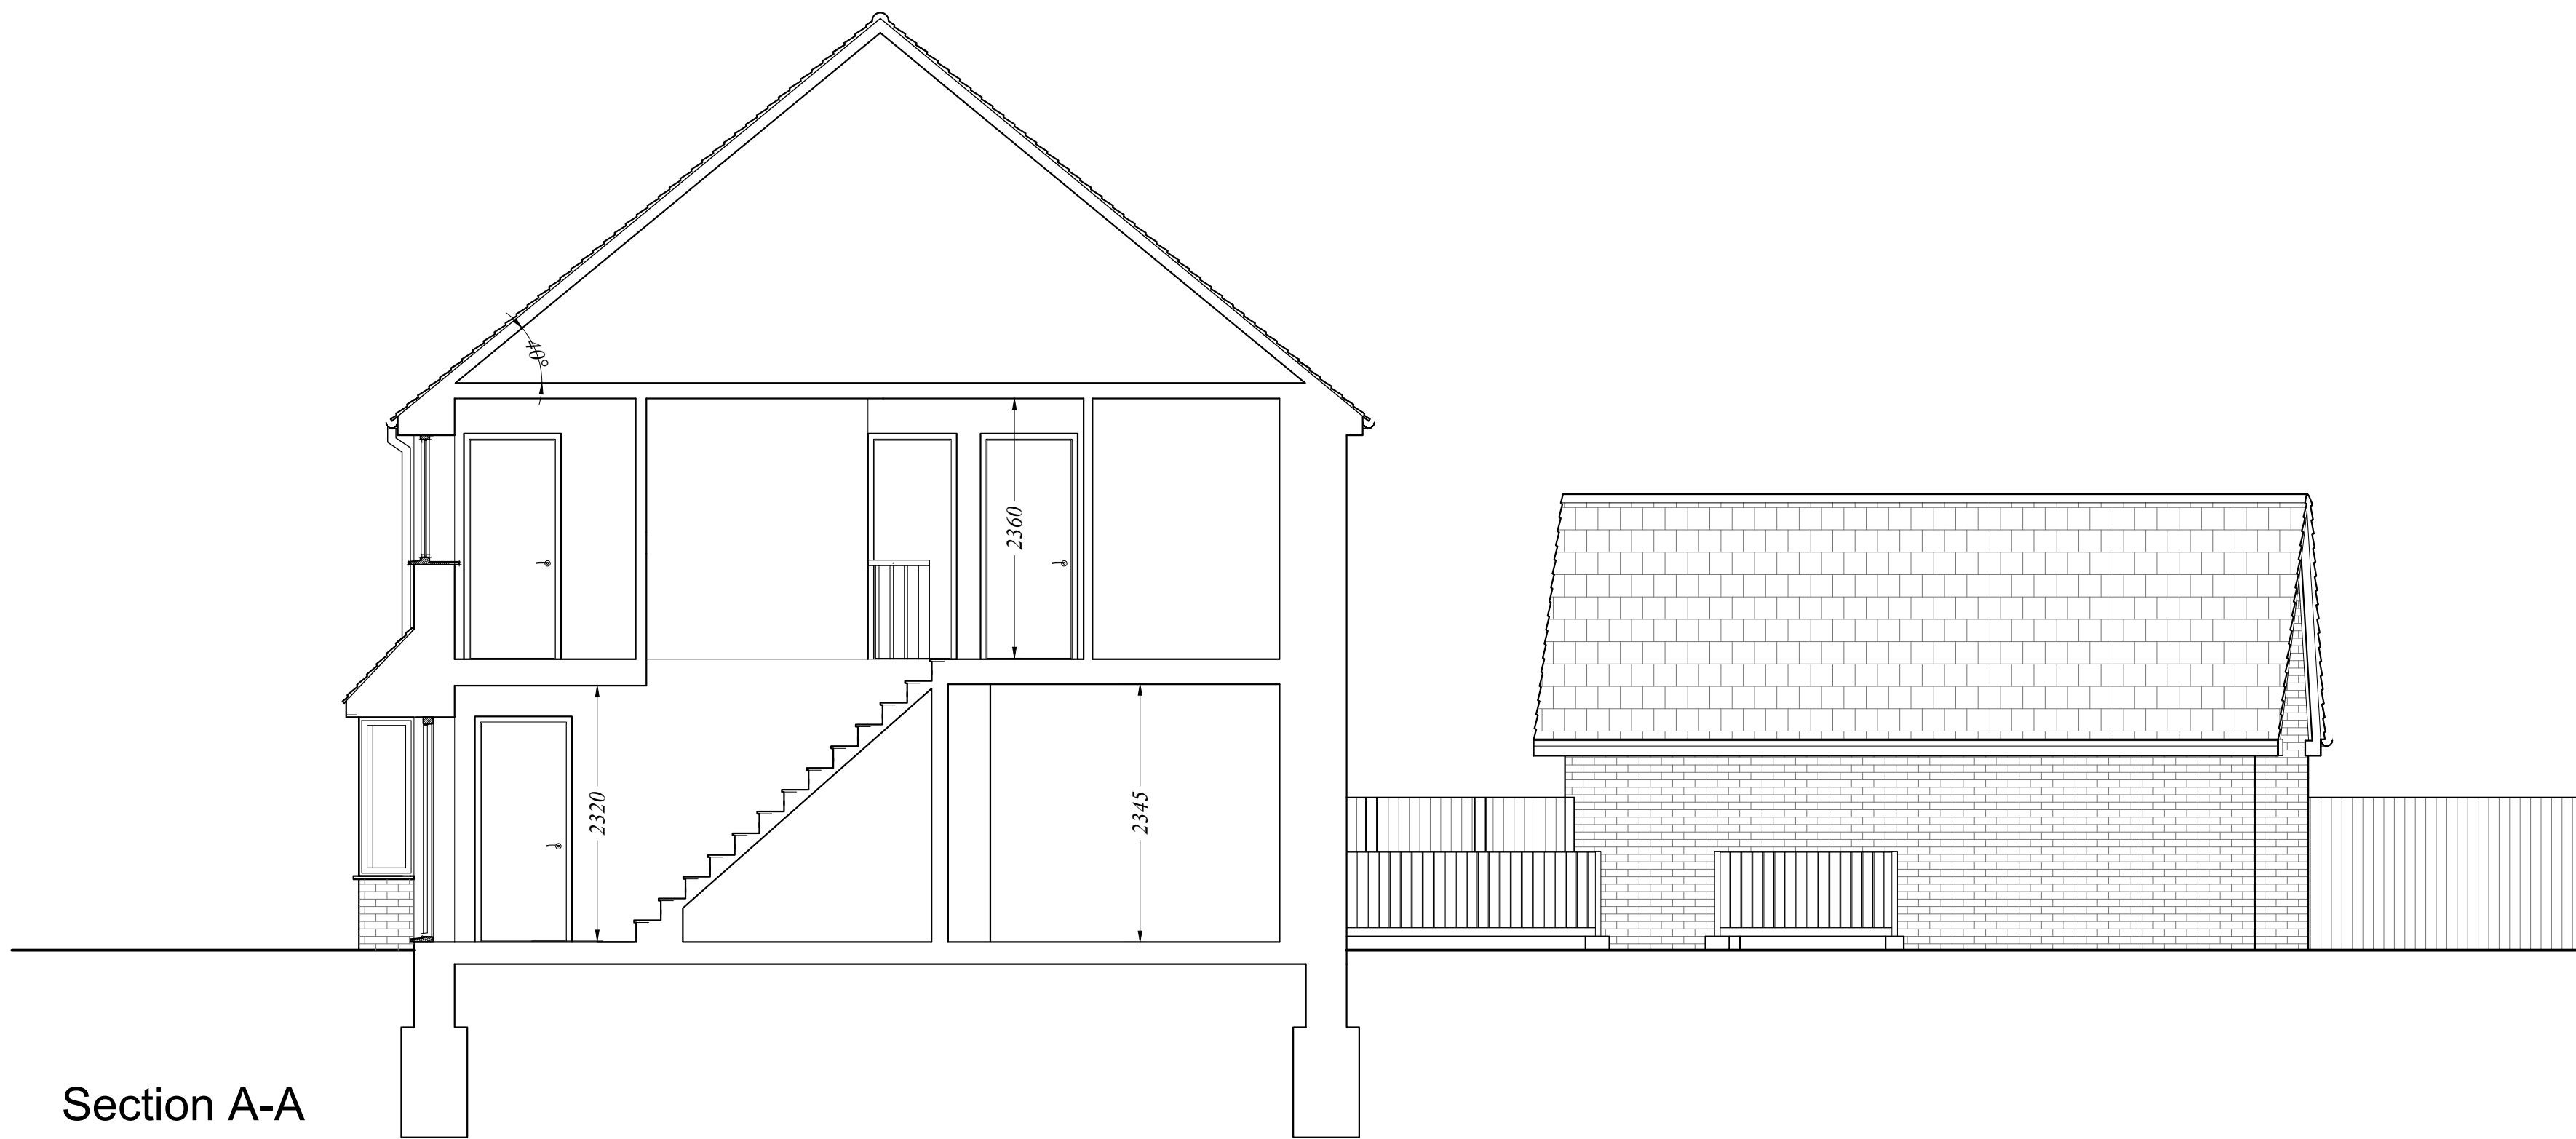

Section A-A

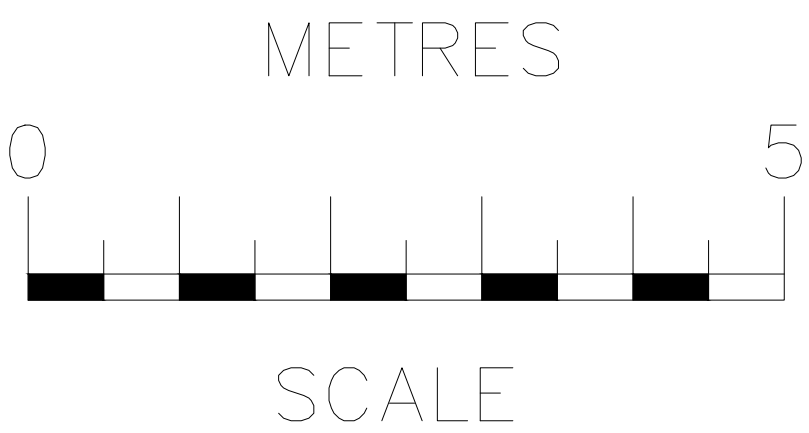

rev		date		description	
RB Design Corner Cottage, The Limes, Felbridge, East Grinstead, RH19 2QY Tel: 01342 523 766 Mob 07988 998 928 e.mail: info@rossbonditchdesign.co.uk					
project 3 Jacobs Rise, East Grinstead RH19 4TU		drawing WORKS		date 24.11.25 scale @ 1:50	job no PLN 07
client Mr & Mrs Osbon		SECTION A-A EXISTING			